


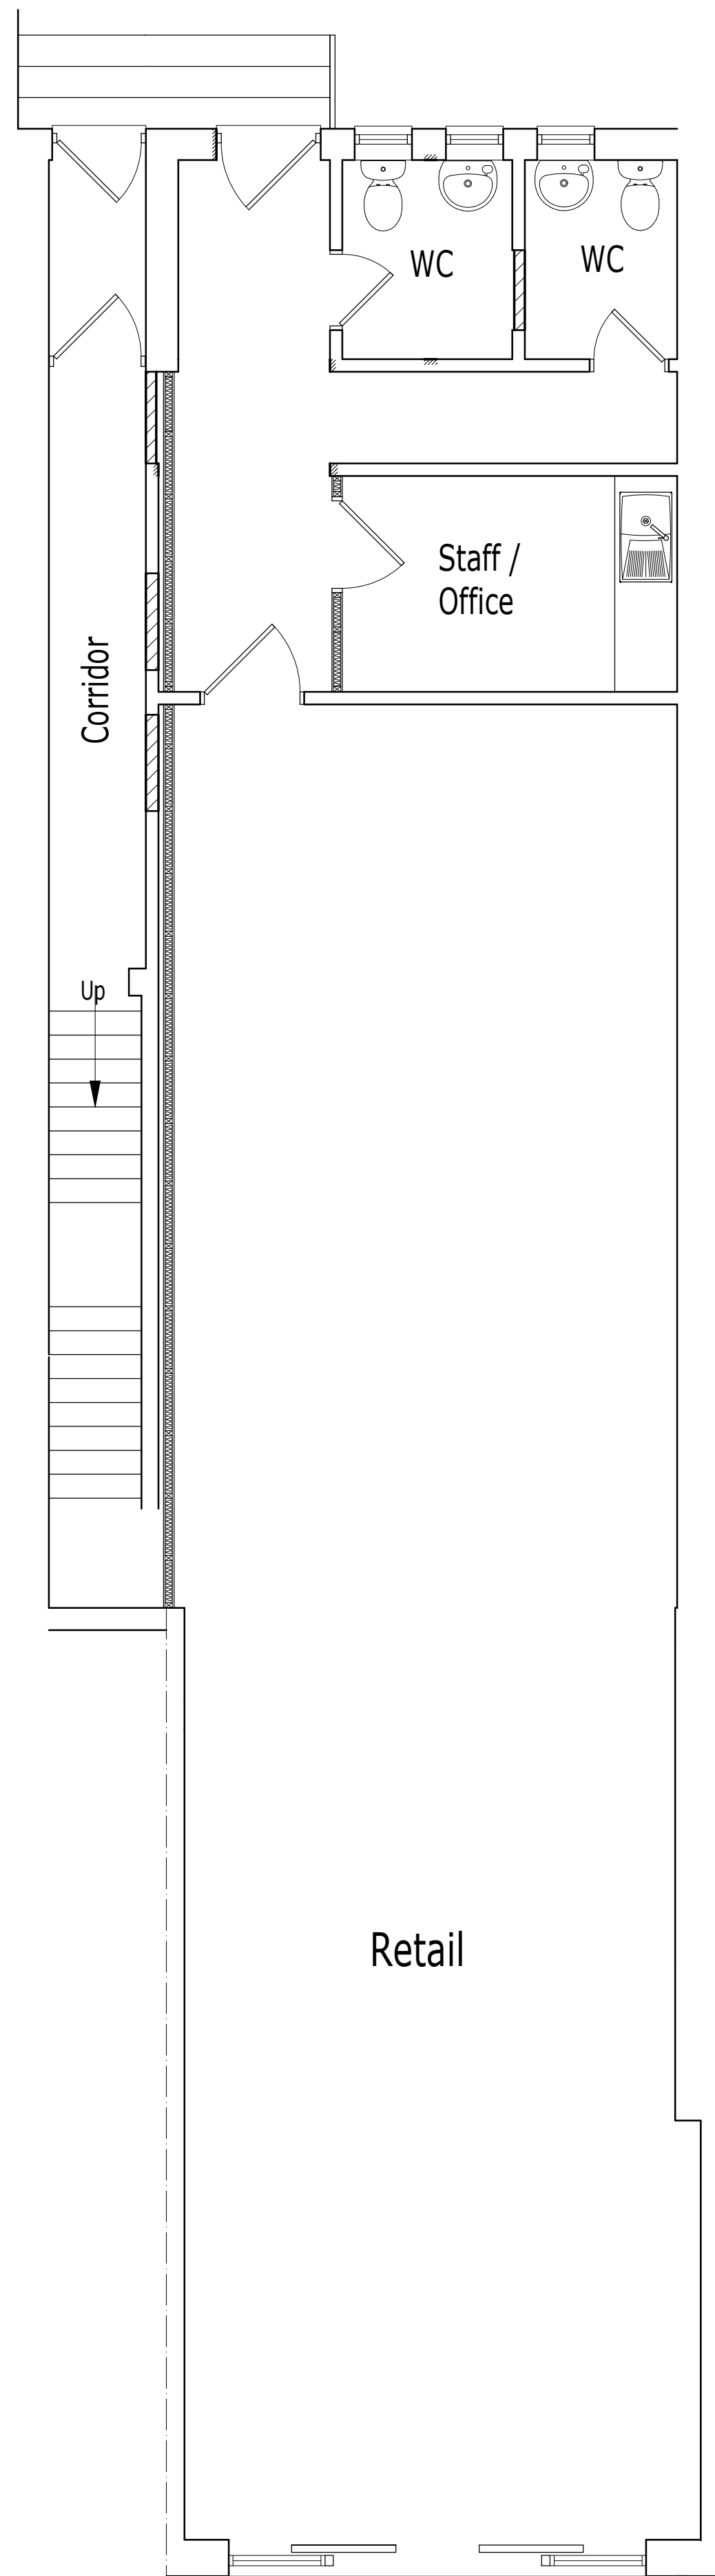


PROPOSED GROUND FLOOR PLAN.




PROPOSED FRONT ELEVATION
TO REGENT STREET.



PROPOSED REAR ELEVATION.

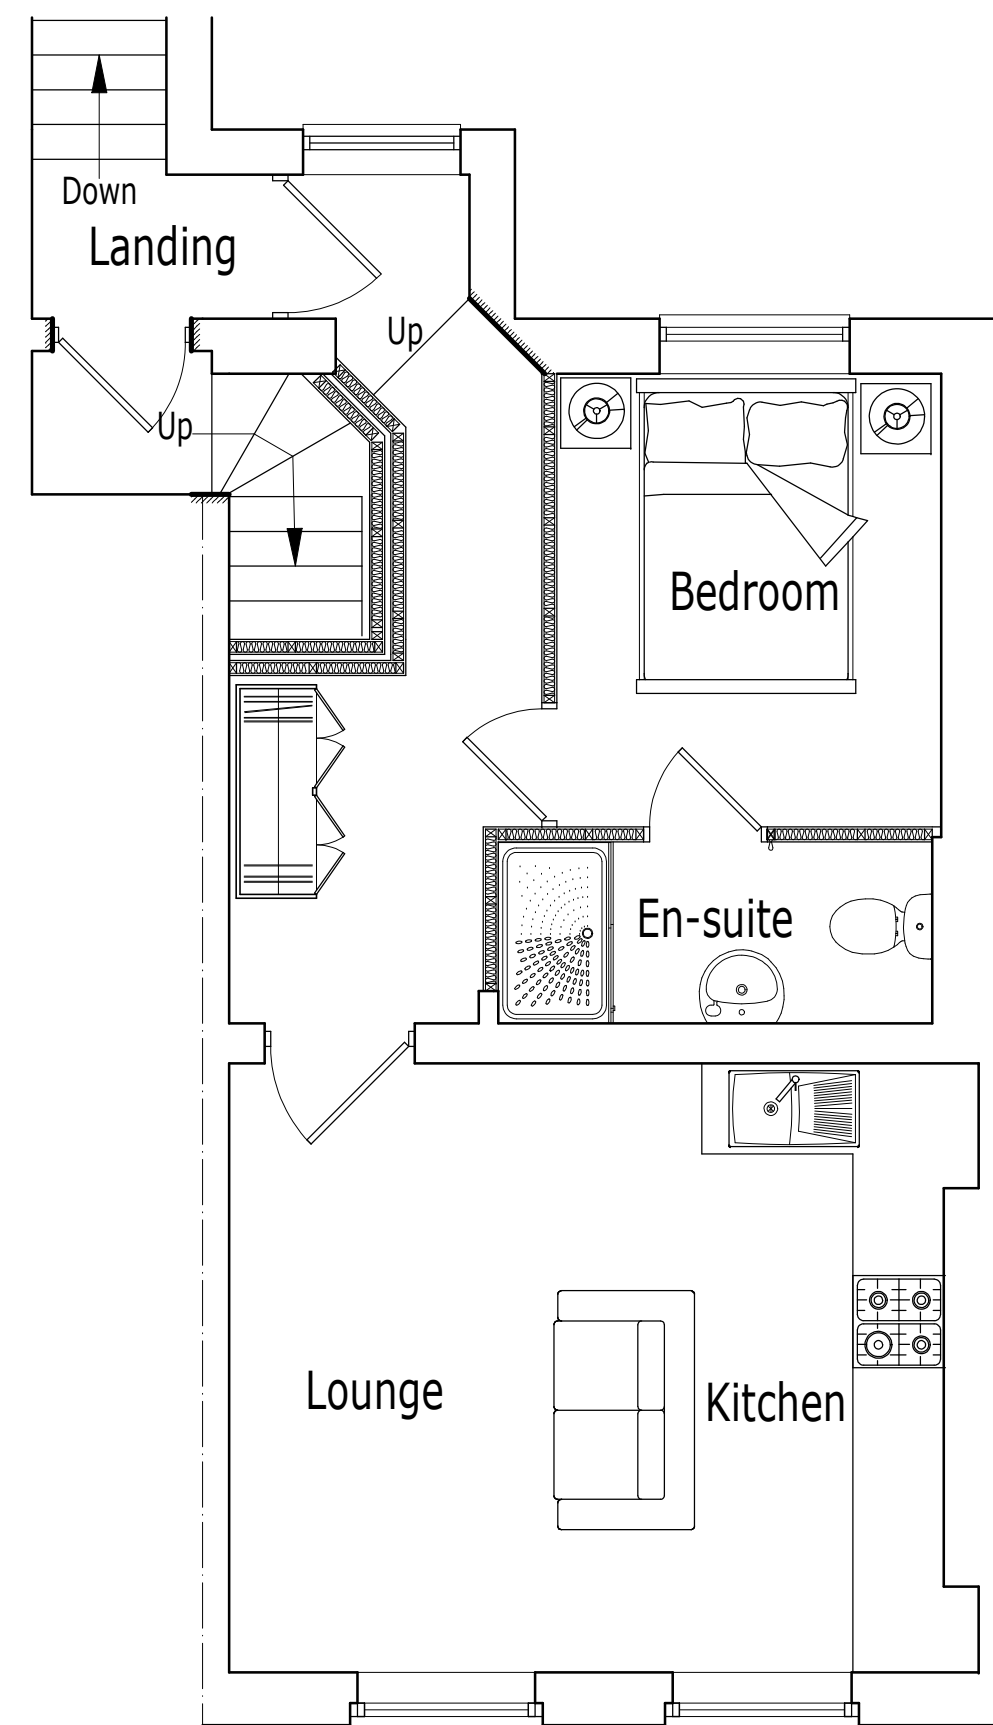

PROPOSED FIRST FLOOR PLAN -
APARTMENT 1.

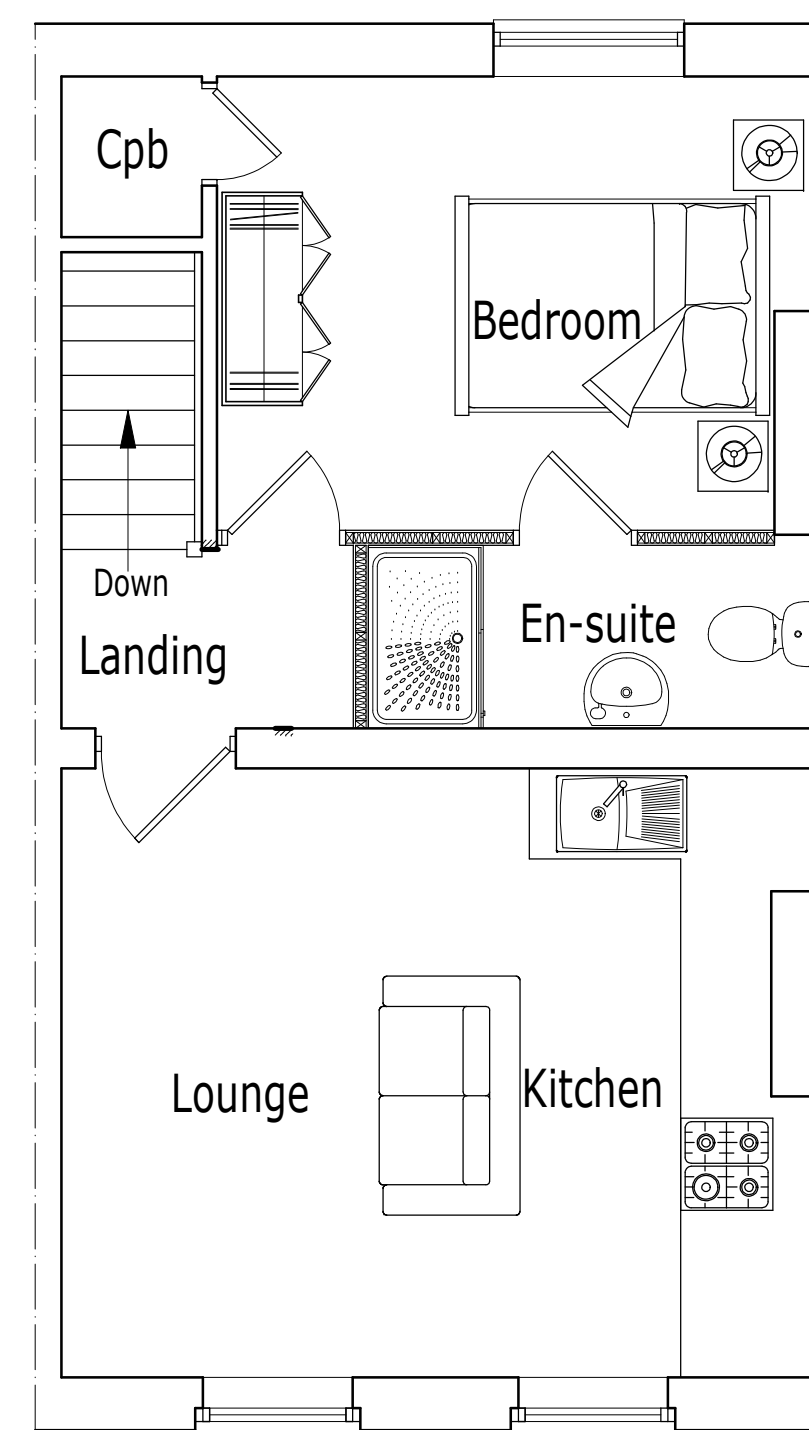

PROPOSED SECOND FLOOR PLAN -
APARTMENT 2.

Project.
PROPOSED CONVERSION
OF UPPER FLOORS TO
APARTMENTS at
18, REGENT STREET,
WREXHAM, LL11 1SA.

Client.
HARDING COMMERCIAL.

Title. PROPOSED FLOOR
PLANS & ELEVATIONS.

Drawing No. 10603.04.dsj

Date. Dec 2022. Scale. 1:50@A1.

D.S. Jones & Co.
Architectural & Planning
Consultants.
The Studio,
26, Prospect Drive,
Coedpoeth, Wrexham, LL11 3PE.
Tel : 01978 750195 / 07880 874522.
E : dsjonesandco@live.co.uk