




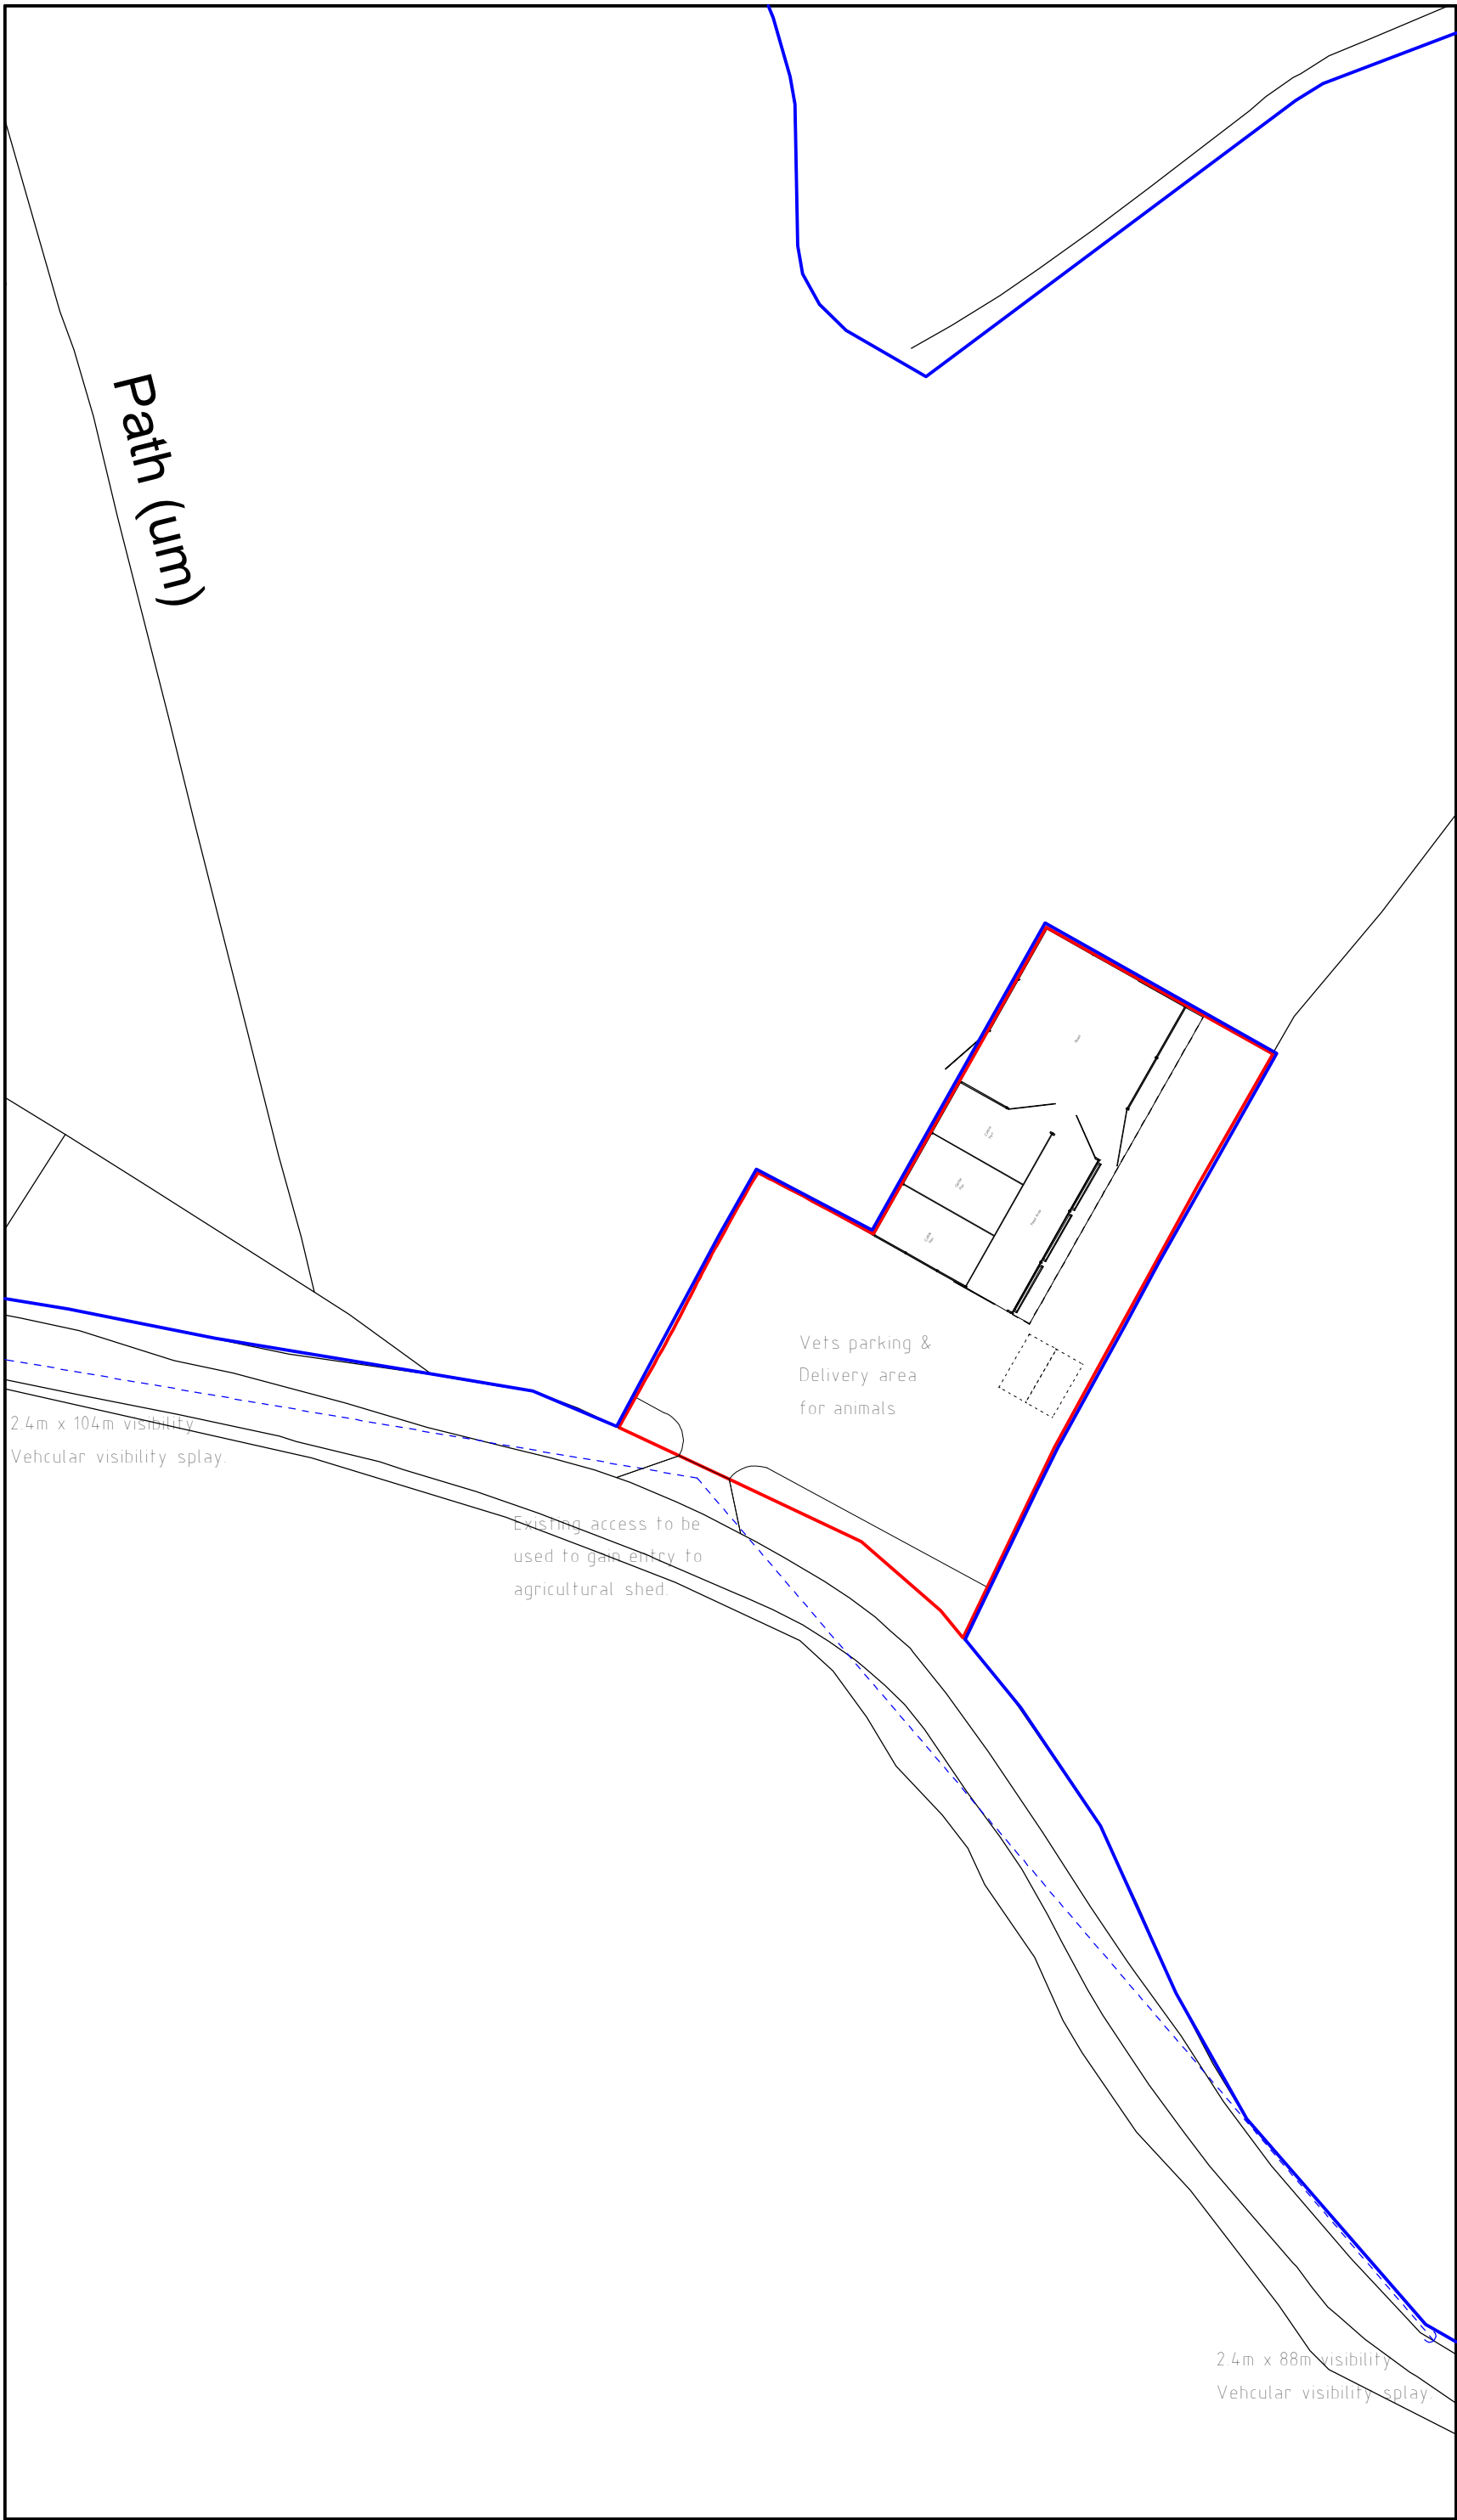

Site Plan 1:500

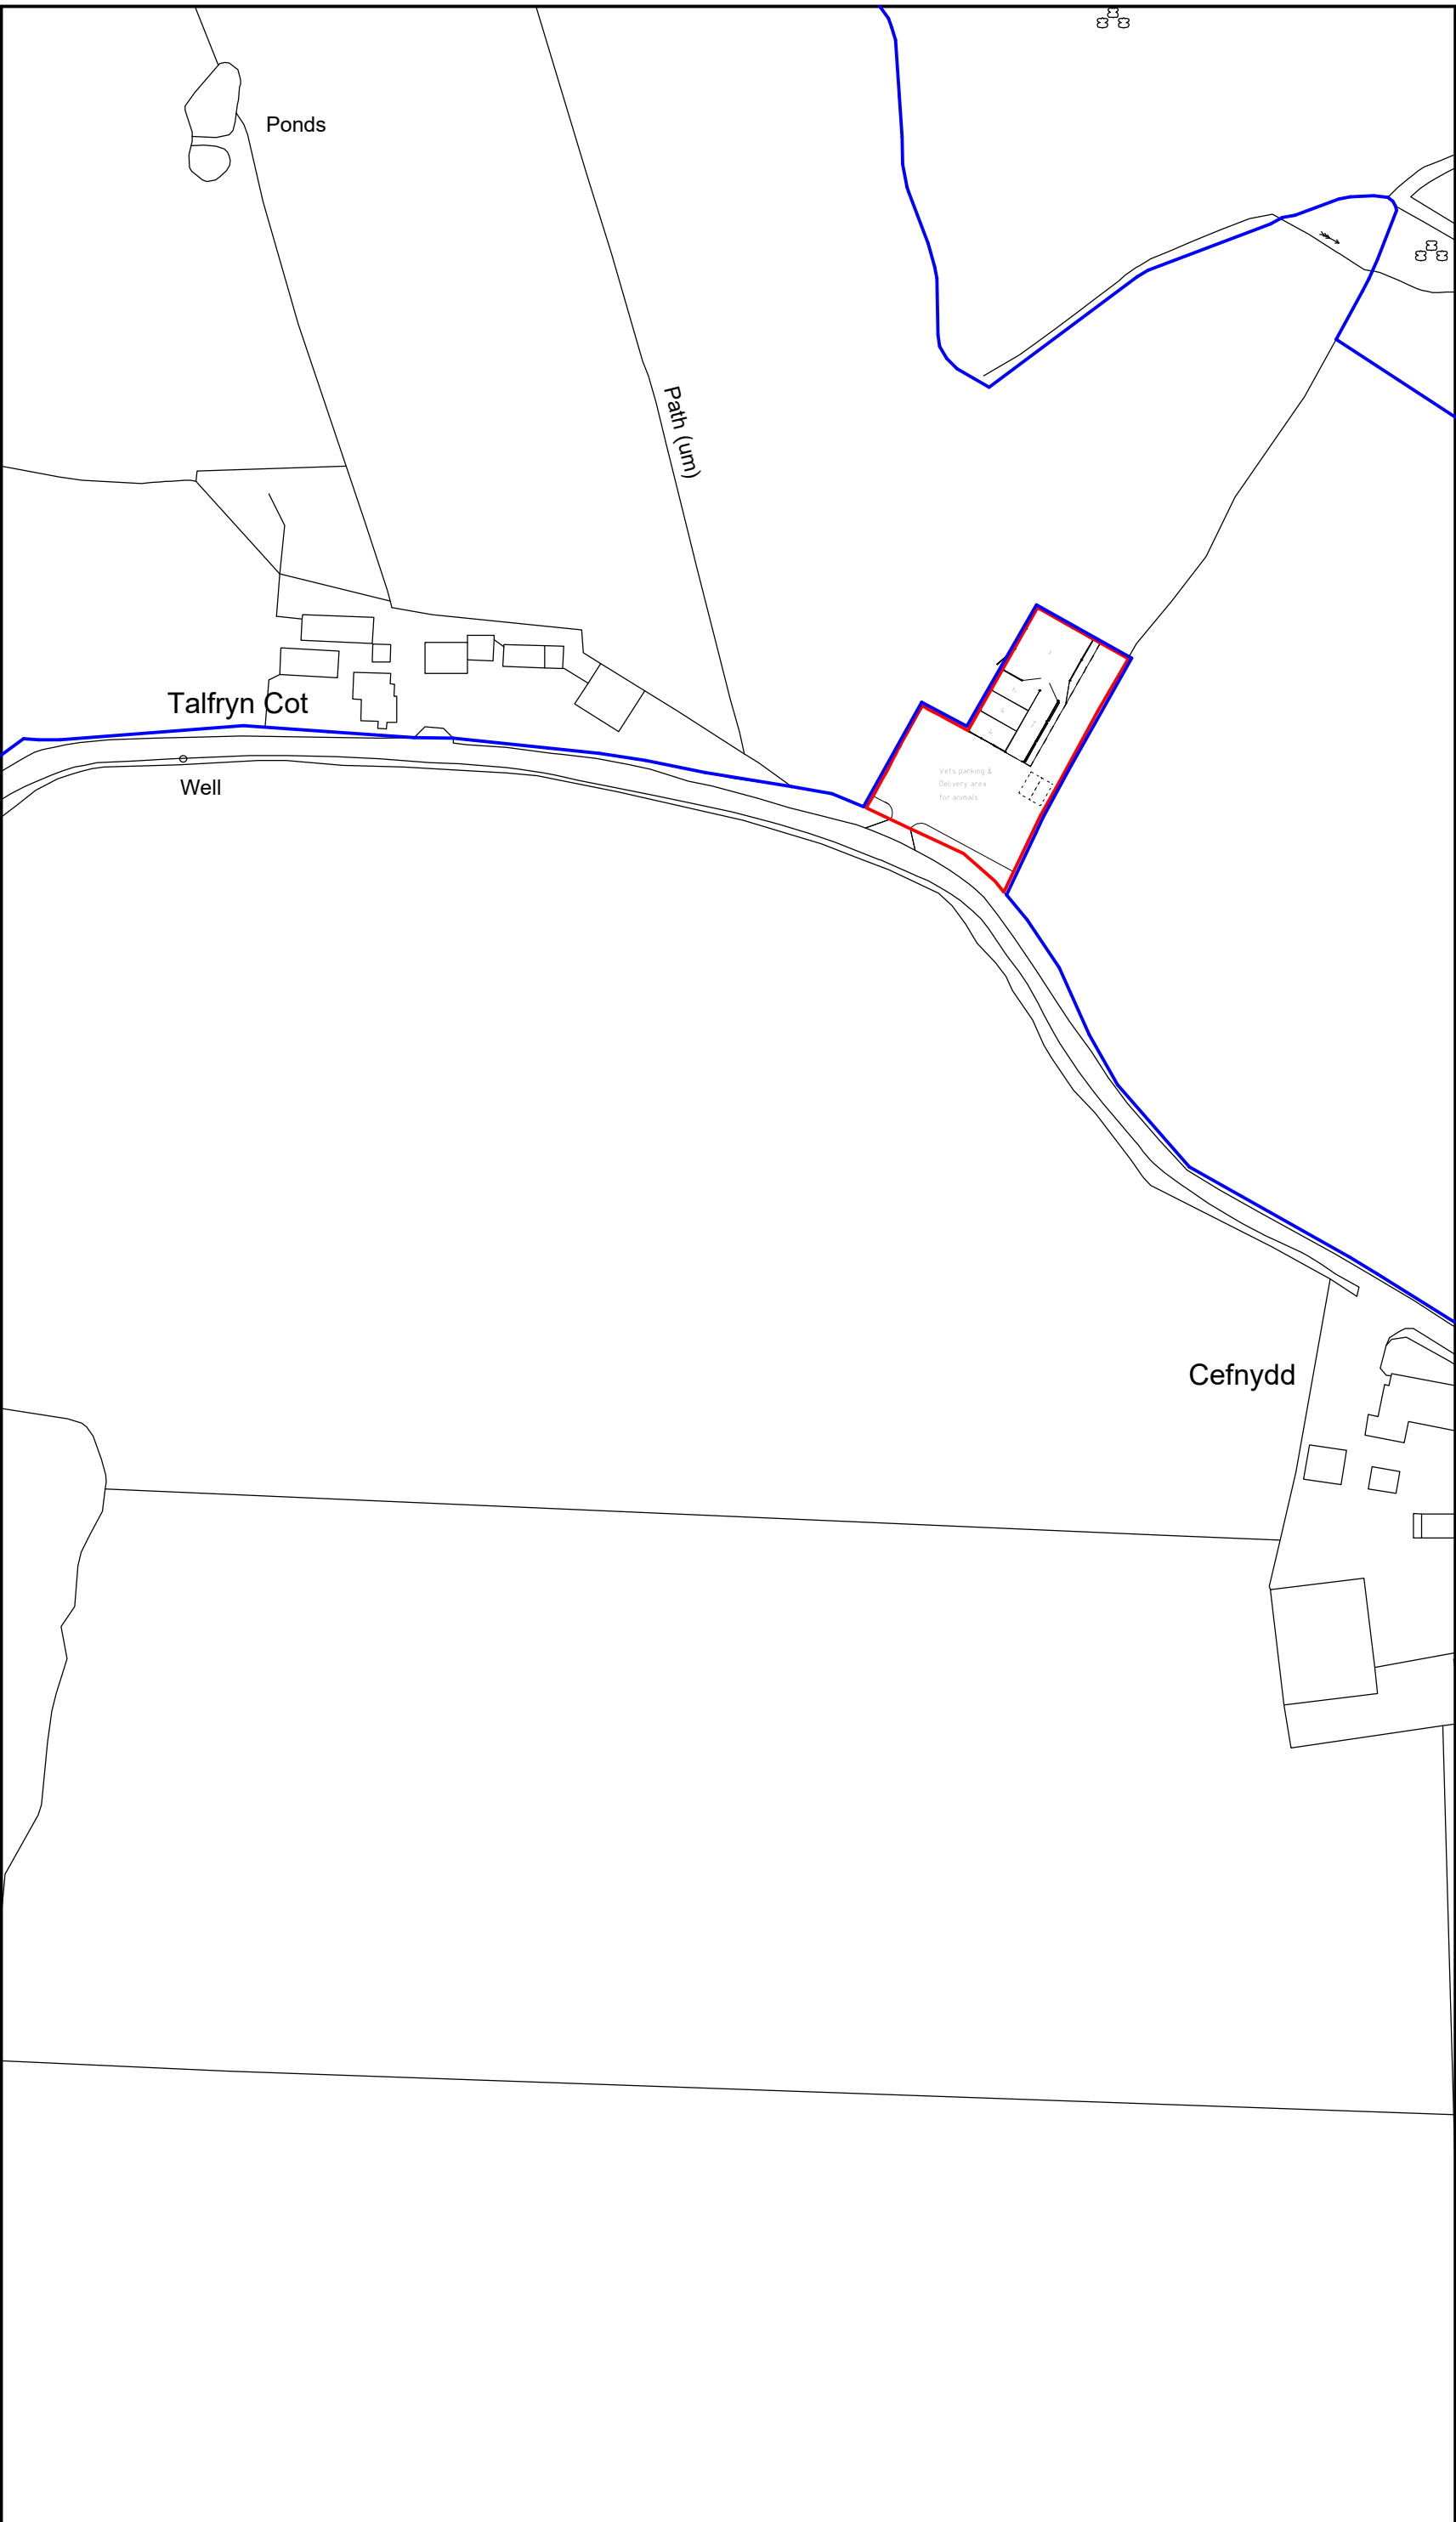

Location Plan 1:1250

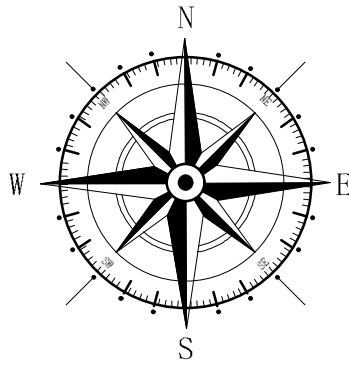

Key	
—	Application Site
—	Land owned/farmed by applicant

Rev	Date	Detail	Initial
B	10/22	Info Added to Plan	D.J.E
A	10/22	Access details added	D.J.E

Project:
Proposed Agricultural Shed
at Tanlfryn Cottage,
Erbistock, Wrexham.
LL13 0DF.

Title: Site & Location Plan	Scale: (A2) 1:500 & 1:1250
-----------------------------------	----------------------------------

Drawn By: A.Valentine	Date: July 2022
--------------------------	--------------------

Drawing No: D133/004	Sheet: 1 of 1
-------------------------	------------------

blueprint
architectural services



Office 3K4,
Redwither Business Tower,
Wrexham. LL13 9XT
Tel: 01978 356500
www.blueprintarchitectural.com

© copyright all rights reserved