



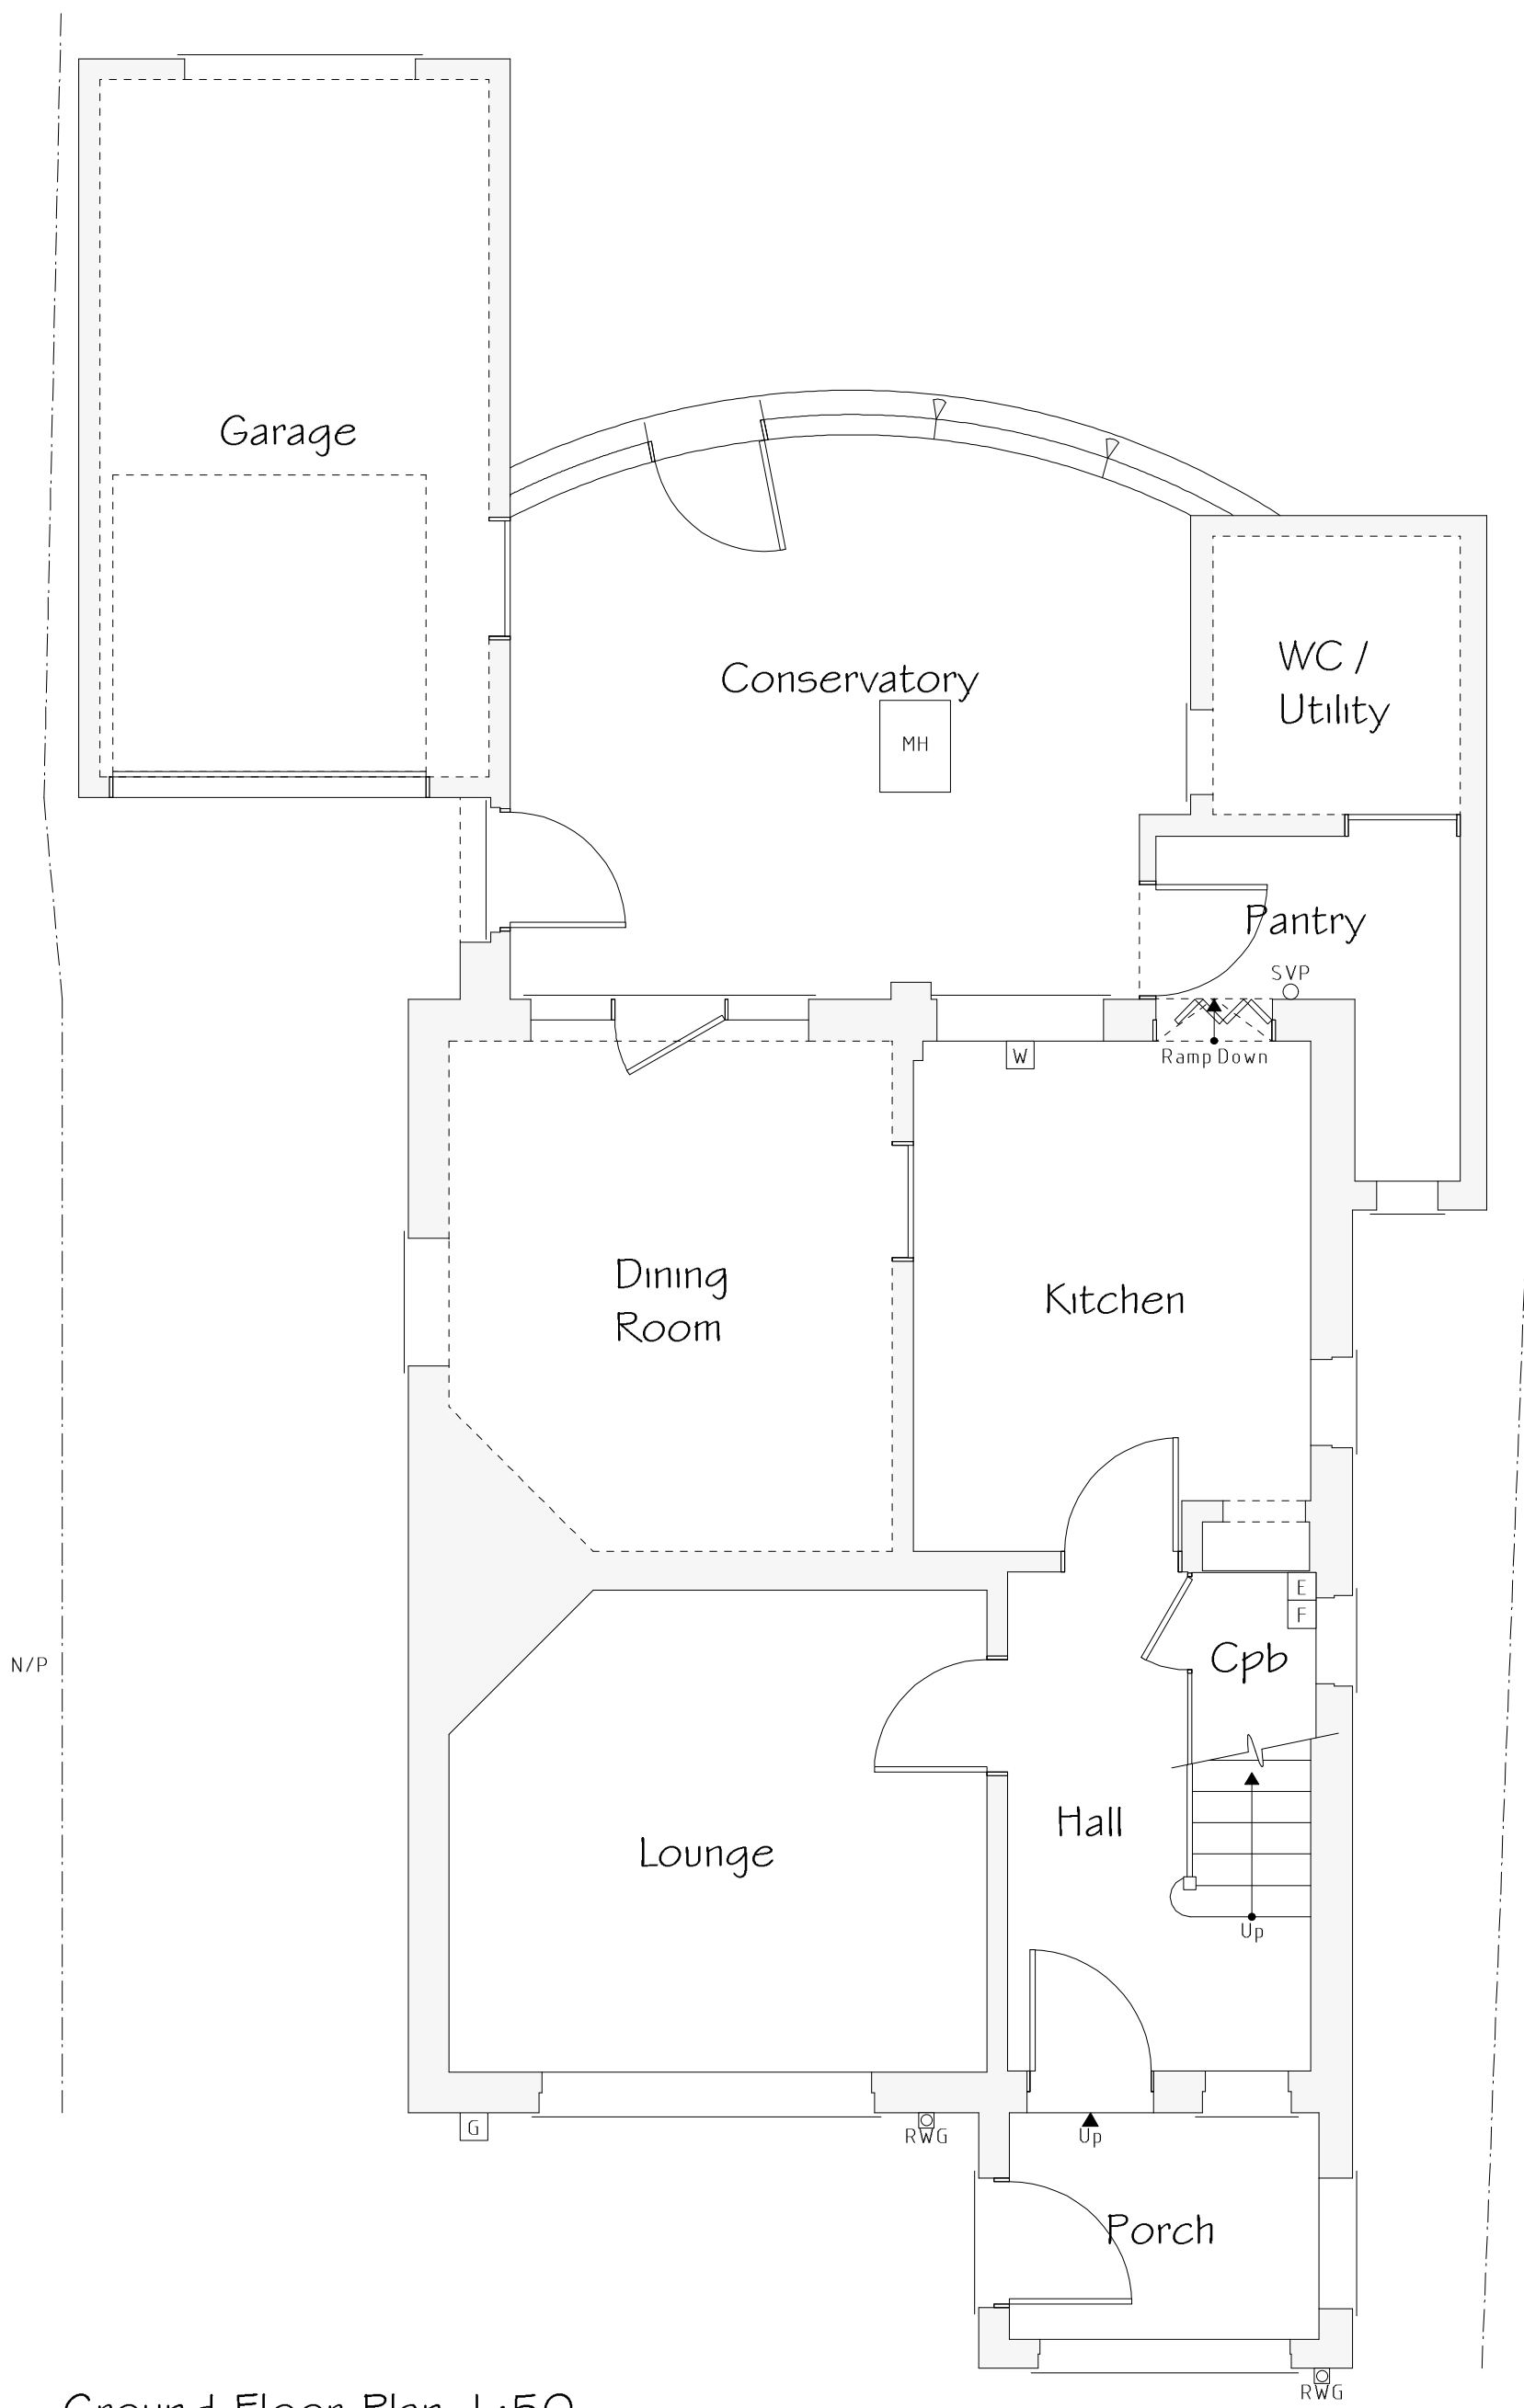

Ground Floor Plan 1:50




Front Elevation 1:100

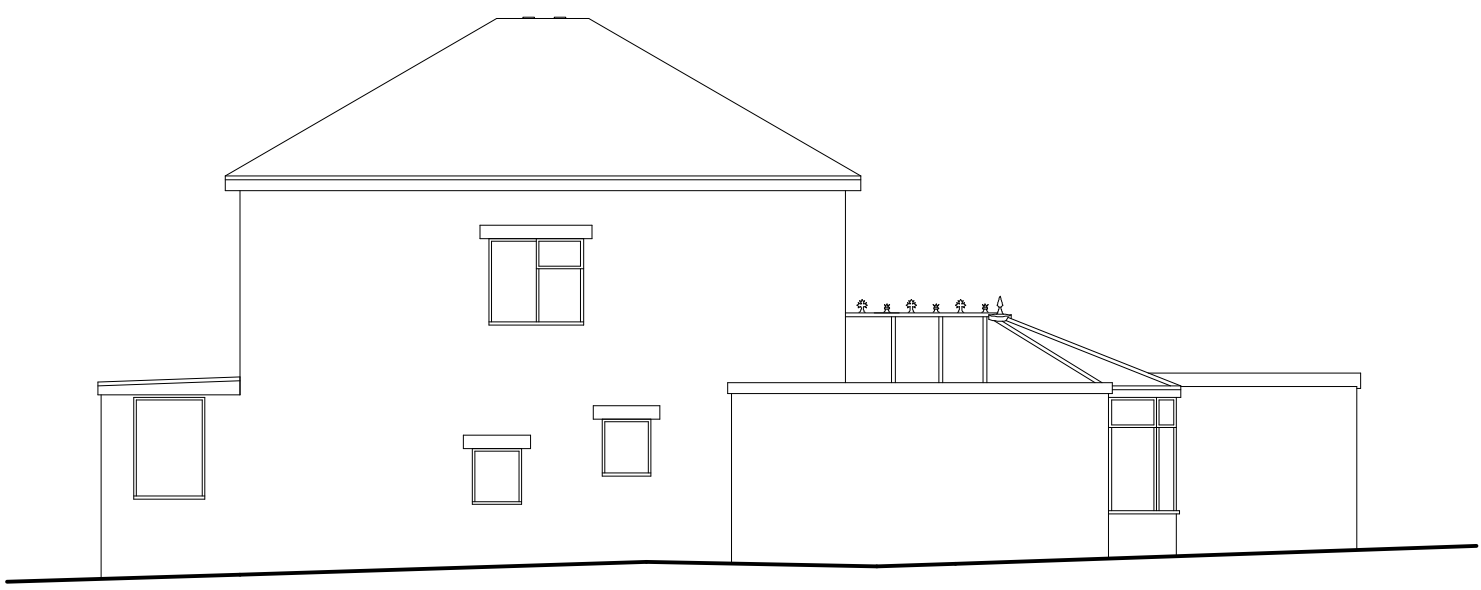

Side Elevation 1:100



Rear Elevation 1:100

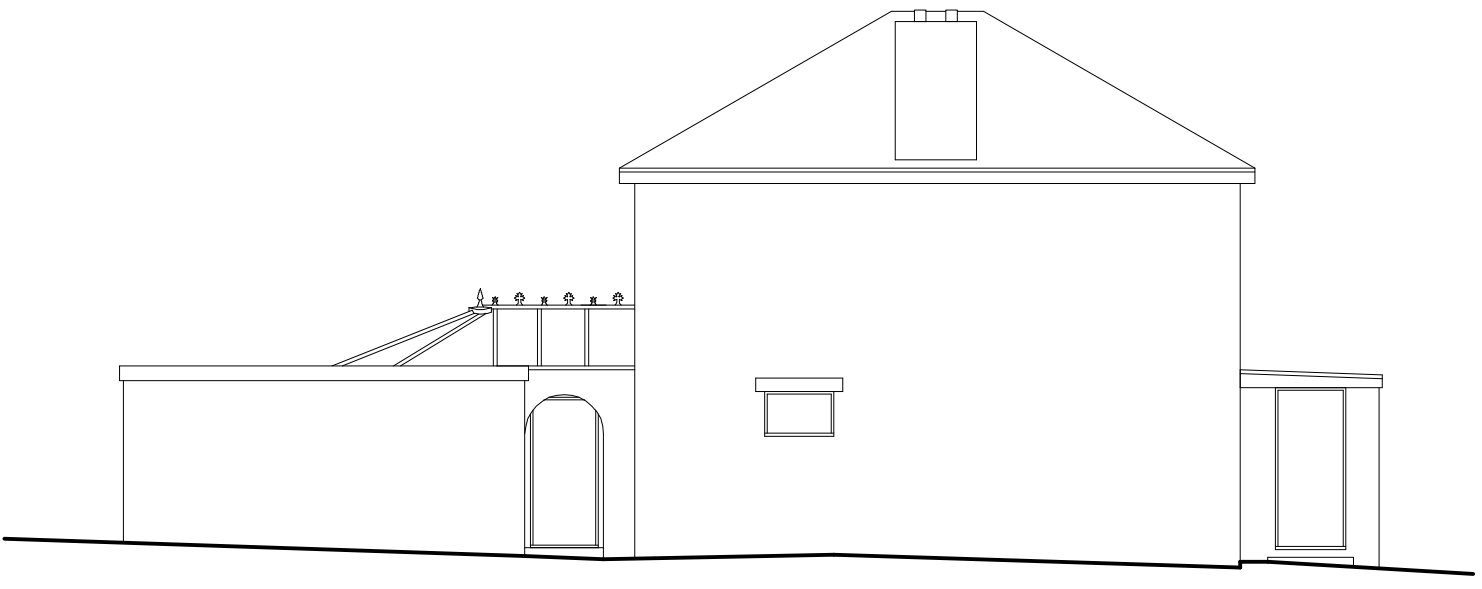

Side Elevation 1:100

Services Key

B	Existing Boiler Position at first floor
G	Existing Gas Meter Position
E	Existing Electric Meter Position
F	Existing Fuse Box Position
W	Existing Stopcock Position
MH	Existing Man Hole Position
☒	Existing Rain Water Gully (RWG) Position
○	Existing Soil Vent Pipe (SVP) Position

Rev	Date	Detail	Initial

Project: Proposed Alterations to, Murten, Henry Street, Rhostyllen, Wrexham, LL14 4BY	
Title: Existing	Scale: (A2) 1:50 & 1:100

Drawn By: A.Valentine	Date: Sept 2022
Drawing No: B163/001	Sheet: of

Office 3K4,
Redwither Business Tower,
Wrexham. LL13 9XT
Tel: 01978 356500
www.blueprintarchitectural.com

© copyright all rights reserved