


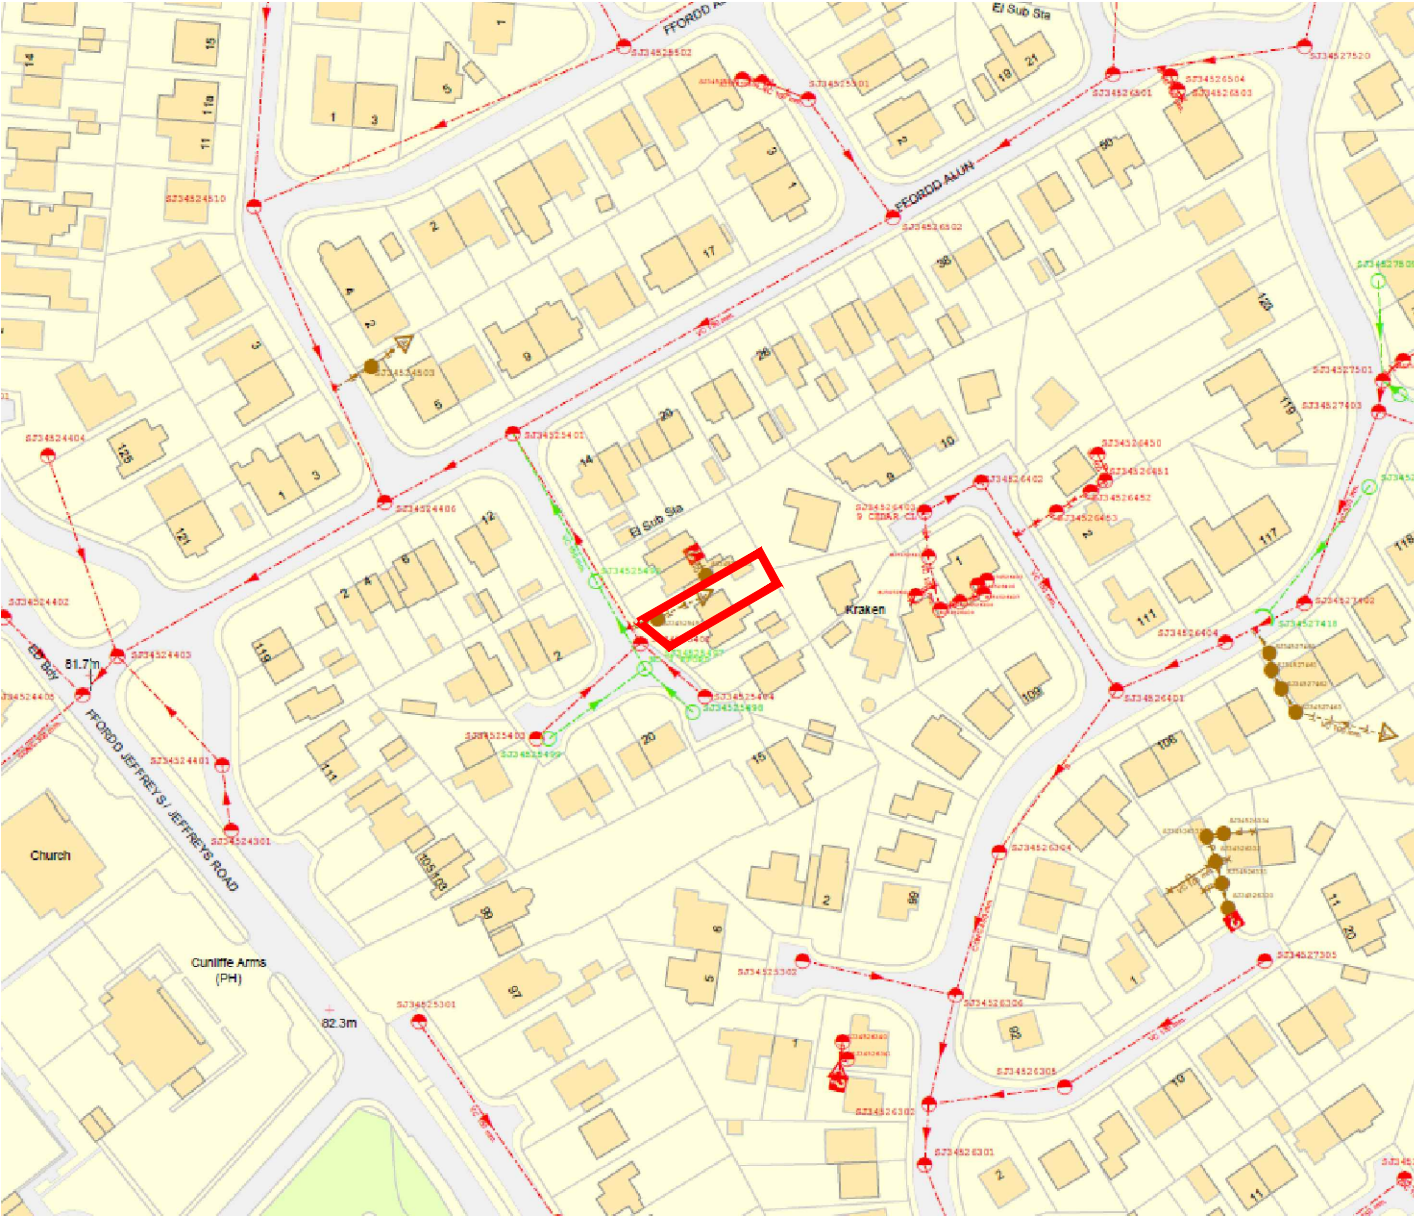


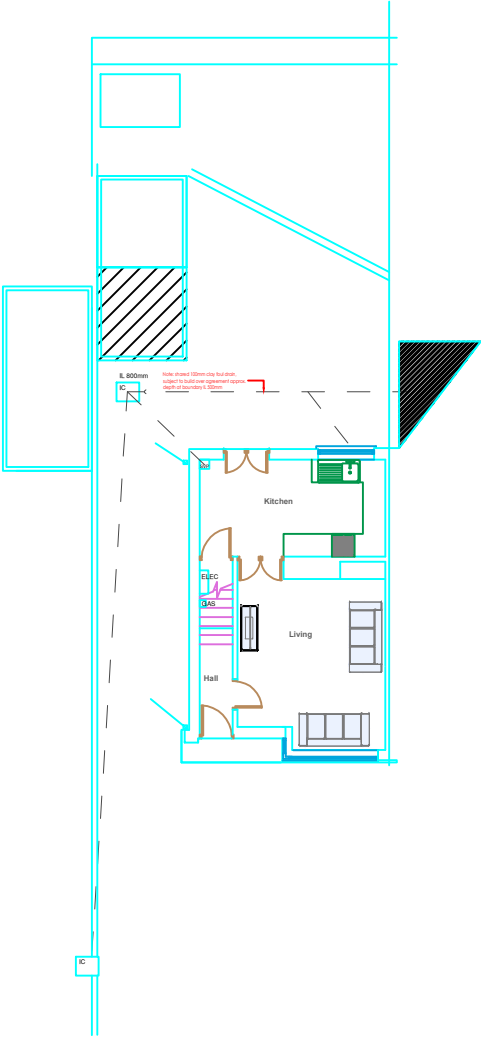

Location Plan 1:1250

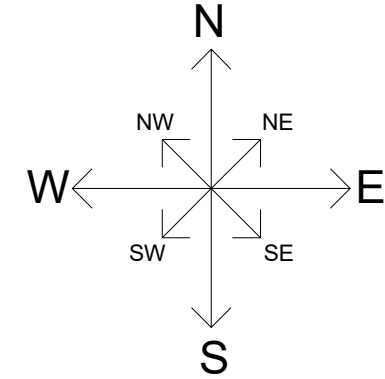

Existing Site Plan 1:200

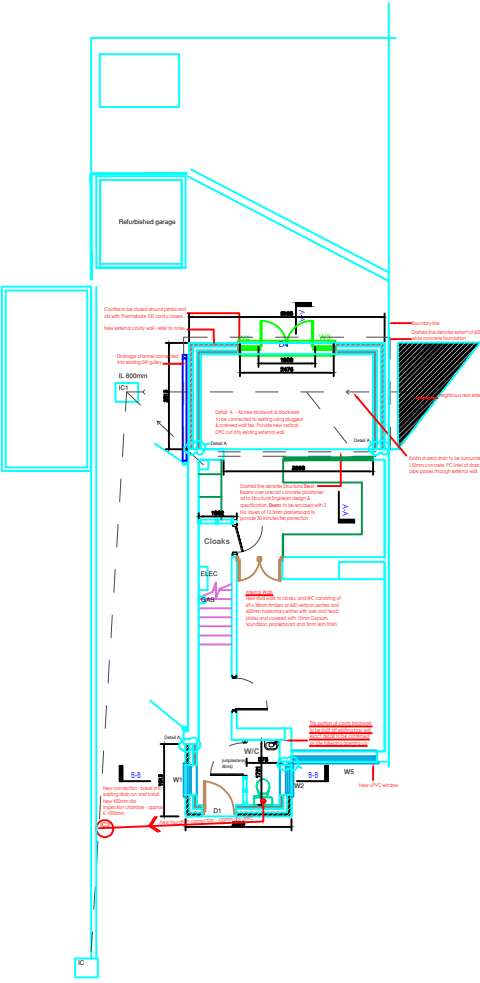

Proposed Site Plan 1:200

REV.	CHKD.	DATE
Project: 5 Ffordd Pedrog, Borras, Wrexham Single Storey Porch		
Drawing Title: Location, Site Plan		
Drawing No. 01		Rev.
Scale @ A3 As shown	Drawn KAJ	Date March 2023
Status PL	Checked	Design