
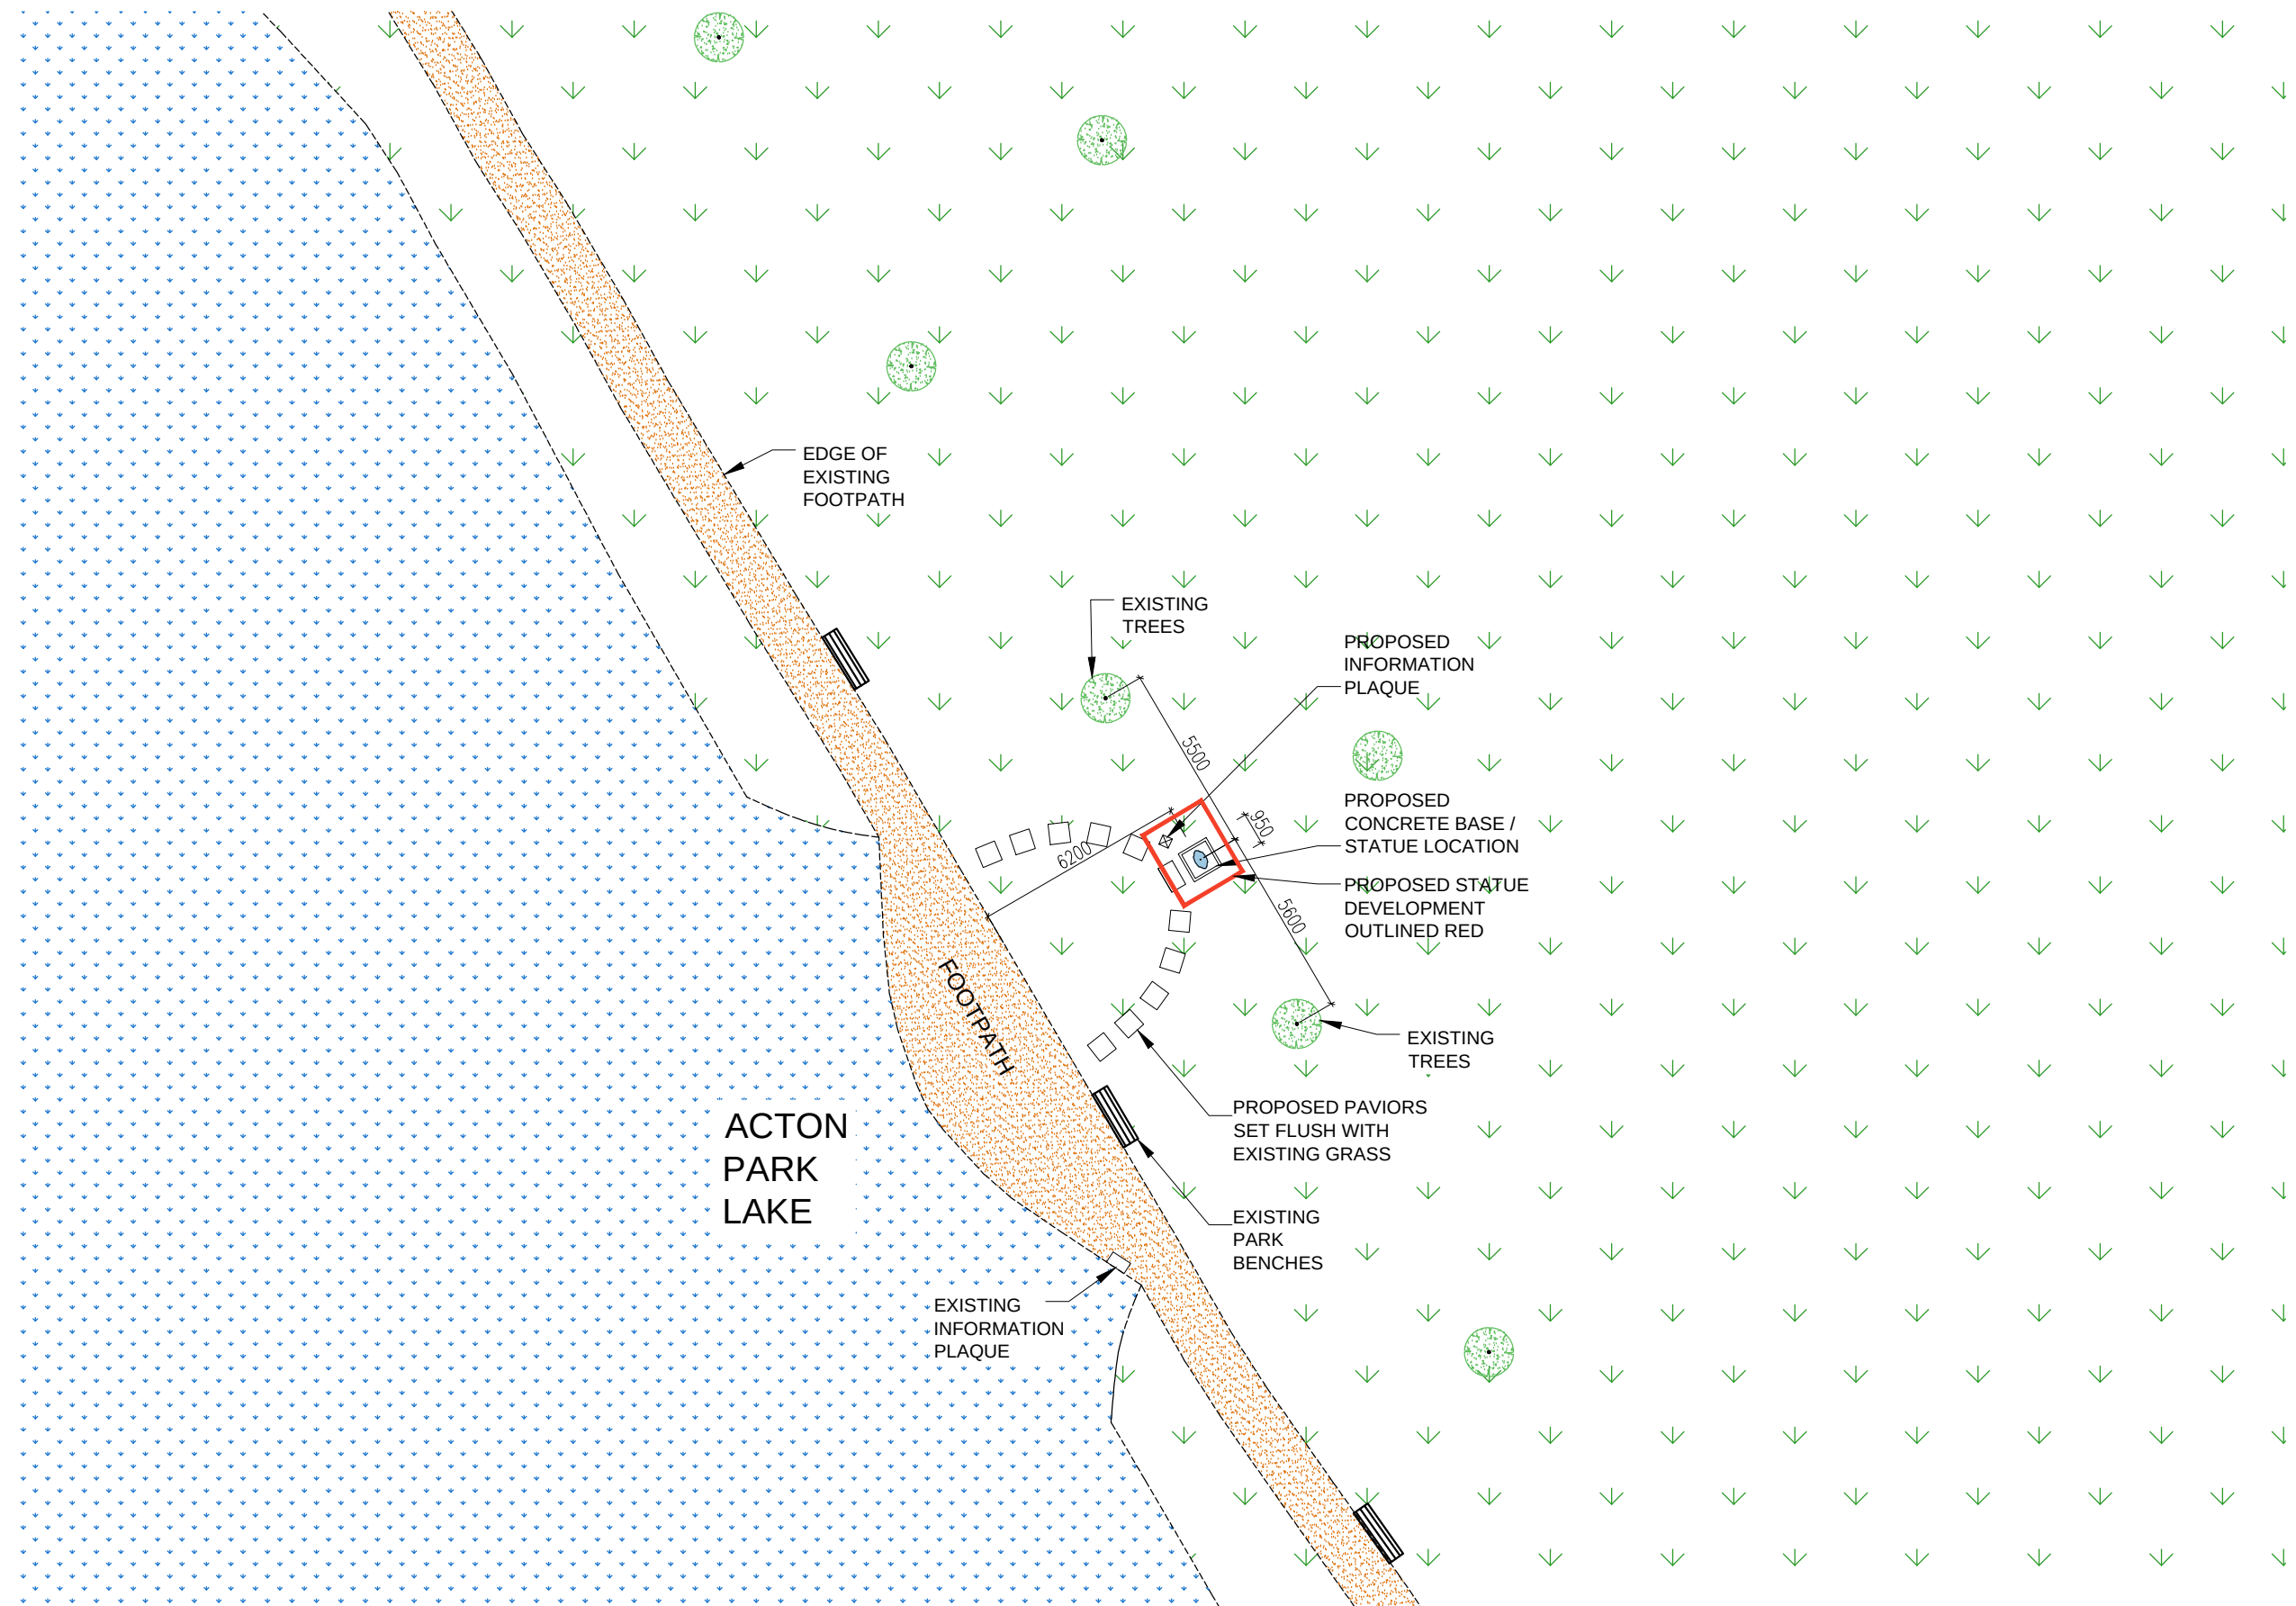


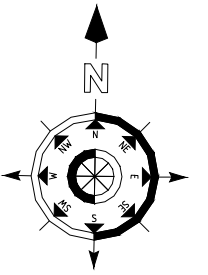

ISSUED FOR INFORMATION 15:03:2023

DO NOT SCALE FROM THIS DRAWING. WORK ONLY FROM FIGURED DIMENSIONS.
ALL ERRORS AND OMISSIONS TO BE REPORTED TO THE ARCHITECT.
THIS DRAWING TO BE READ IN CONJUNCTION WITH RELEVANT CONSULTANT'S DRAWINGS.

Survey issue	SD	FK	15:02:23	No
	ORIG.	CHK.	DATE	ISSU

CLIENT : Mr J Evans	DRAWING Proposed Site Plan	Proj. No.	Status	Dwg. No.	REV	SCALE
PROJECT : Statue Installation, Acton Pk. Wrexham. Wales.		2301-PLA - 01				1:200
		STATUS : Issued for Planning				