


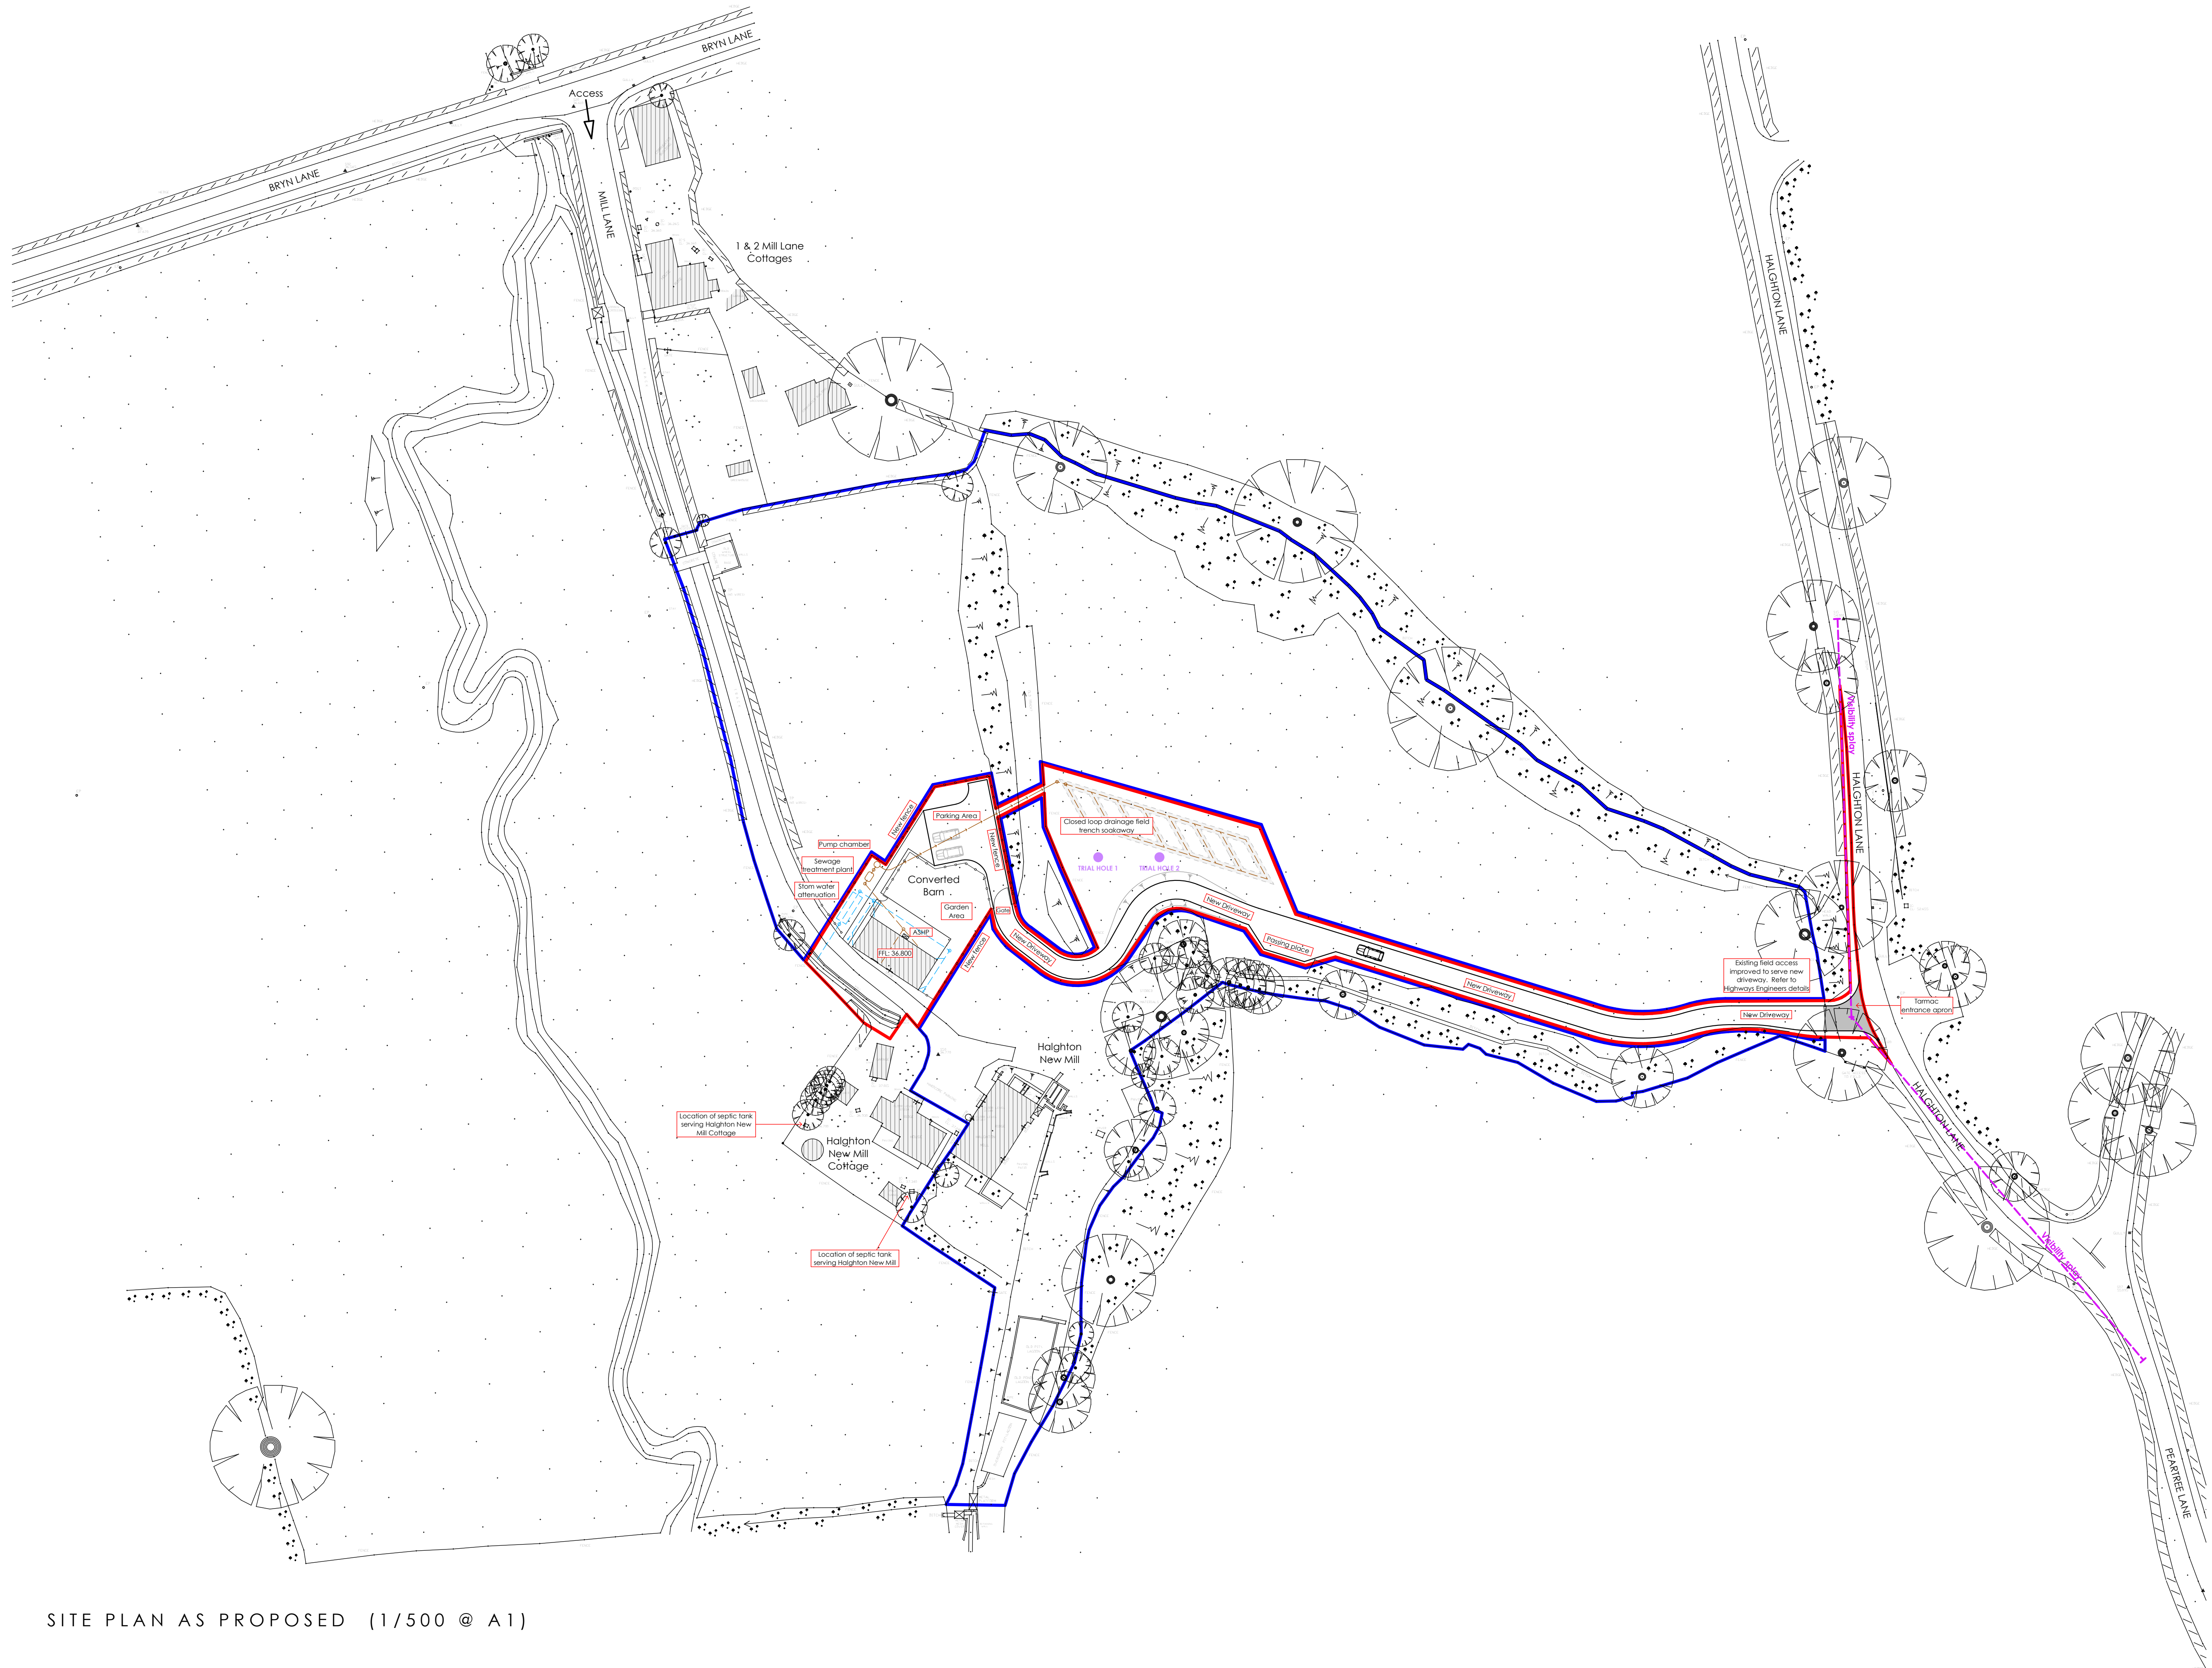

SITE PLAN AS PROPOSED (1/500 @ A1)

Notes

N

Rev B	Amendments to foul drainage	March 2023
Rev A	Amendments to driveway	January 2022
Revision	Description	Date

BLEAZARD & GALLETTA LLP

ENGINEERING CONSULTANTS LTD

Maypole Court, 2 High Street, Wem, Shropshire, SY4 5AA

Telephone: 01939 235 303 Fax: 01939 235 344

Email: info@bleazardandgalletta.co.uk

Web: www.bleazardandgalletta.co.uk

Project Location

Haighton New Mill, Mill Lane,
Hanmer, Nr Whitchurch, SY13 3DT

Project Description

Conversion of Barn to Dwelling

Client

Mr P. Taylor

Drawing

Site Plan As Proposed

Scale 1:500 @ A1

Date Jan 2022

Drawing Number

2032 D 12B

THE COPYRIGHT OF THIS DRAWING IS VESTED IN BLEAZARD AND GALLETTA LLP AND CANNOT BE COPIED OR REPRODUCED IN WHOLE OR IN PART WITHOUT THEIR WRITTEN CONSENT. DO NOT SCALE FROM THIS DRAWING. REPORT ANY ERRORS IMMEDIATELY.