




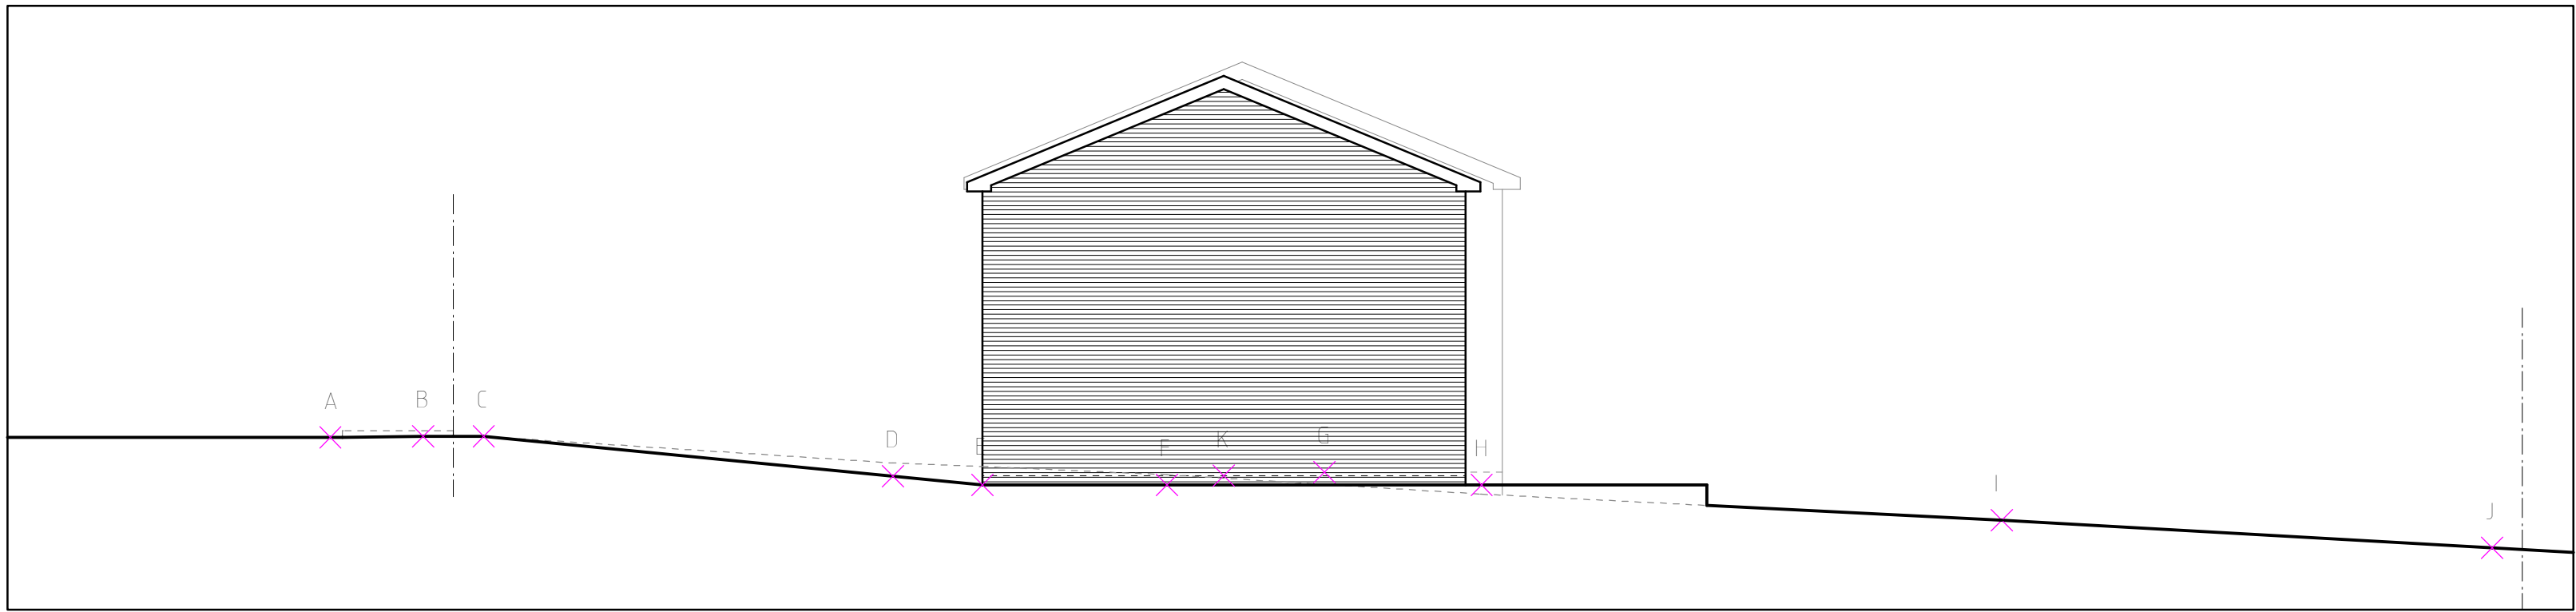



Typical Cross Section Z-Z 1:100

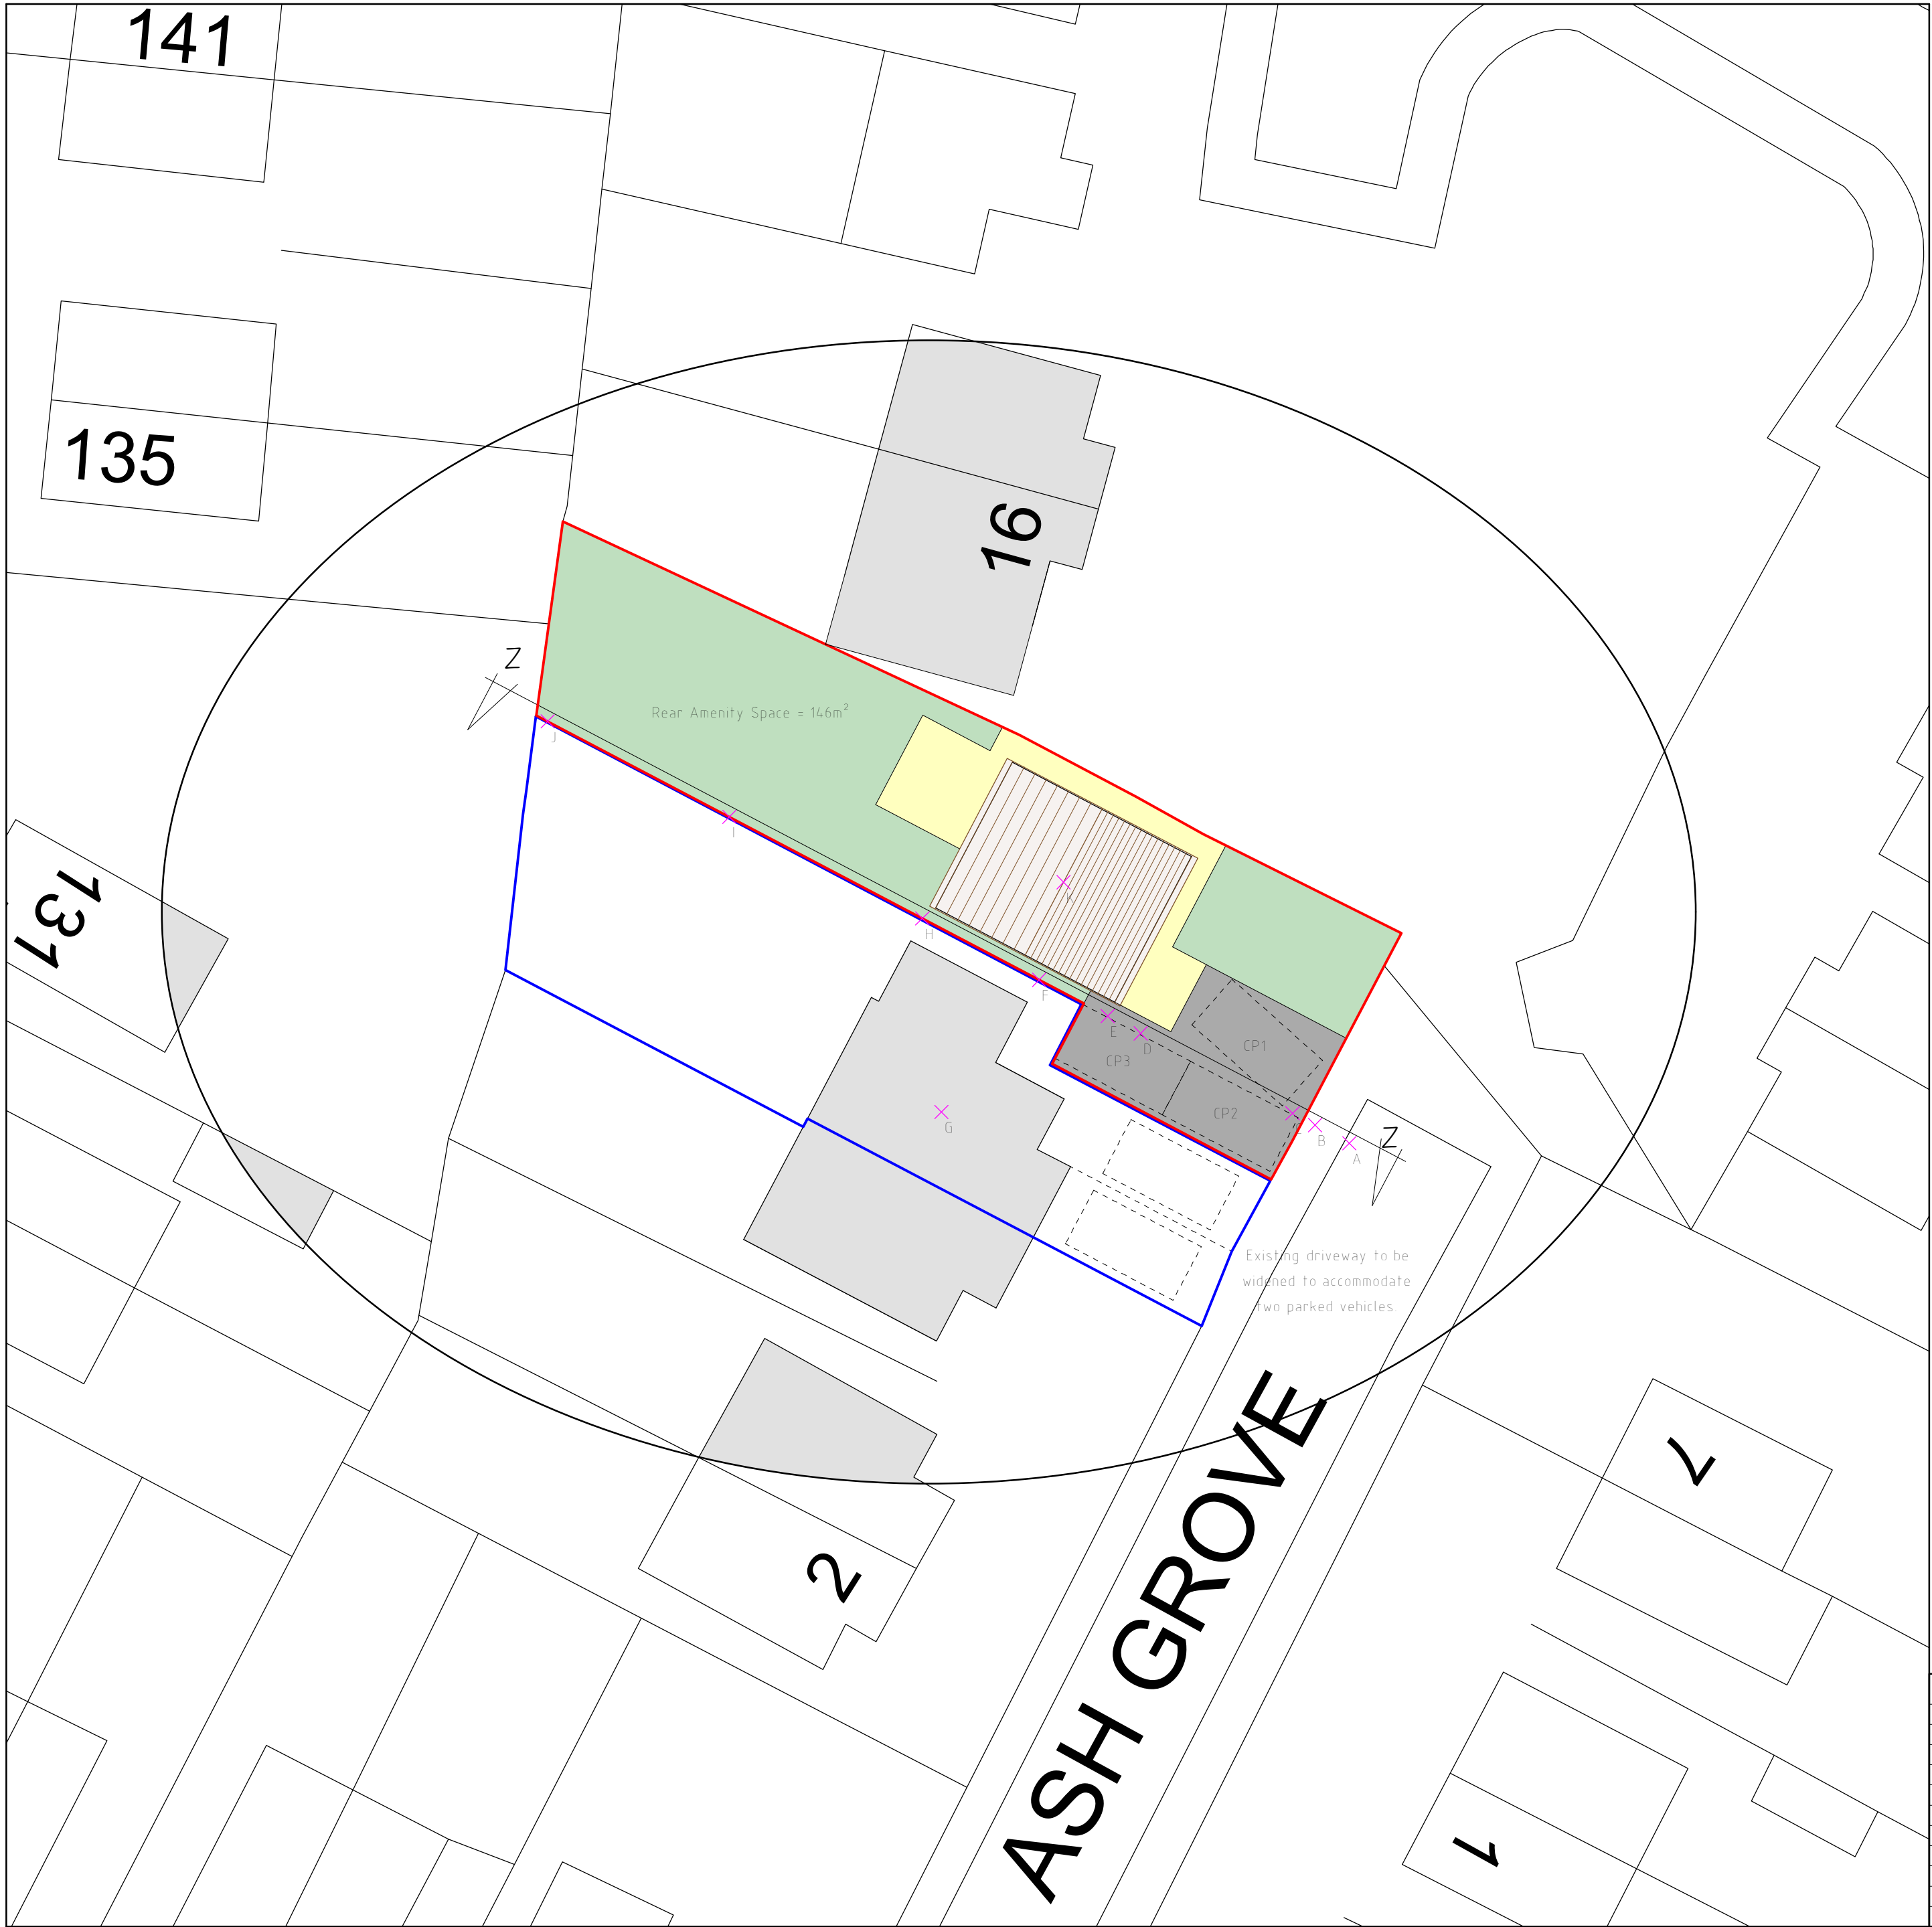

Site Plan 1:200

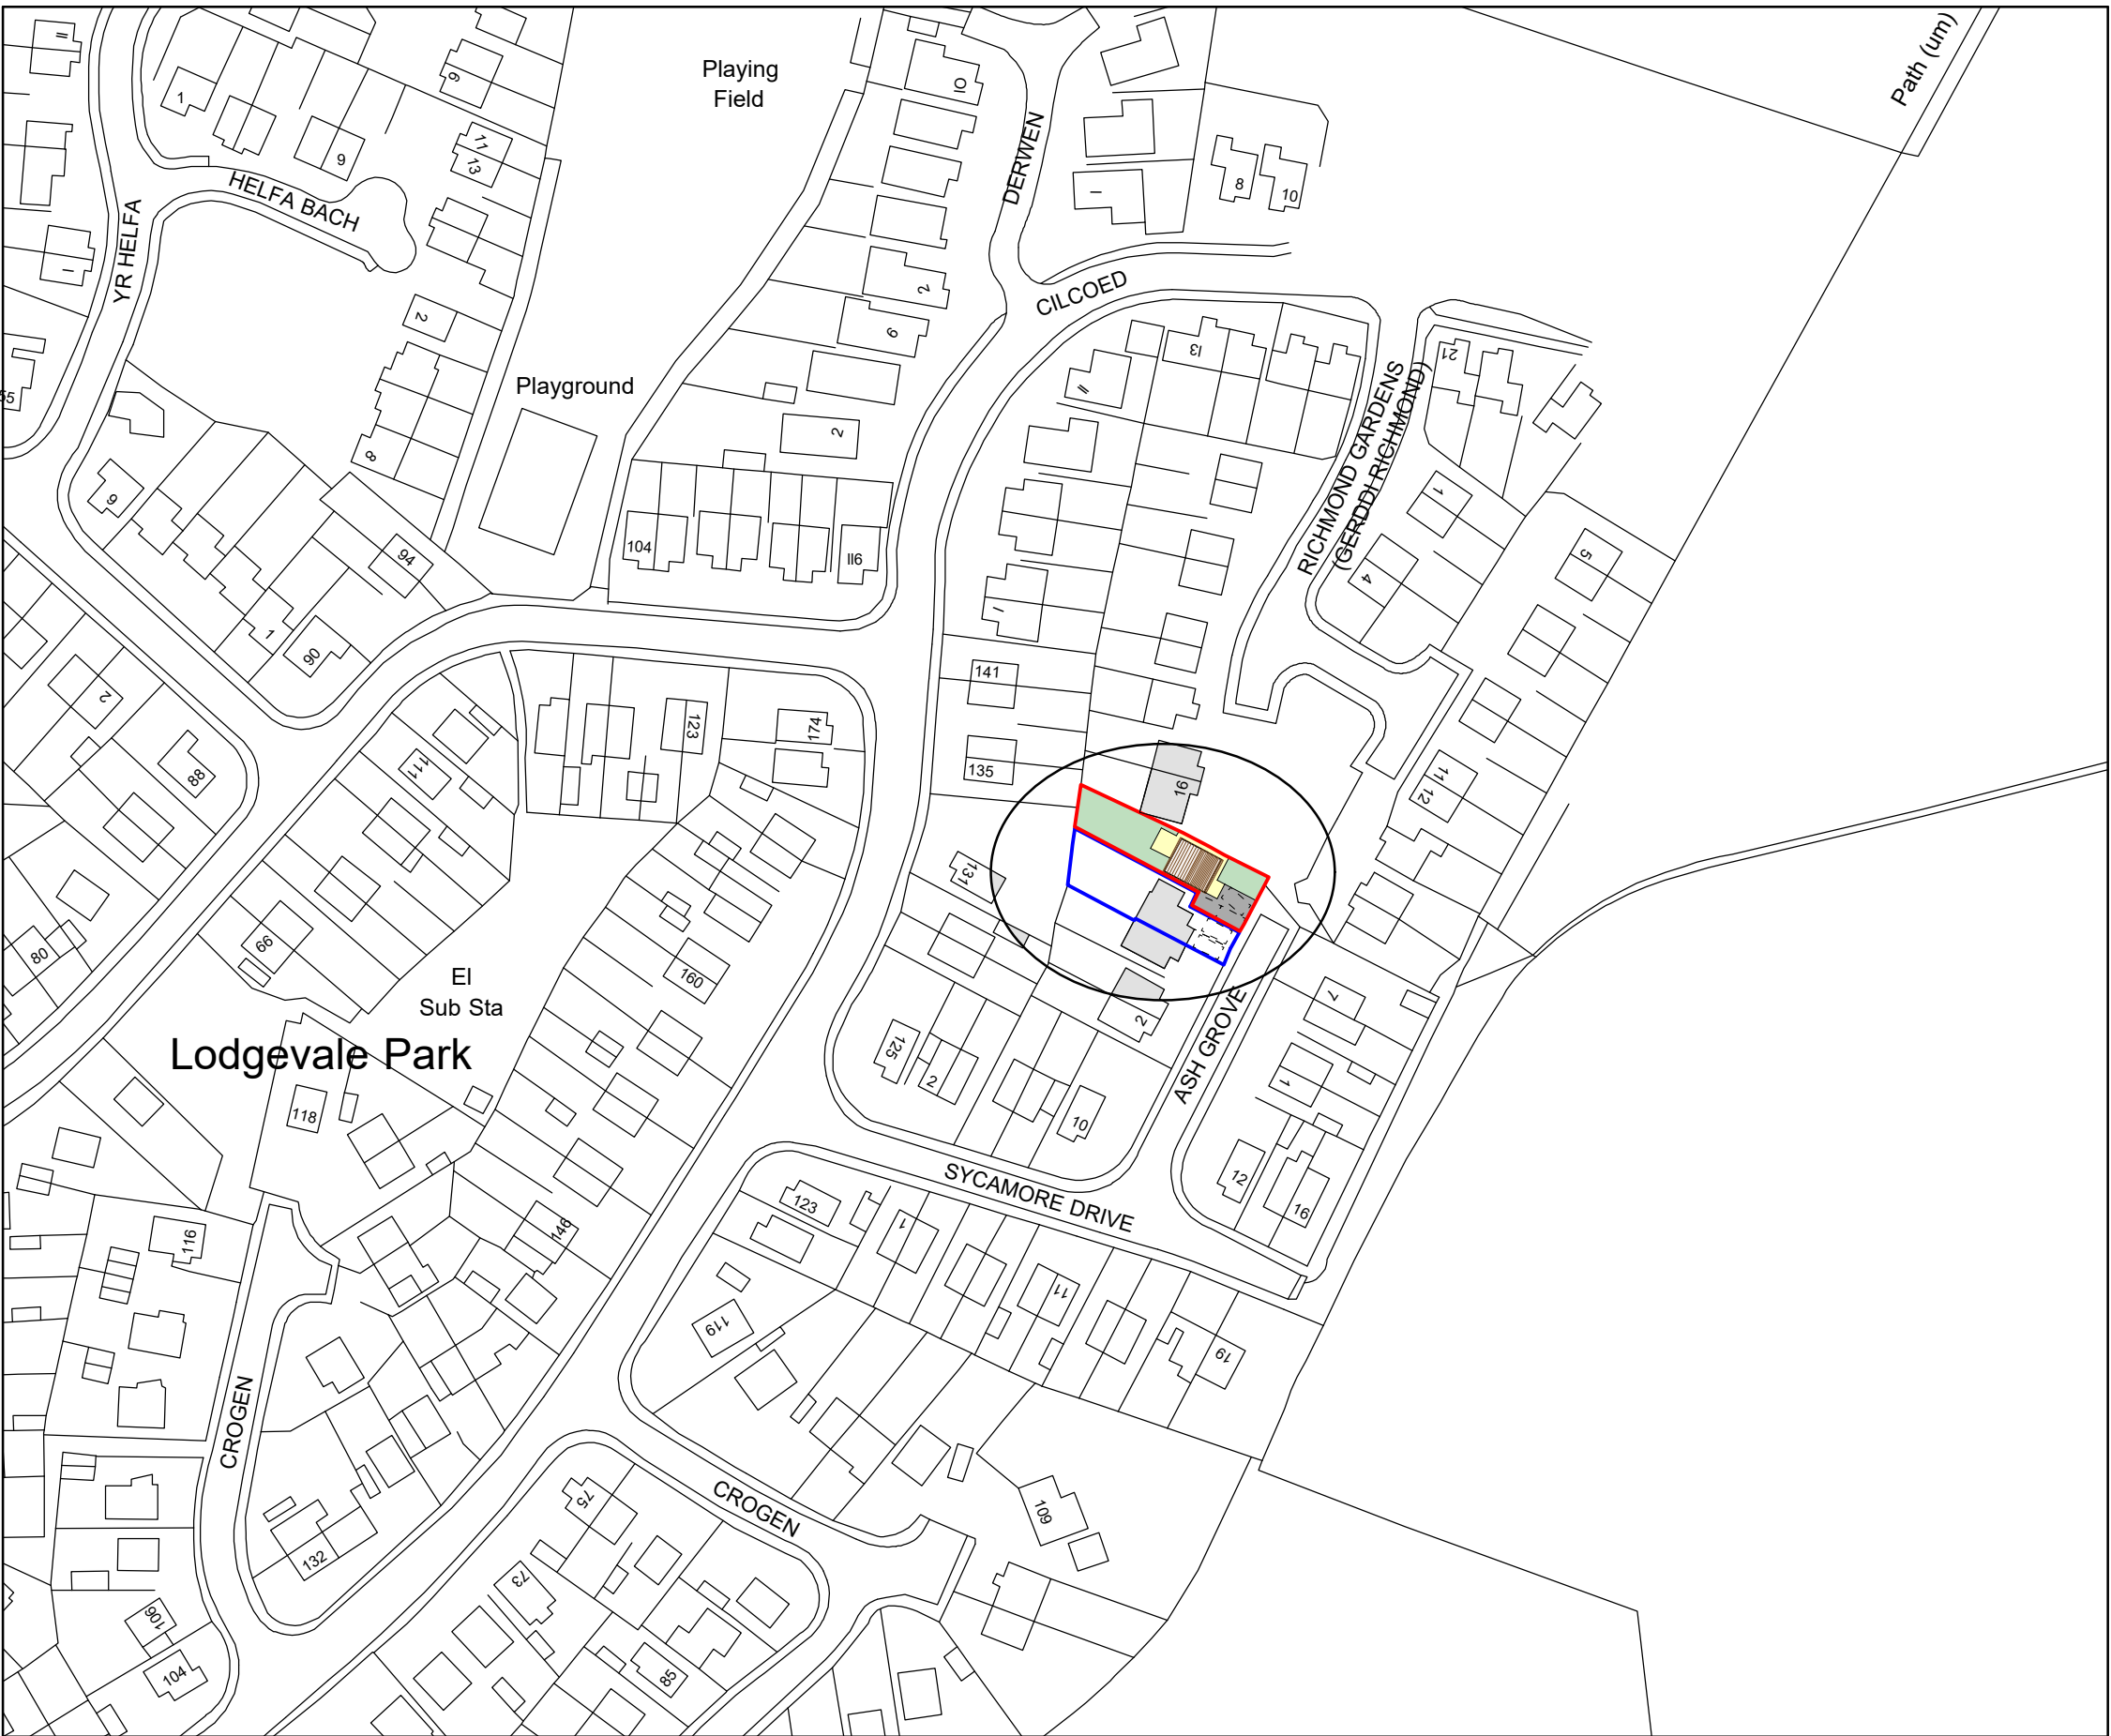

Location Plan 1:1250

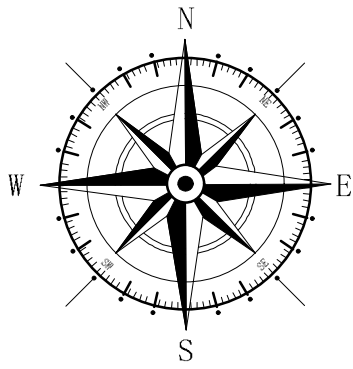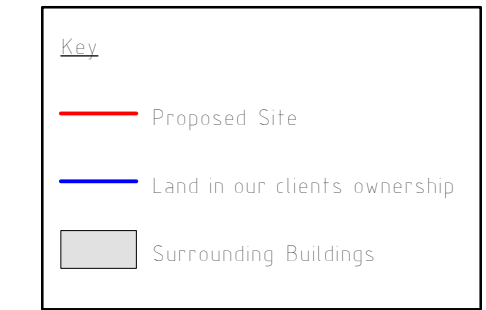

Building Parameter	Minimum (mm)	Maximum (mm)
Depth	7500	8500
Width	6500	8000
Height	6500	7000

Position	Reduced Level
A	10.000
B	10.023
C	10.023
D	9.362
E	9.218
F	9.218
G	9.428 (Existing Dwelling FFL)
H	9.218
I	8.633
J	8.175
K	9.368 (Proposed Dwelling FFL)

Rev	Date	Detail	Initial
C	03/23	Neighbouring property ext added	D J E
B	03/19	Design Amends	E M J
A	12/18	Design Amends	D J E

Project: Proposed Development at 8 Ash Grove, Chirk, Wrexham. LL14 5RF	
Title: Planning: Site/Location Plans & Cross Section	Scale: (A1) 1:100, 1:200 & 1:1250
Drawn By: S M Eltham	Date: Dec 2018
Drawing No: L075/002	Sheet: 1 of 1

Office 3K4,
Redwither Business Tower,
Wrexham. LL13 9XT
Tel: 01978 356500
www.blueprintarchitectural.com
© copyright all rights reserved

LABC