

GENERAL NOTE:


1. UNDER NO CIRCUMSTANCES SHOULD DIMENSIONS BE SCALED FROM THIS DRAWING 'IF IN DOUBT ASK'.
2. THE DRAWINGS ARE TO BE READ IN CONJUNCTION WITH ALL OTHER RELEVANT DRAWINGS/SPECIFICATION. ANY DISCREPANCIES, ERRORS OR OMISSIONS TO BE BROUGHT TO THE ATTENTION OF 'D2 Architects'.
3. ALL DIMENSIONS ARE TO BE CHECKED PRIOR TO COMMENCEMENT.
4. THIS DRAWING IS THE PROPERTY OF 'D2 Architects' AND MUST NOT BE COPIED OR REPRODUCED EITHER IN WHOLE OR IN PART WITHOUT WRITTEN PERMISSION.

Rev: Description:
X First Issue

Date:
19.05.22


Proposed - Front Elevation GH

Scale: 1 : 100

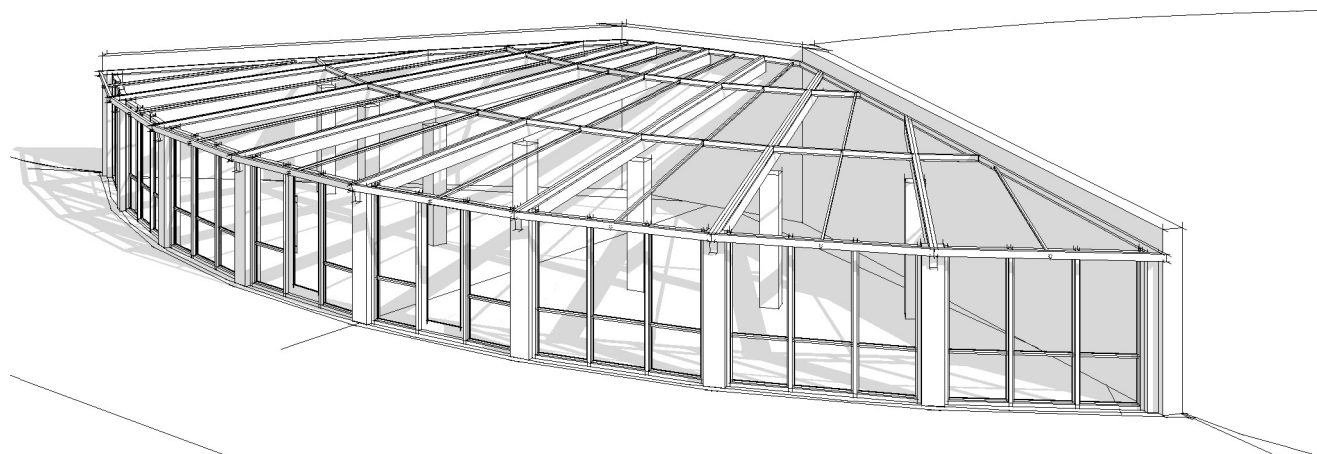

Green House View

Scale:

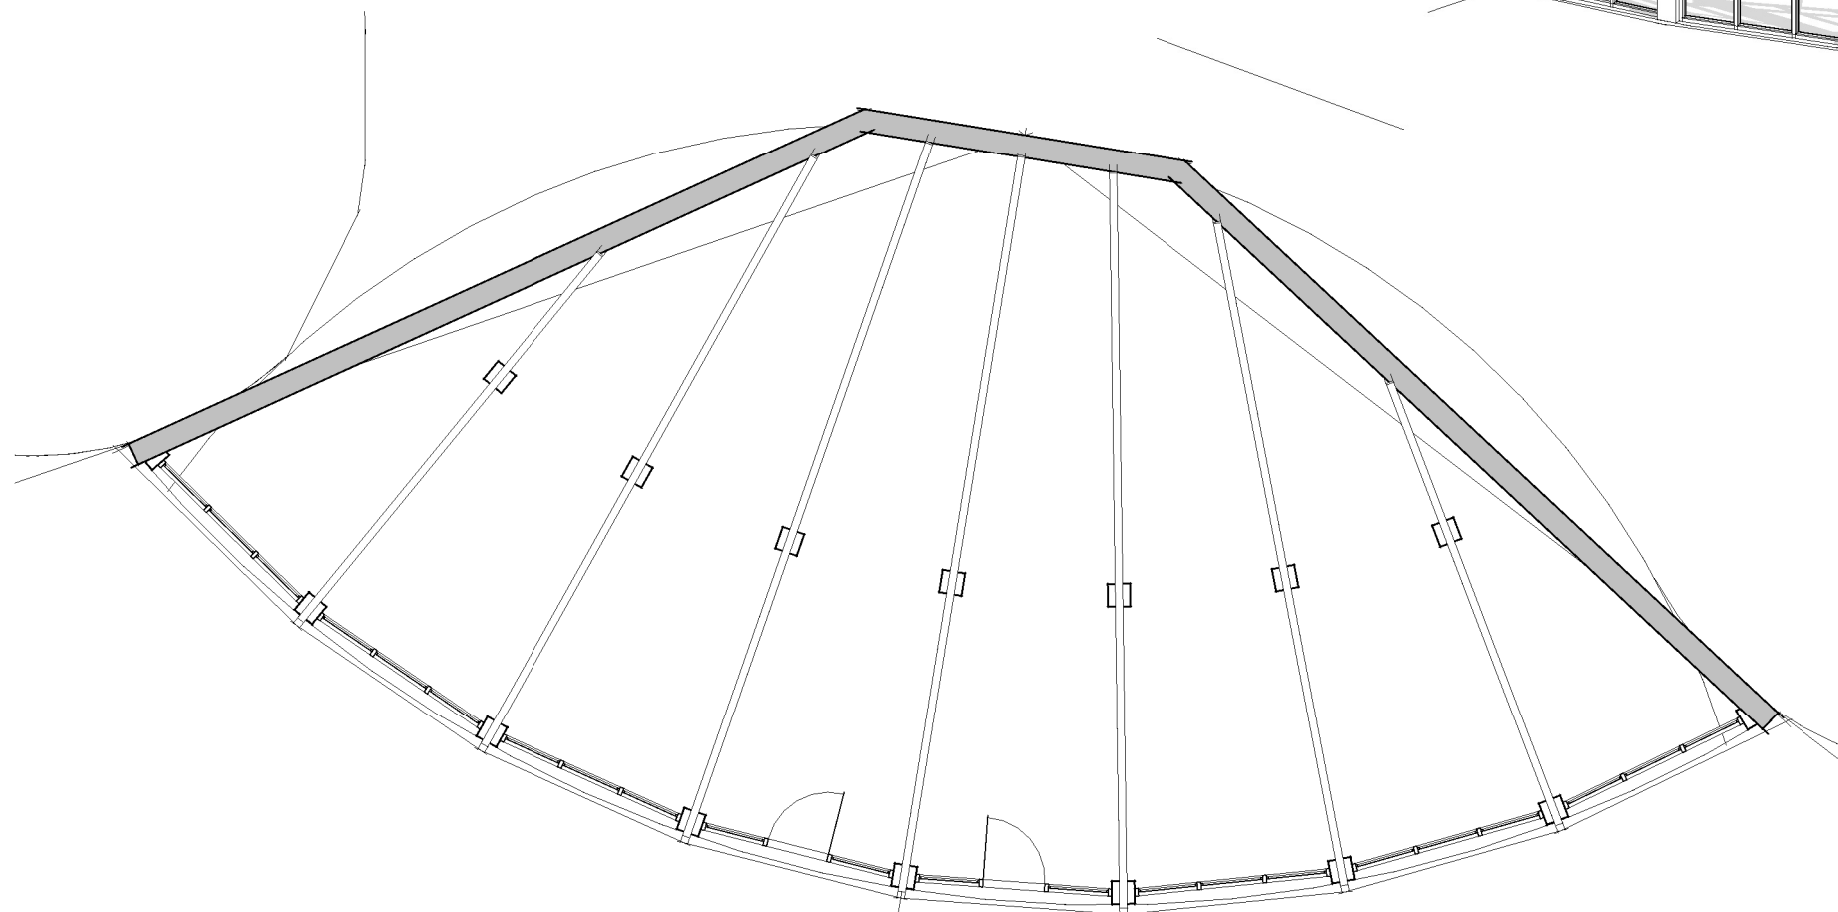

Proposed Floor Plan - Green House

Scale: 1 : 100

Scheme Title:

**Land off Church Hill,
Glyn Ceriog, Wrexham**

Drawing Reference:

Proposed Green House

Scale @ A3: **1 : 100**

Drawn by: **RAL**

Checked by: **MOH**

Project
Number:
6277

Drawing
Number:
SK03

Revision:
X



ARCHITECTS

Soughton House
2 Nicholas Street Mews
Chester
Cheshire
CH1 2NS

T: 01244 820 984 / 01824 562012
E: admin@d2architects.co.uk
W: www.d2architects.co.uk