




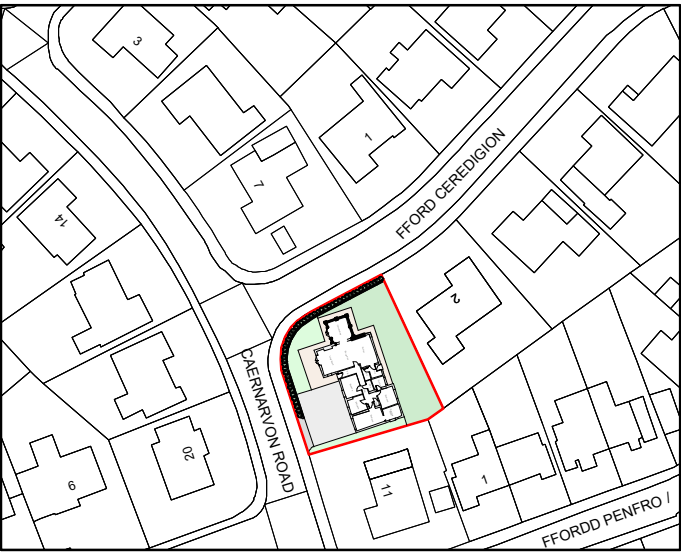

Location Plan 1:1250

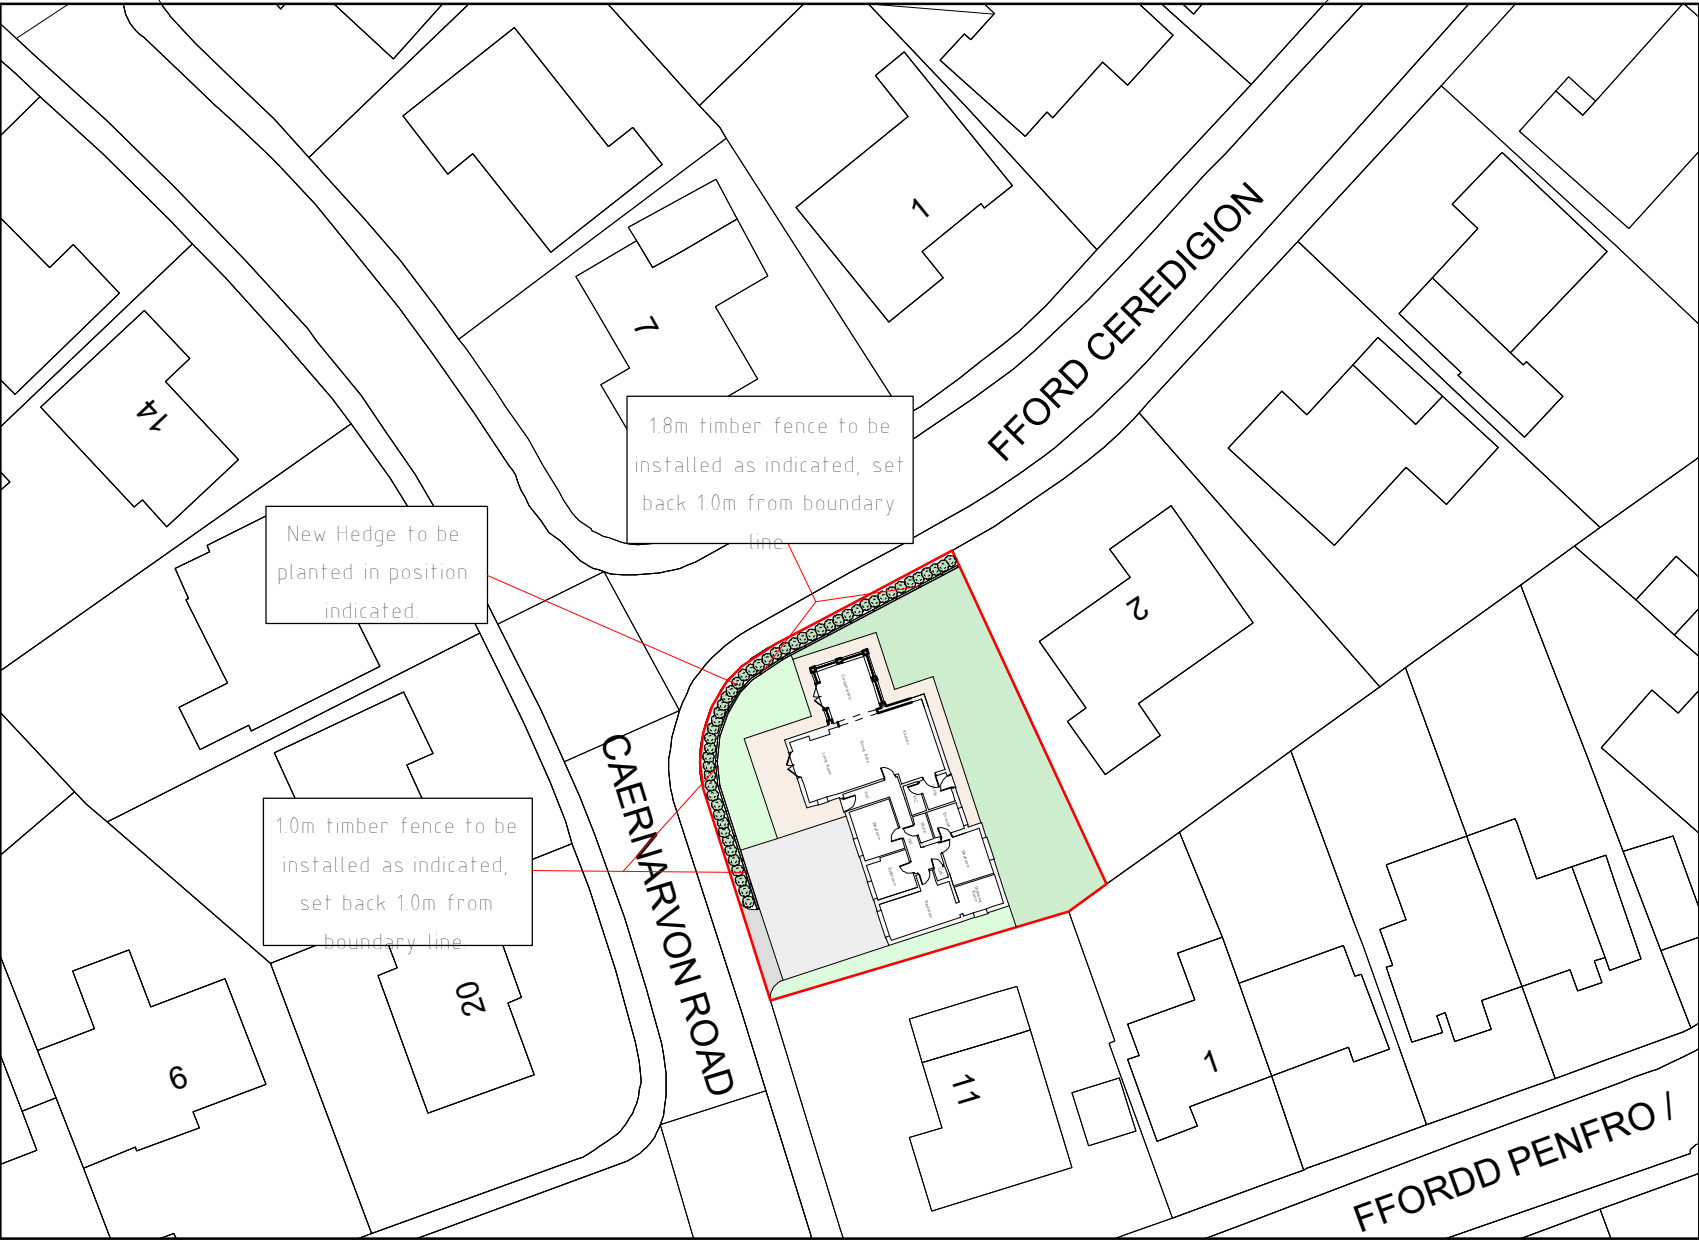

Site Plan 1:500

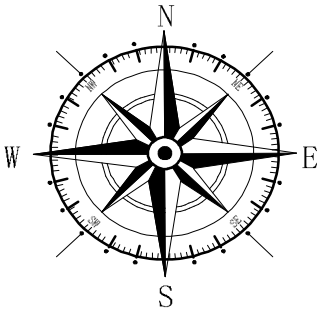

Key

Application Site

A	05/23	Design Changes	E.M.J
Rev	Date	Detail	Initial

Project:
Proposed alterations to,
9 Caernarvon Road,
Borras, Wrexham,
LL12 7TT

Title:
Planning Site &
Location Plan

Scale: (A3)
1:500 &
1:1250

Drawn By:
E.M.Jackson

Date:
April 2023

Drawing No:
P150/004

Sheet:
1 of 1

blueprint

architectural services

partner

LABC

Office 3K4,
Redwither Business Tower,
Wrexham. LL13 9XT
Tel: 01978 356500
www.blueprintarchitectural.com

© copyright all rights reserved