


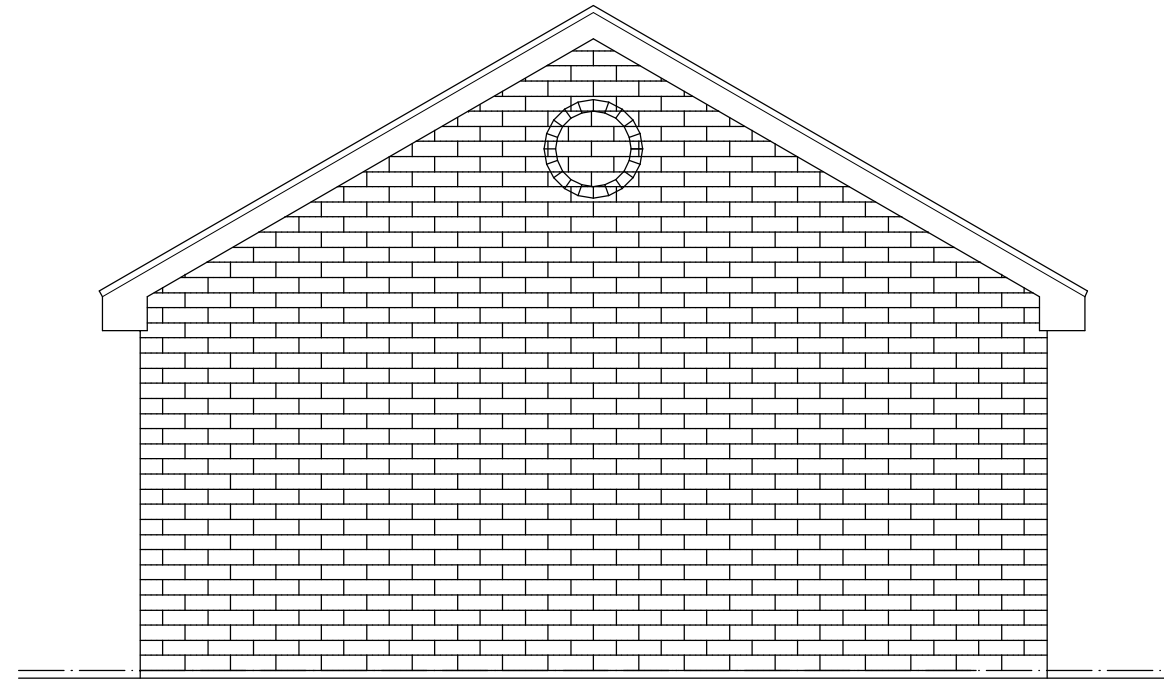


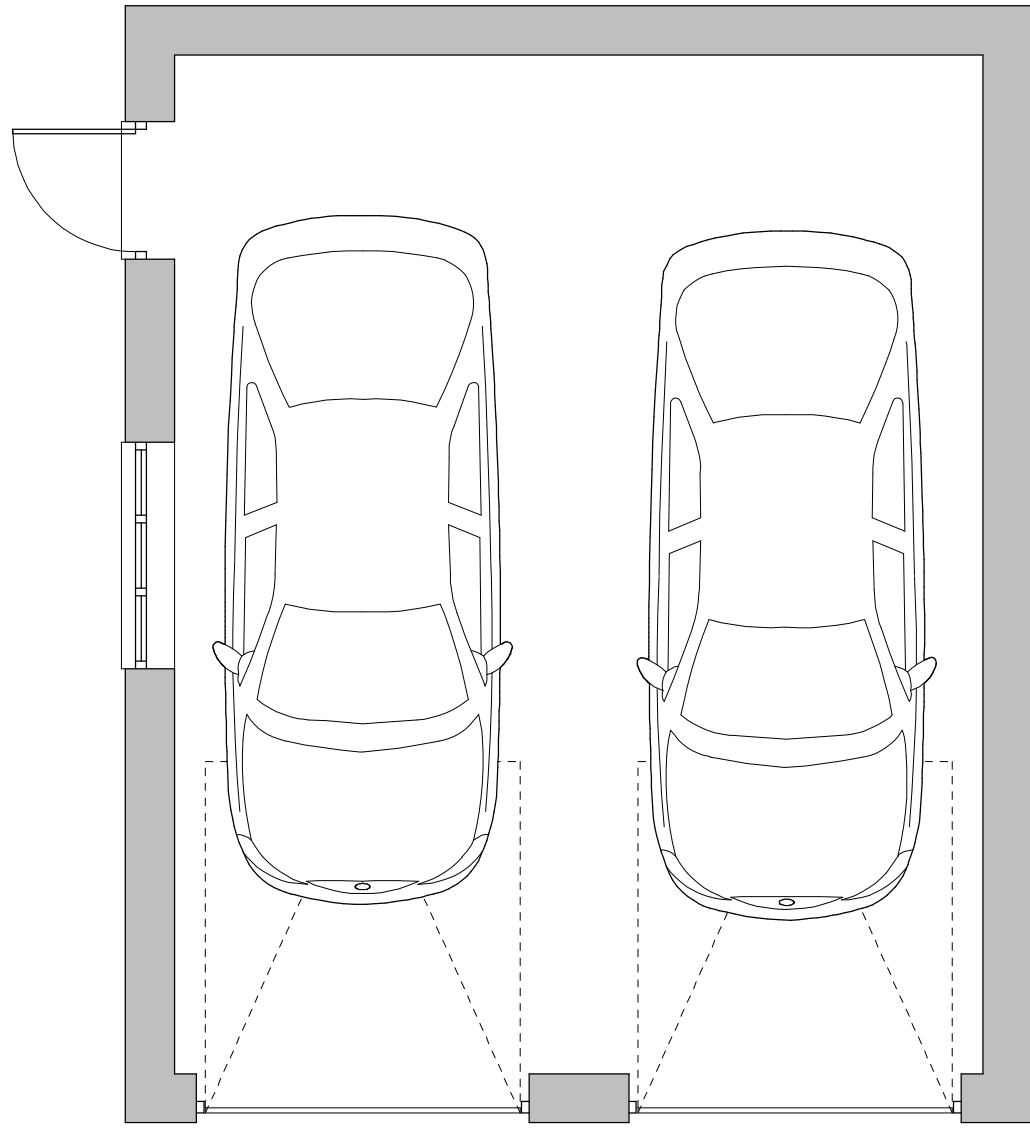


Rear Elevation

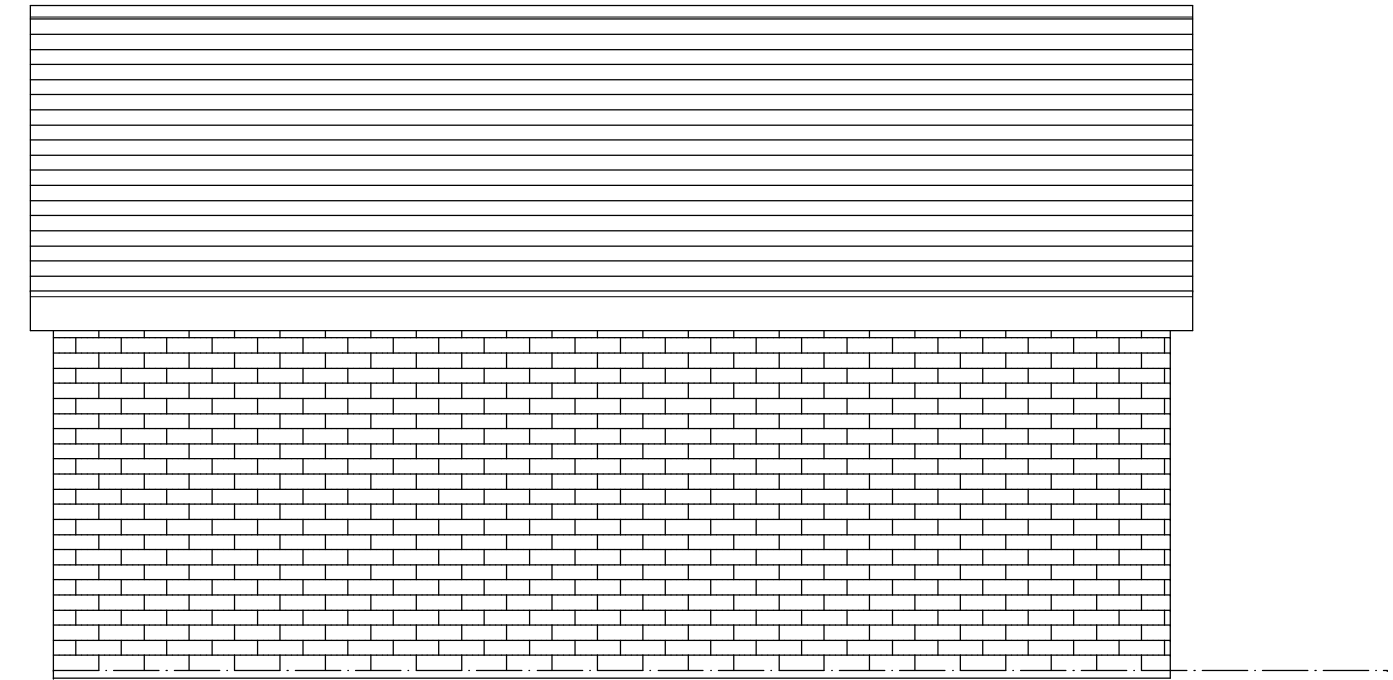

Side Elevation

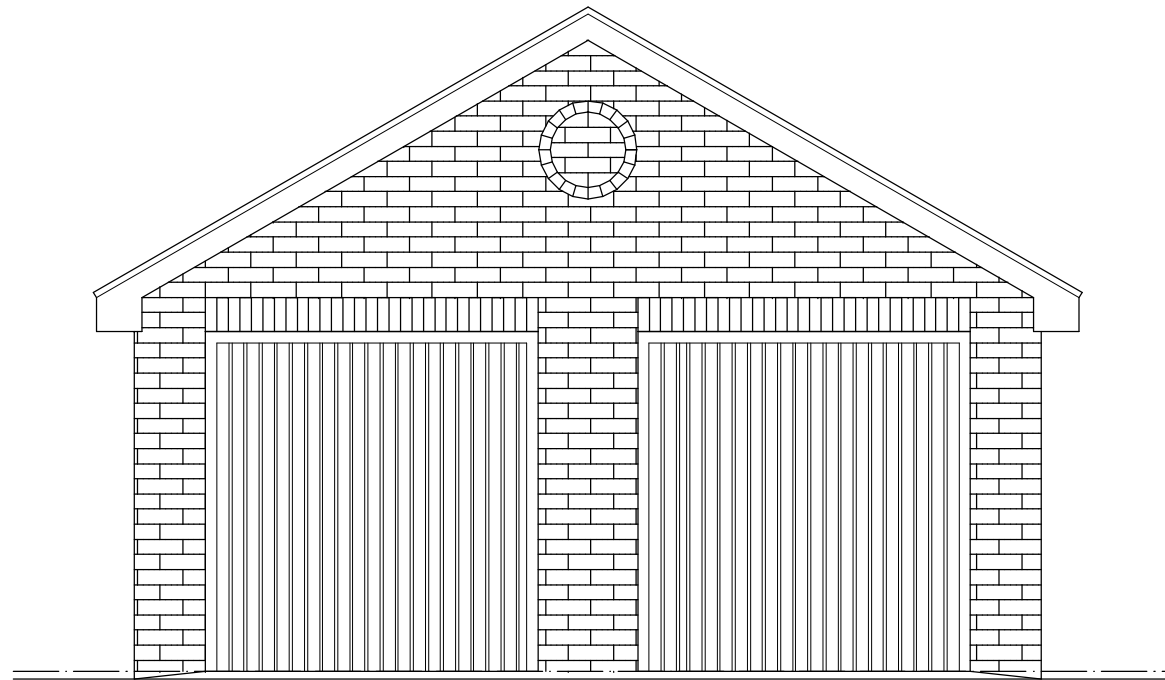

Front Elevation

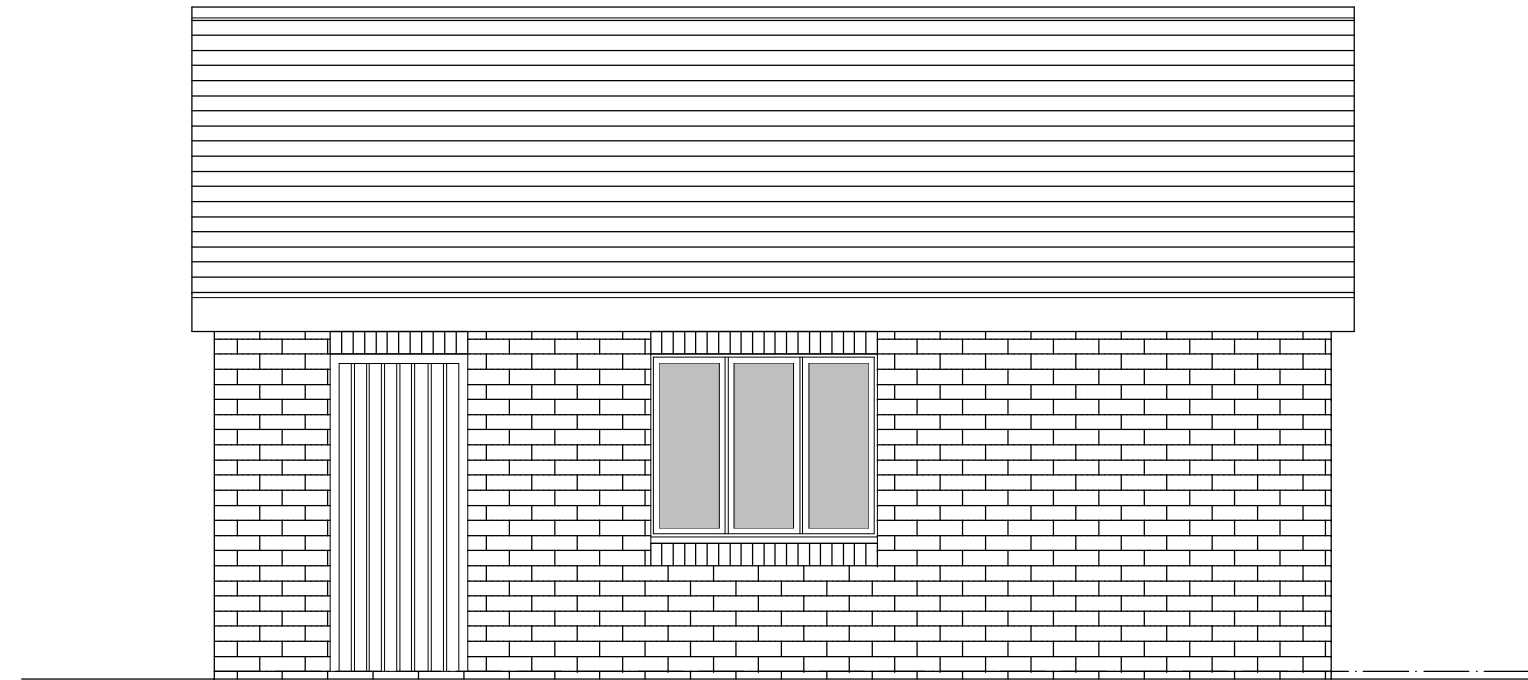

This drawing is copyright of
Project Architecture

The Contractor must check all dimensions on site
before commencing setting out works.
Any discrepancies are to be
reported immediately.
DO NOT PROCEED IN THE EVENT
OF A DISCREPANCY
DO NOT SCALE FROM PRINTS

Project Architecture
Architecture & Planning
4, Meadow View
Sandy Lane
Chester
CH3 5UW
info@projectarchitecture.co.uk
Tel: 01244 566256

Client
Mrs Robson-Catling

Dwg Title
Proposed Garages

Project
Proposed New Garages
The Old Croft, Green Street
Holt

Drawn By PJC	Scale 1:50 @ A2	Date 03-11-2022
---------------------------	---------------------------	---------------------------

Drawing Number 680 G01	Revision -
-------------------------------------	----------------------