





Front Elevation 1:100




Side Elevation 1:100

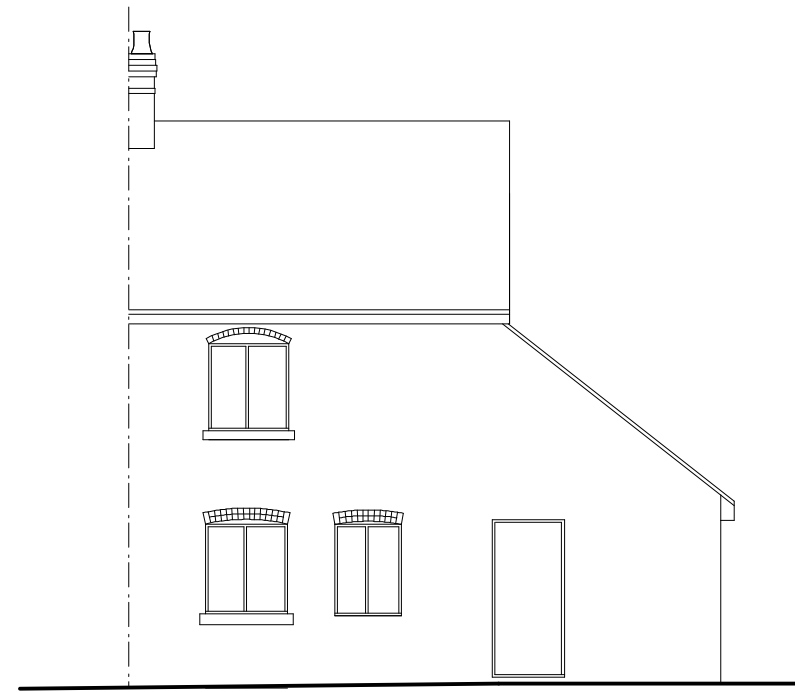


Rear Elevation 1:100

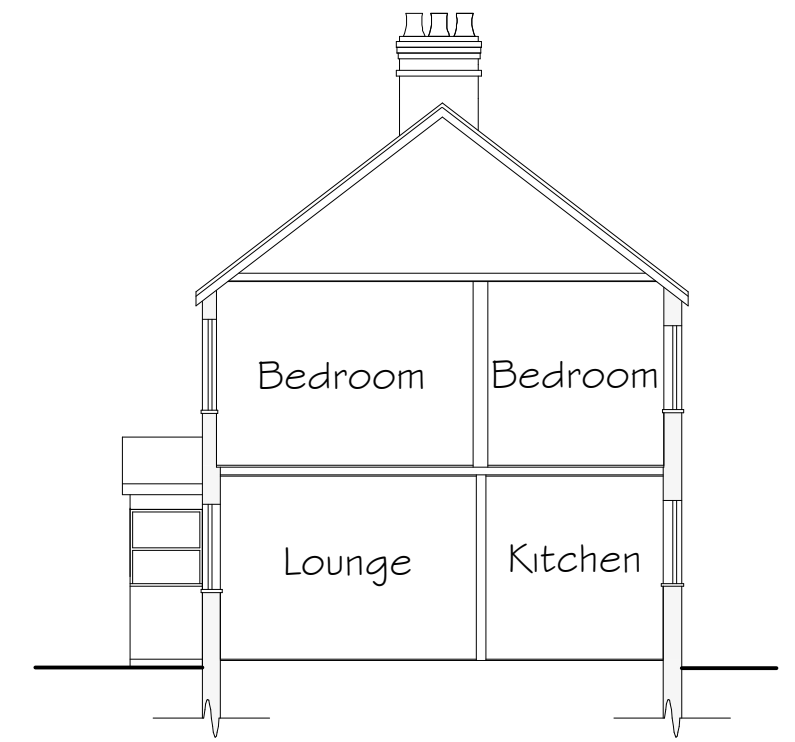

Side Elevation 1:100

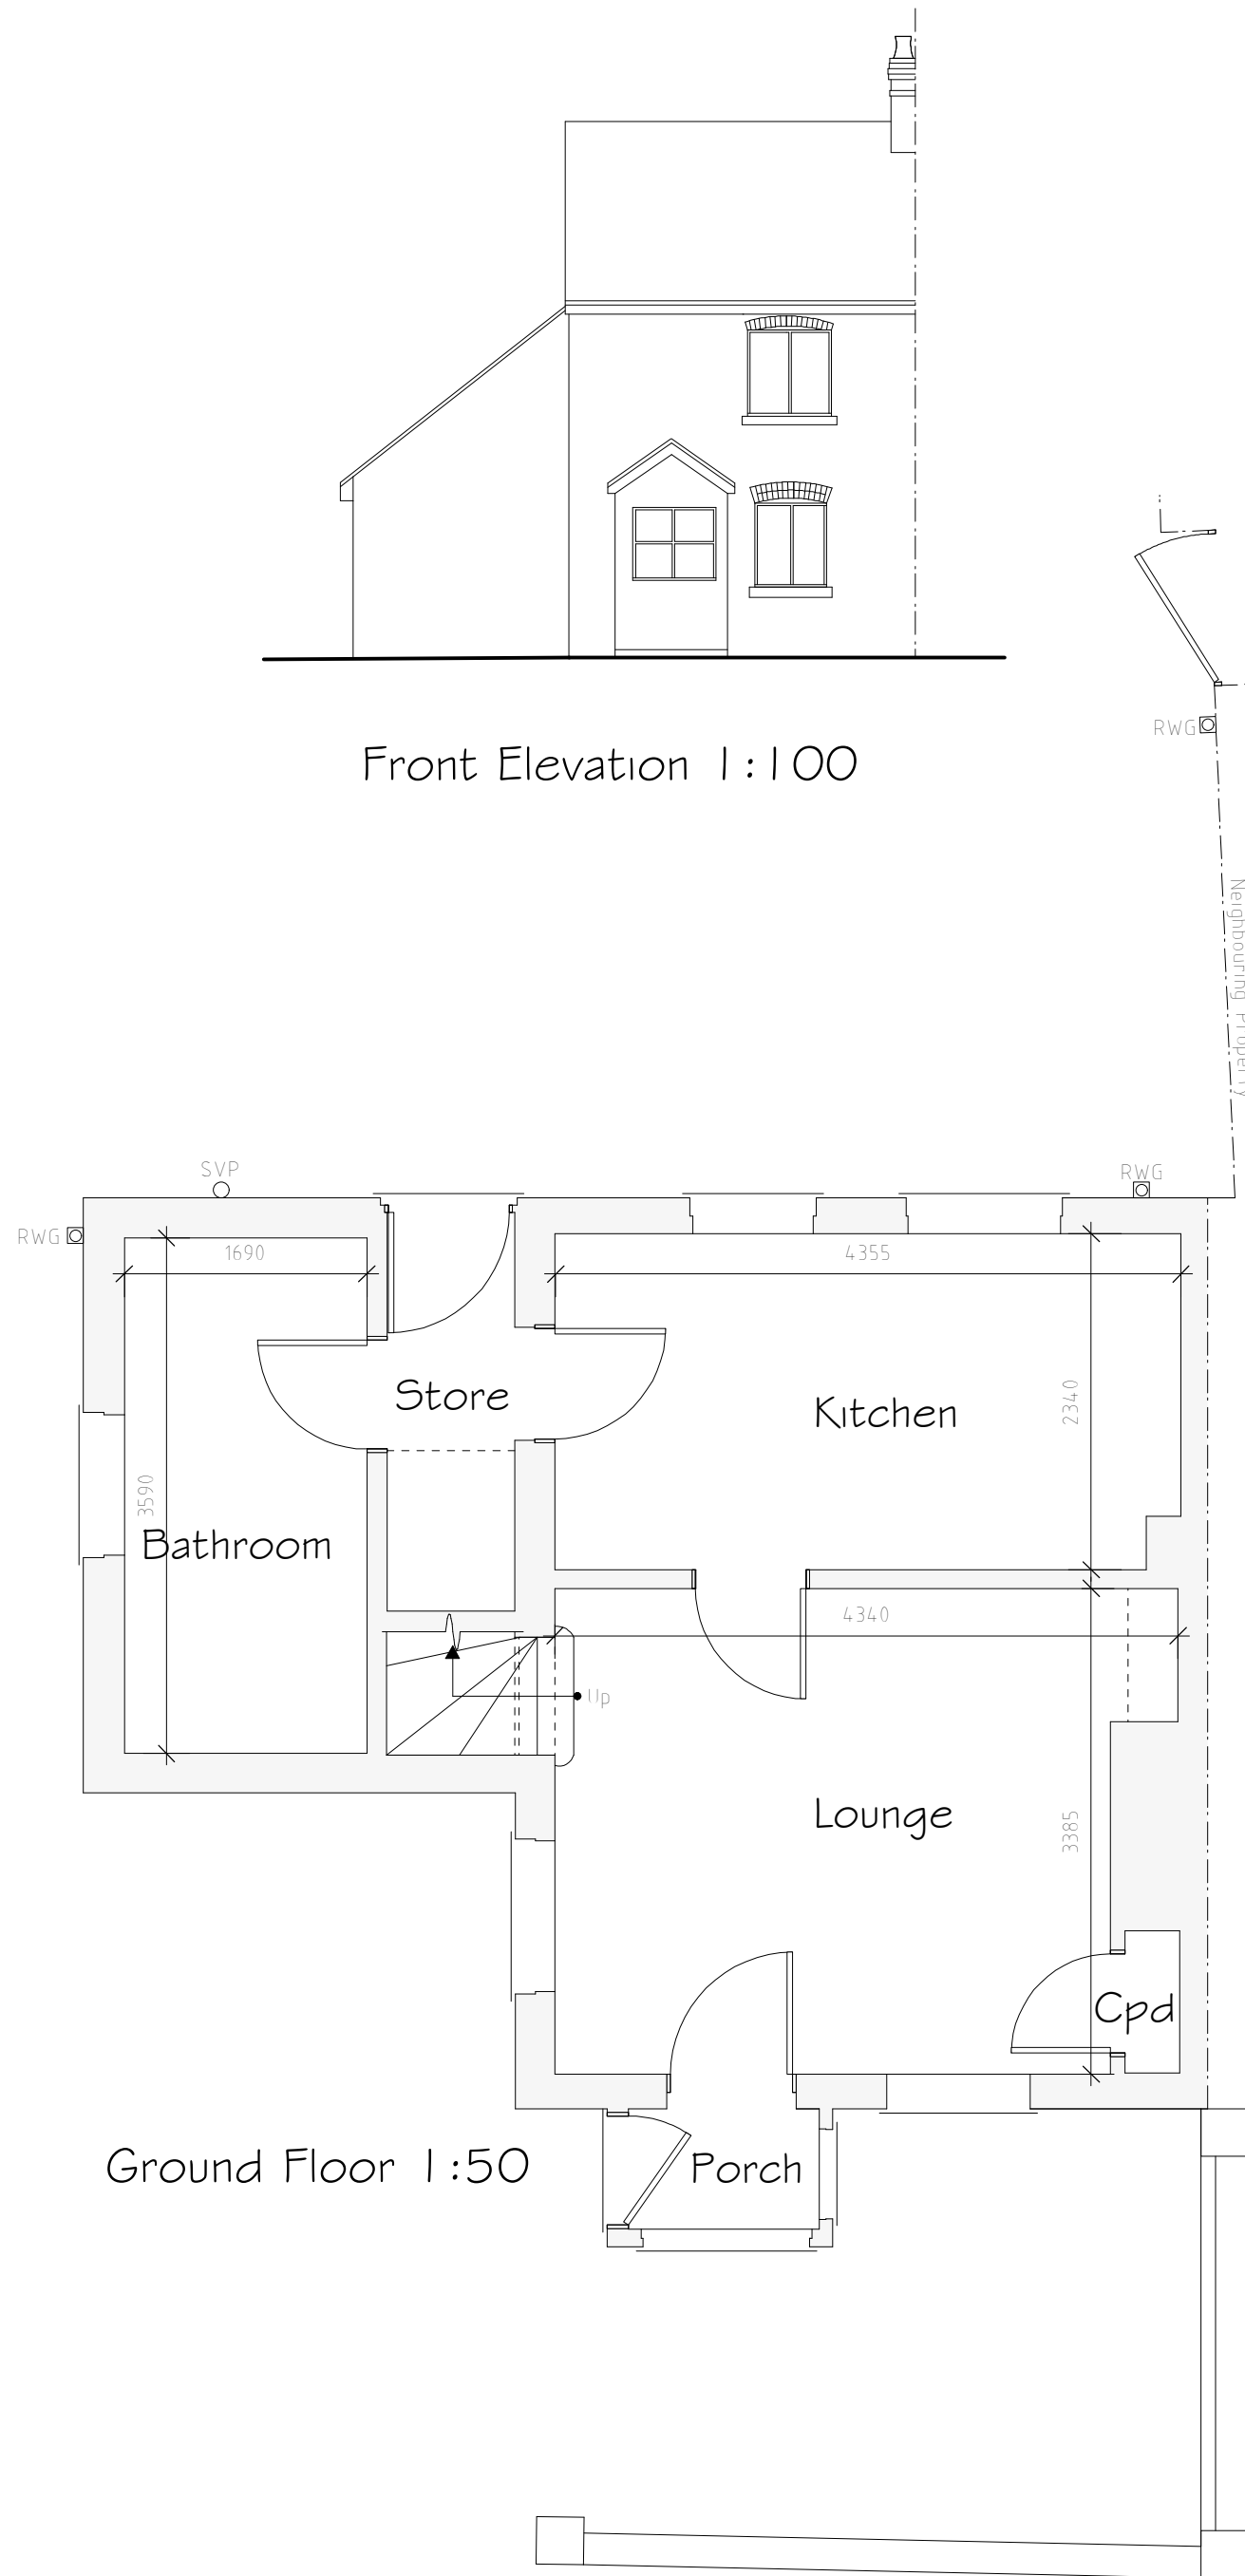

Ground Floor 1:50

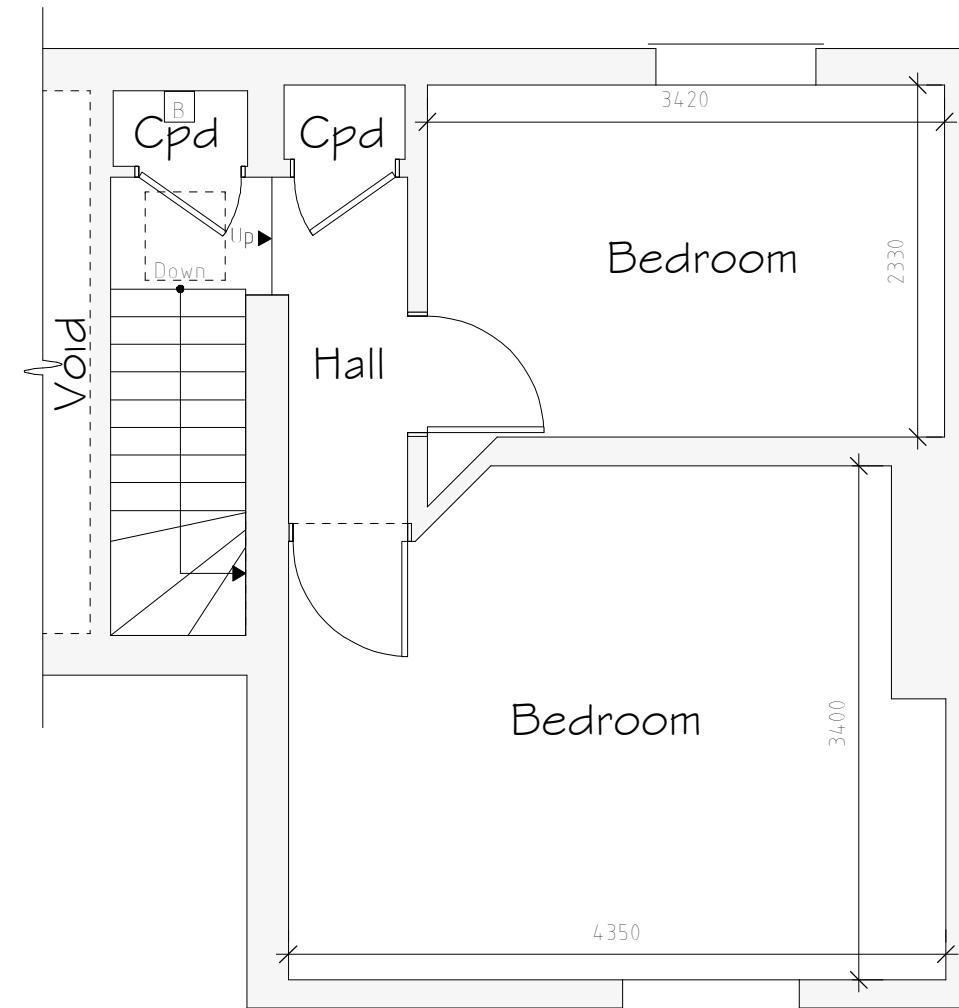

First Floor 1:50

- Services Key
- ☒ Existing Rain Water Gully (RWG) Position
 - ☒ Existing Boiler Position
 - ☒ Existing Soil Vent Pipe (SVP) Position

Rev	Date	Detail	Initial
B	05/22	Dims added	D.J.E
A	08/21	Alterations	D.J.E

Project:		Proposed Alterations to, 1 Rossett Road Cottages, Wrexham, LL1 2ODT	
Title:		Scale: (A2) 1:50 & 1:100	
Existing			

Drawn By:	Date:
A.L. Valentine	June 2021
Drawing No:	Sheet:
T080/001	1 of 1

blueprint
architectural services

LABC partner

Office 3K4,
Redwither Business Tower,
Wrexham. LL13 9XT
Tel: 01978 356500
www.blueprintarchitectural.com
© copyright all rights reserved