



The content of this drawing is subject to the provision of the Copyright Act 1956.
Work to figured dimensions only.
Site dimensions are to be checked before work is started.
Any discrepancy whatsoever between any information contained on this drawing and any other document or drawing must be drawn to the attention of the Architect by the Contractor before the work is executed.
IF IN DOUBT ASK IMMEDIATELY.


NOTES:

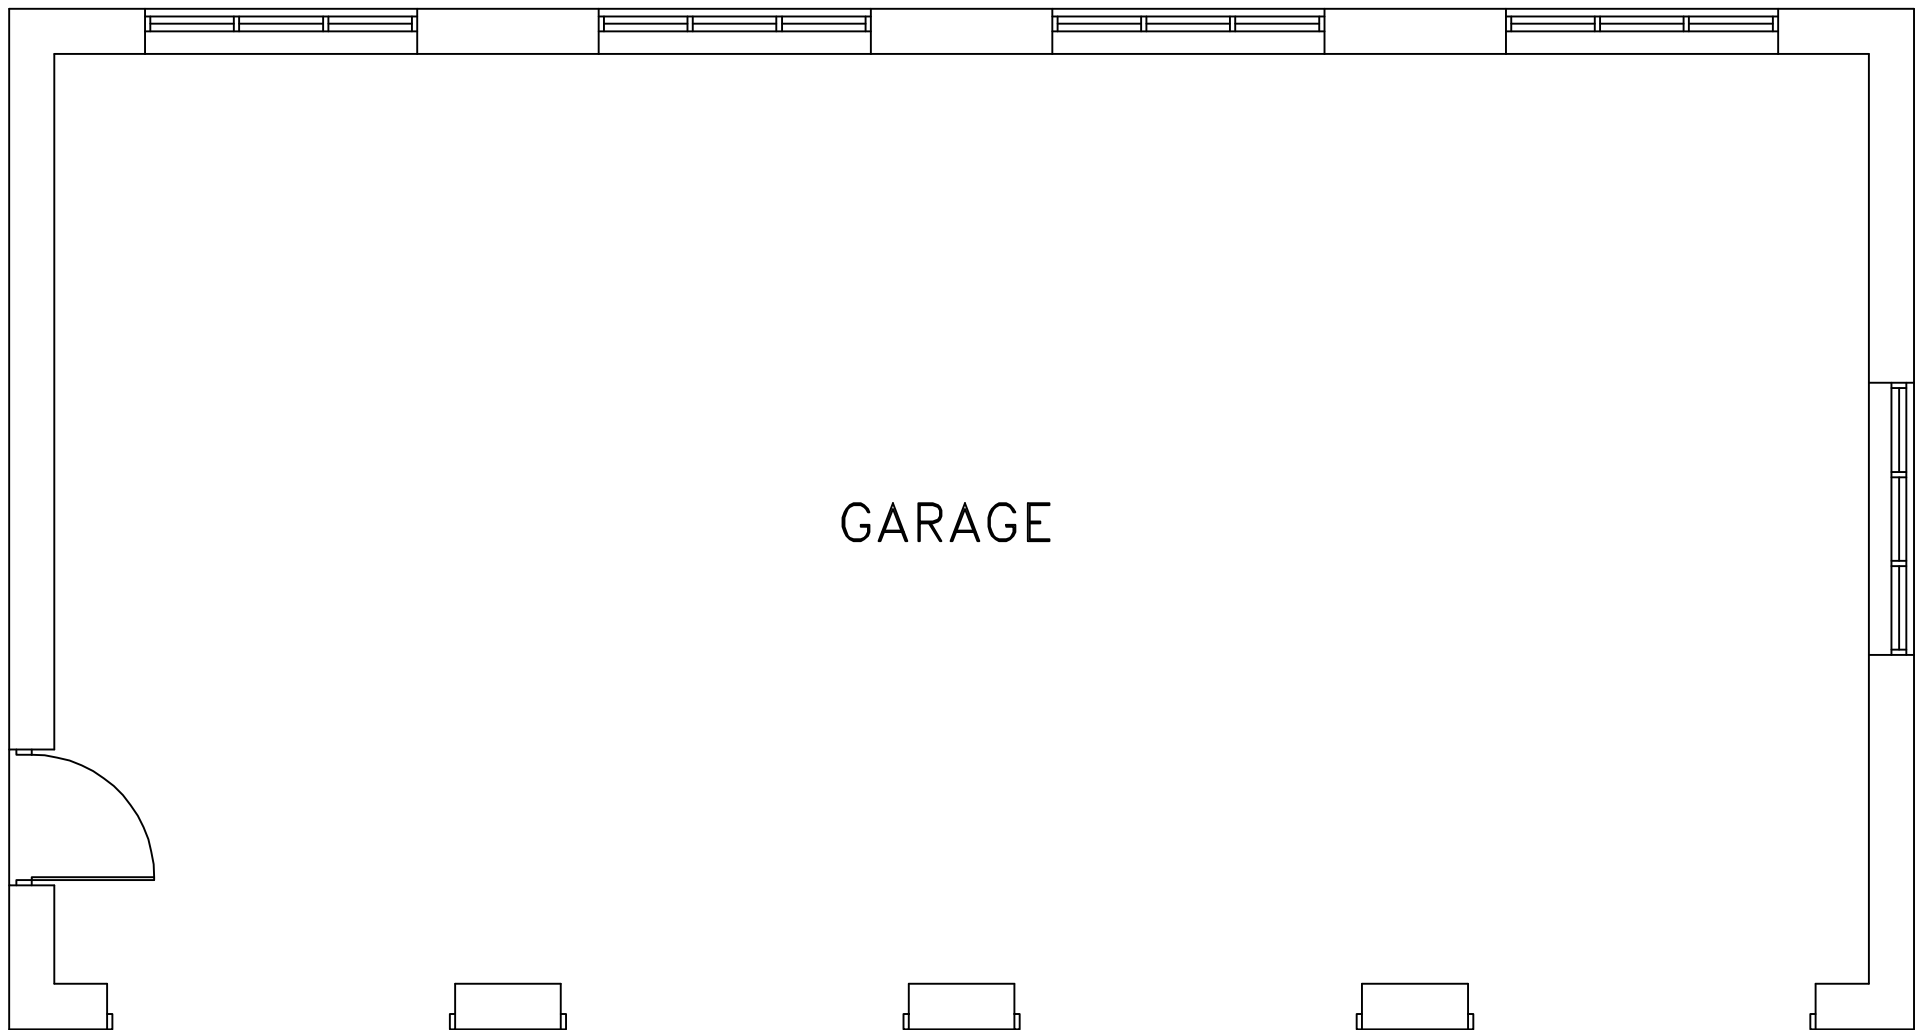


GROUND FLOOR PLAN

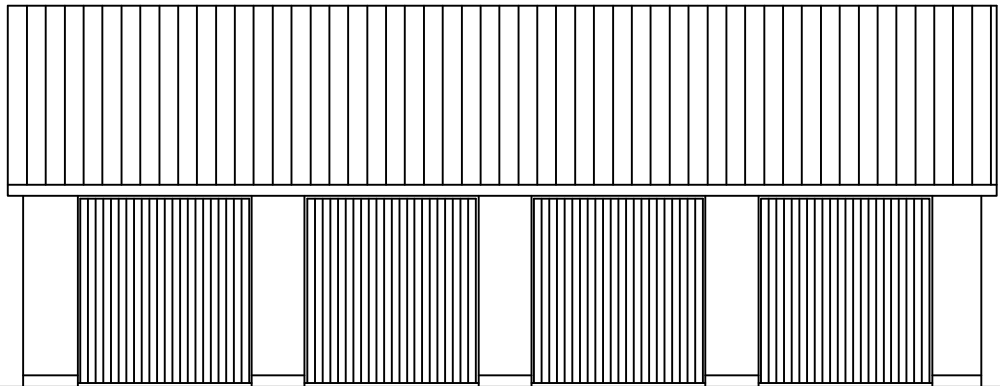


FRONT ELEVATION

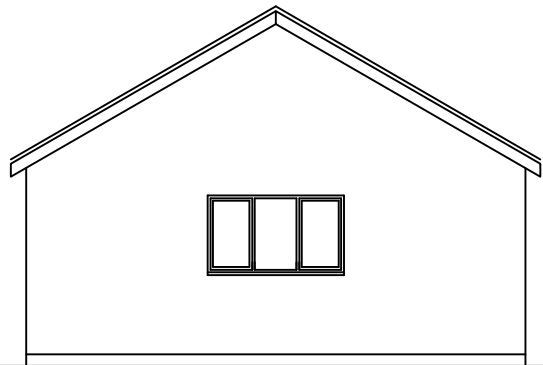

SIDE ELEVATION

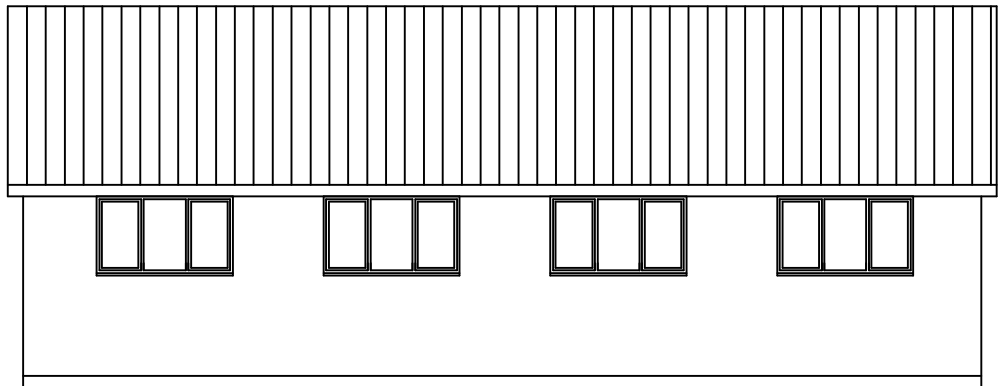

REAR ELEVATION

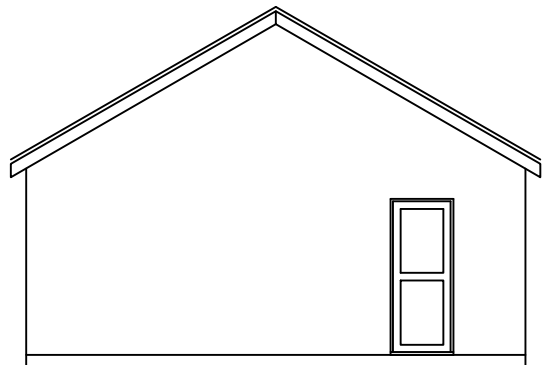

SIDE ELEVATION

DESCRIPTION | DATE | REV



Appleby, Bretton Lane, Bretton, Chester, CH4 0DX.
TELEPHONE : 07786 328972 OR 07707 523921
E MAIL : info@jarchitectureanddesign.co.uk

CLIENT
BROUGHTON HALL ESTATES
LIMITED

JOB TITLE
GORSE FARM, WORTHENBURY

DRAWING TITLE
PROPOSED FLOOR PLANS AND
ELEVATIONS FOR GARAGE

DATE: MAR 22 | DRAWN BY: JP

SCALE: 1:50, 1:100

JOB NO.	DRAWING NUMBER	REV
F1705	04	