


A	Initial Issue	PJ	01.08.22
B	Updated to reflect tree constraints plan	PJ	09.08.22
C	HGV egress updated.Cycle store added	PJ	18.08.22
D	Main access updated	PJ	24.08.22
E	Dimensions added	MM	15.12..22

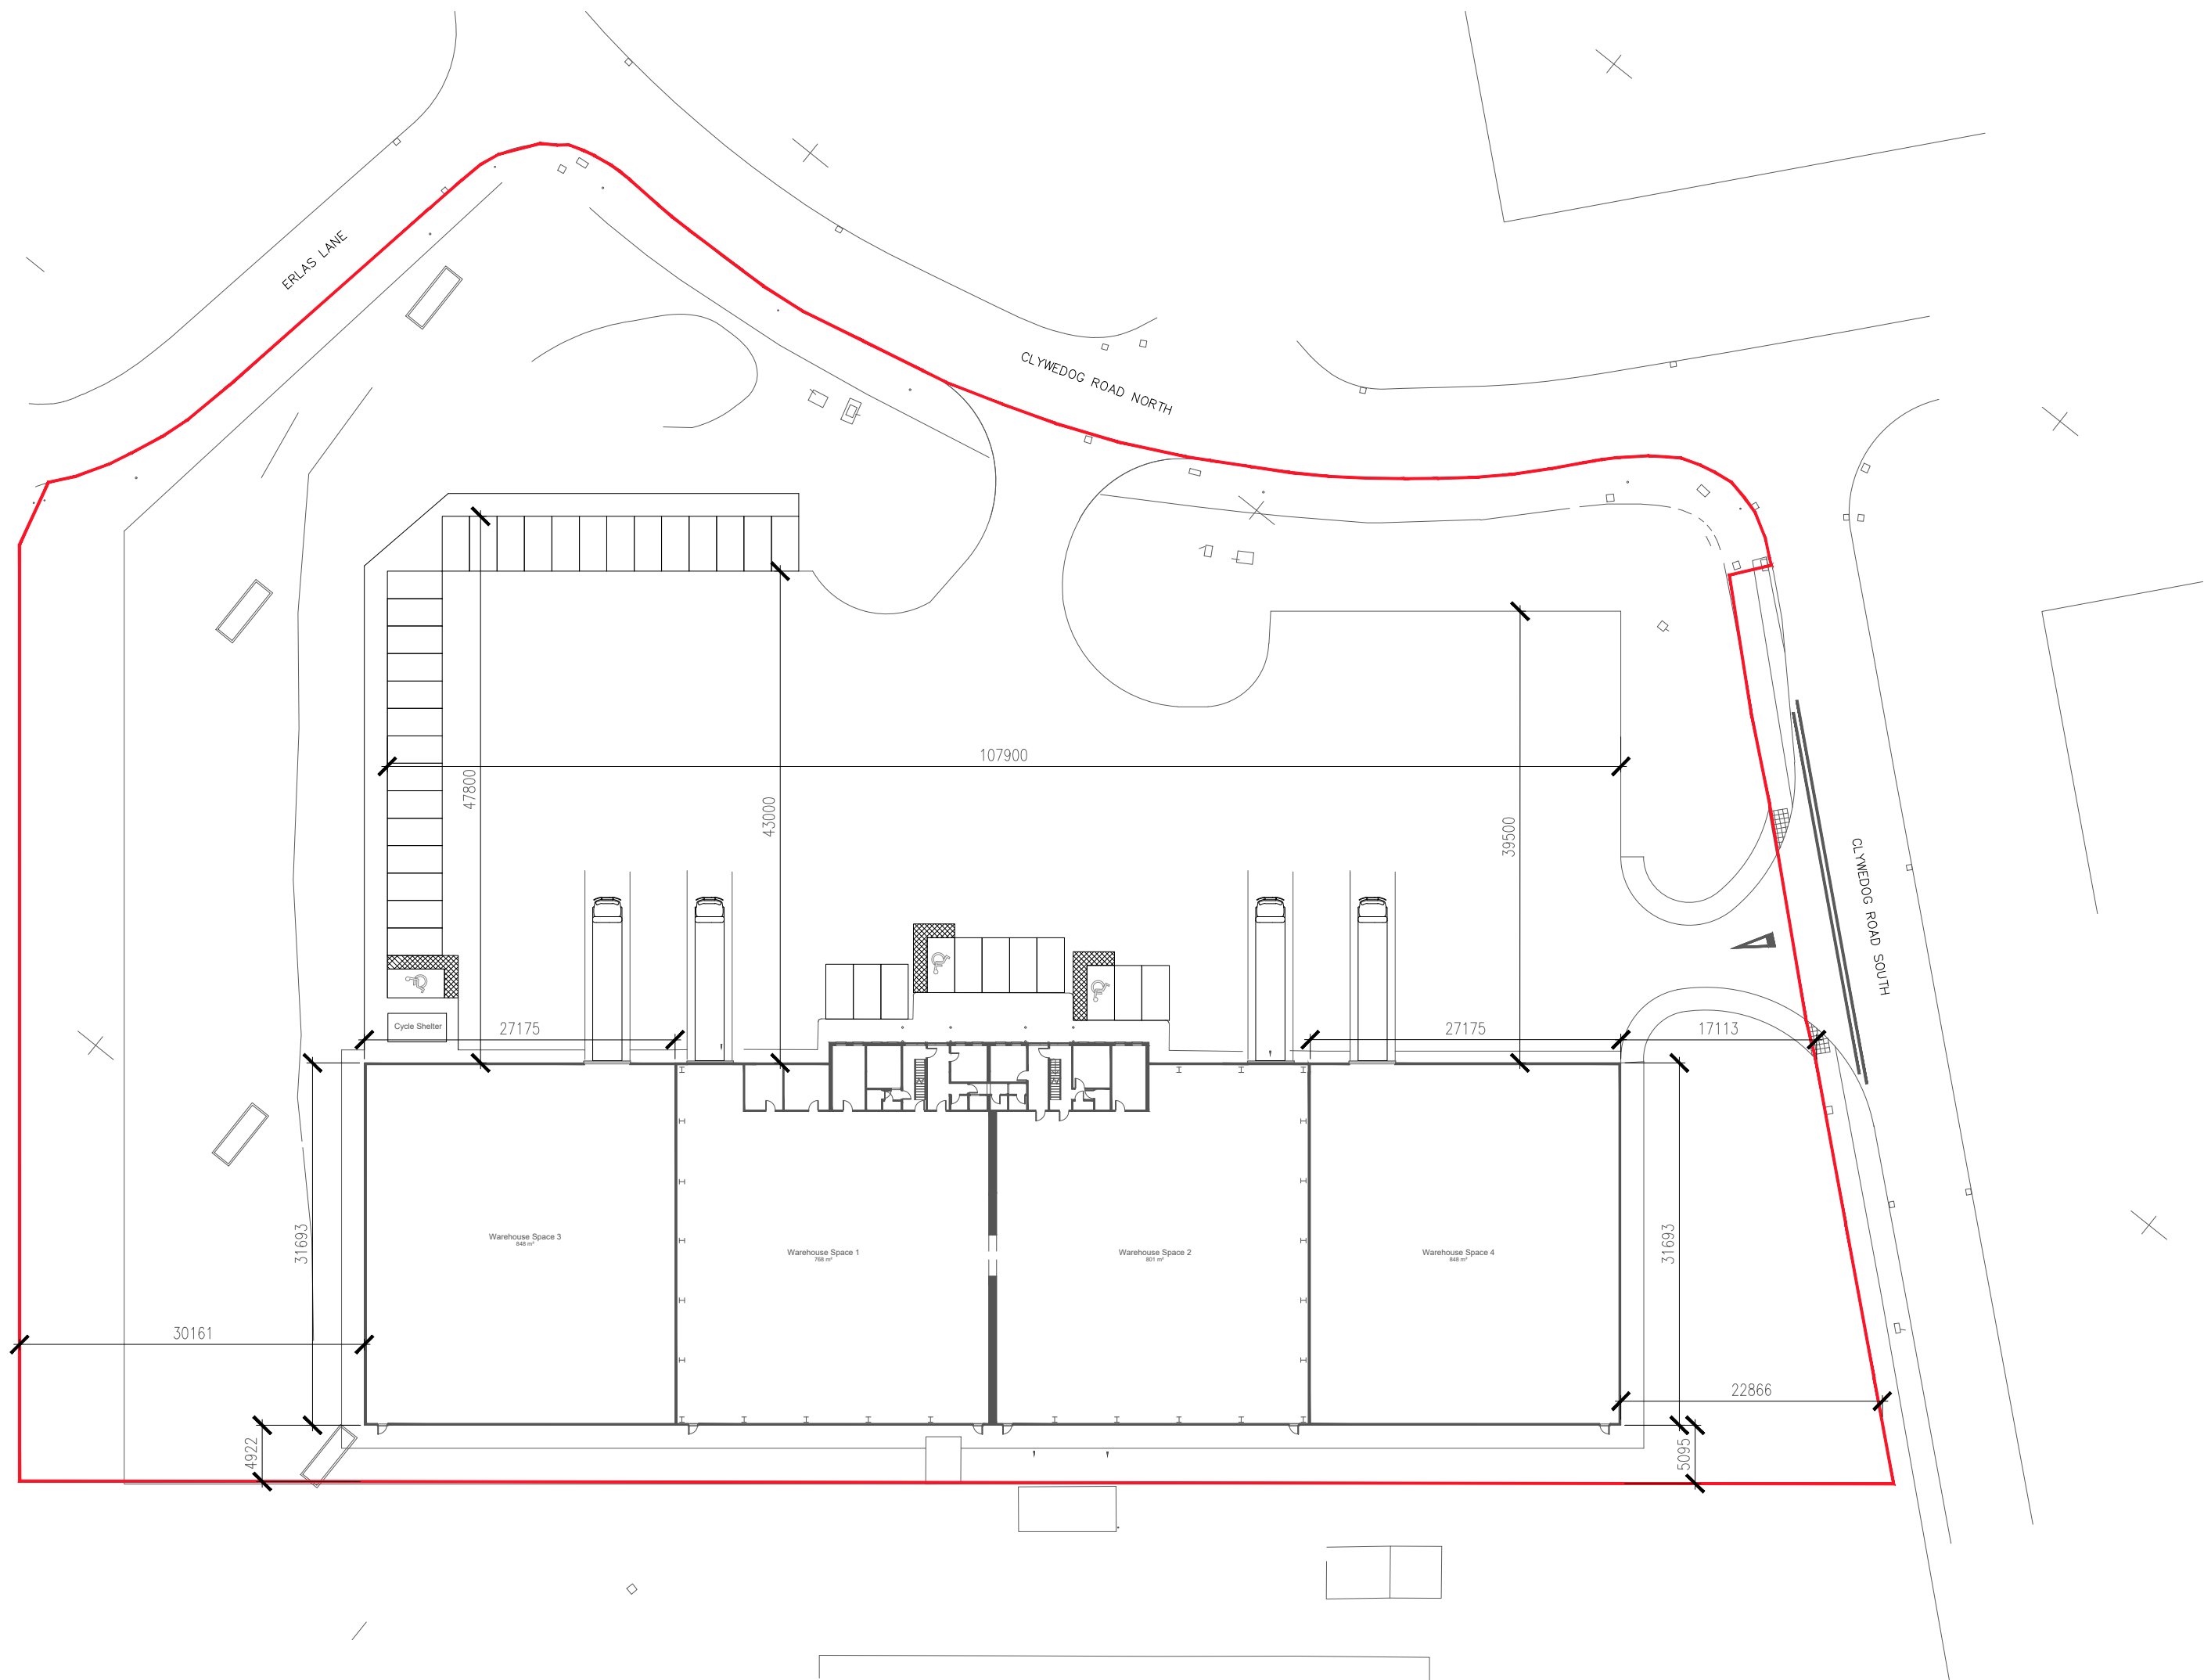

Proposed Site Plan

MC

AU

Modern City
Architecture & Urbanism

Eastgate
2 Castle Street
Castlefield
Manchester
M3 4LZ

t: 0161 974 7203
e: info@mcau.co.uk
www.mcau.co.uk

Client
F.I.Real Estate Management

Project
**Dragon Packaging
Wrexham**

Description
Proposed Site Plan

Status Information		
Scale	Drawn By	Date
1:500@A2	PJ	Jul22
Job Number	Drawing Number	Revision
1211	02-002	E