



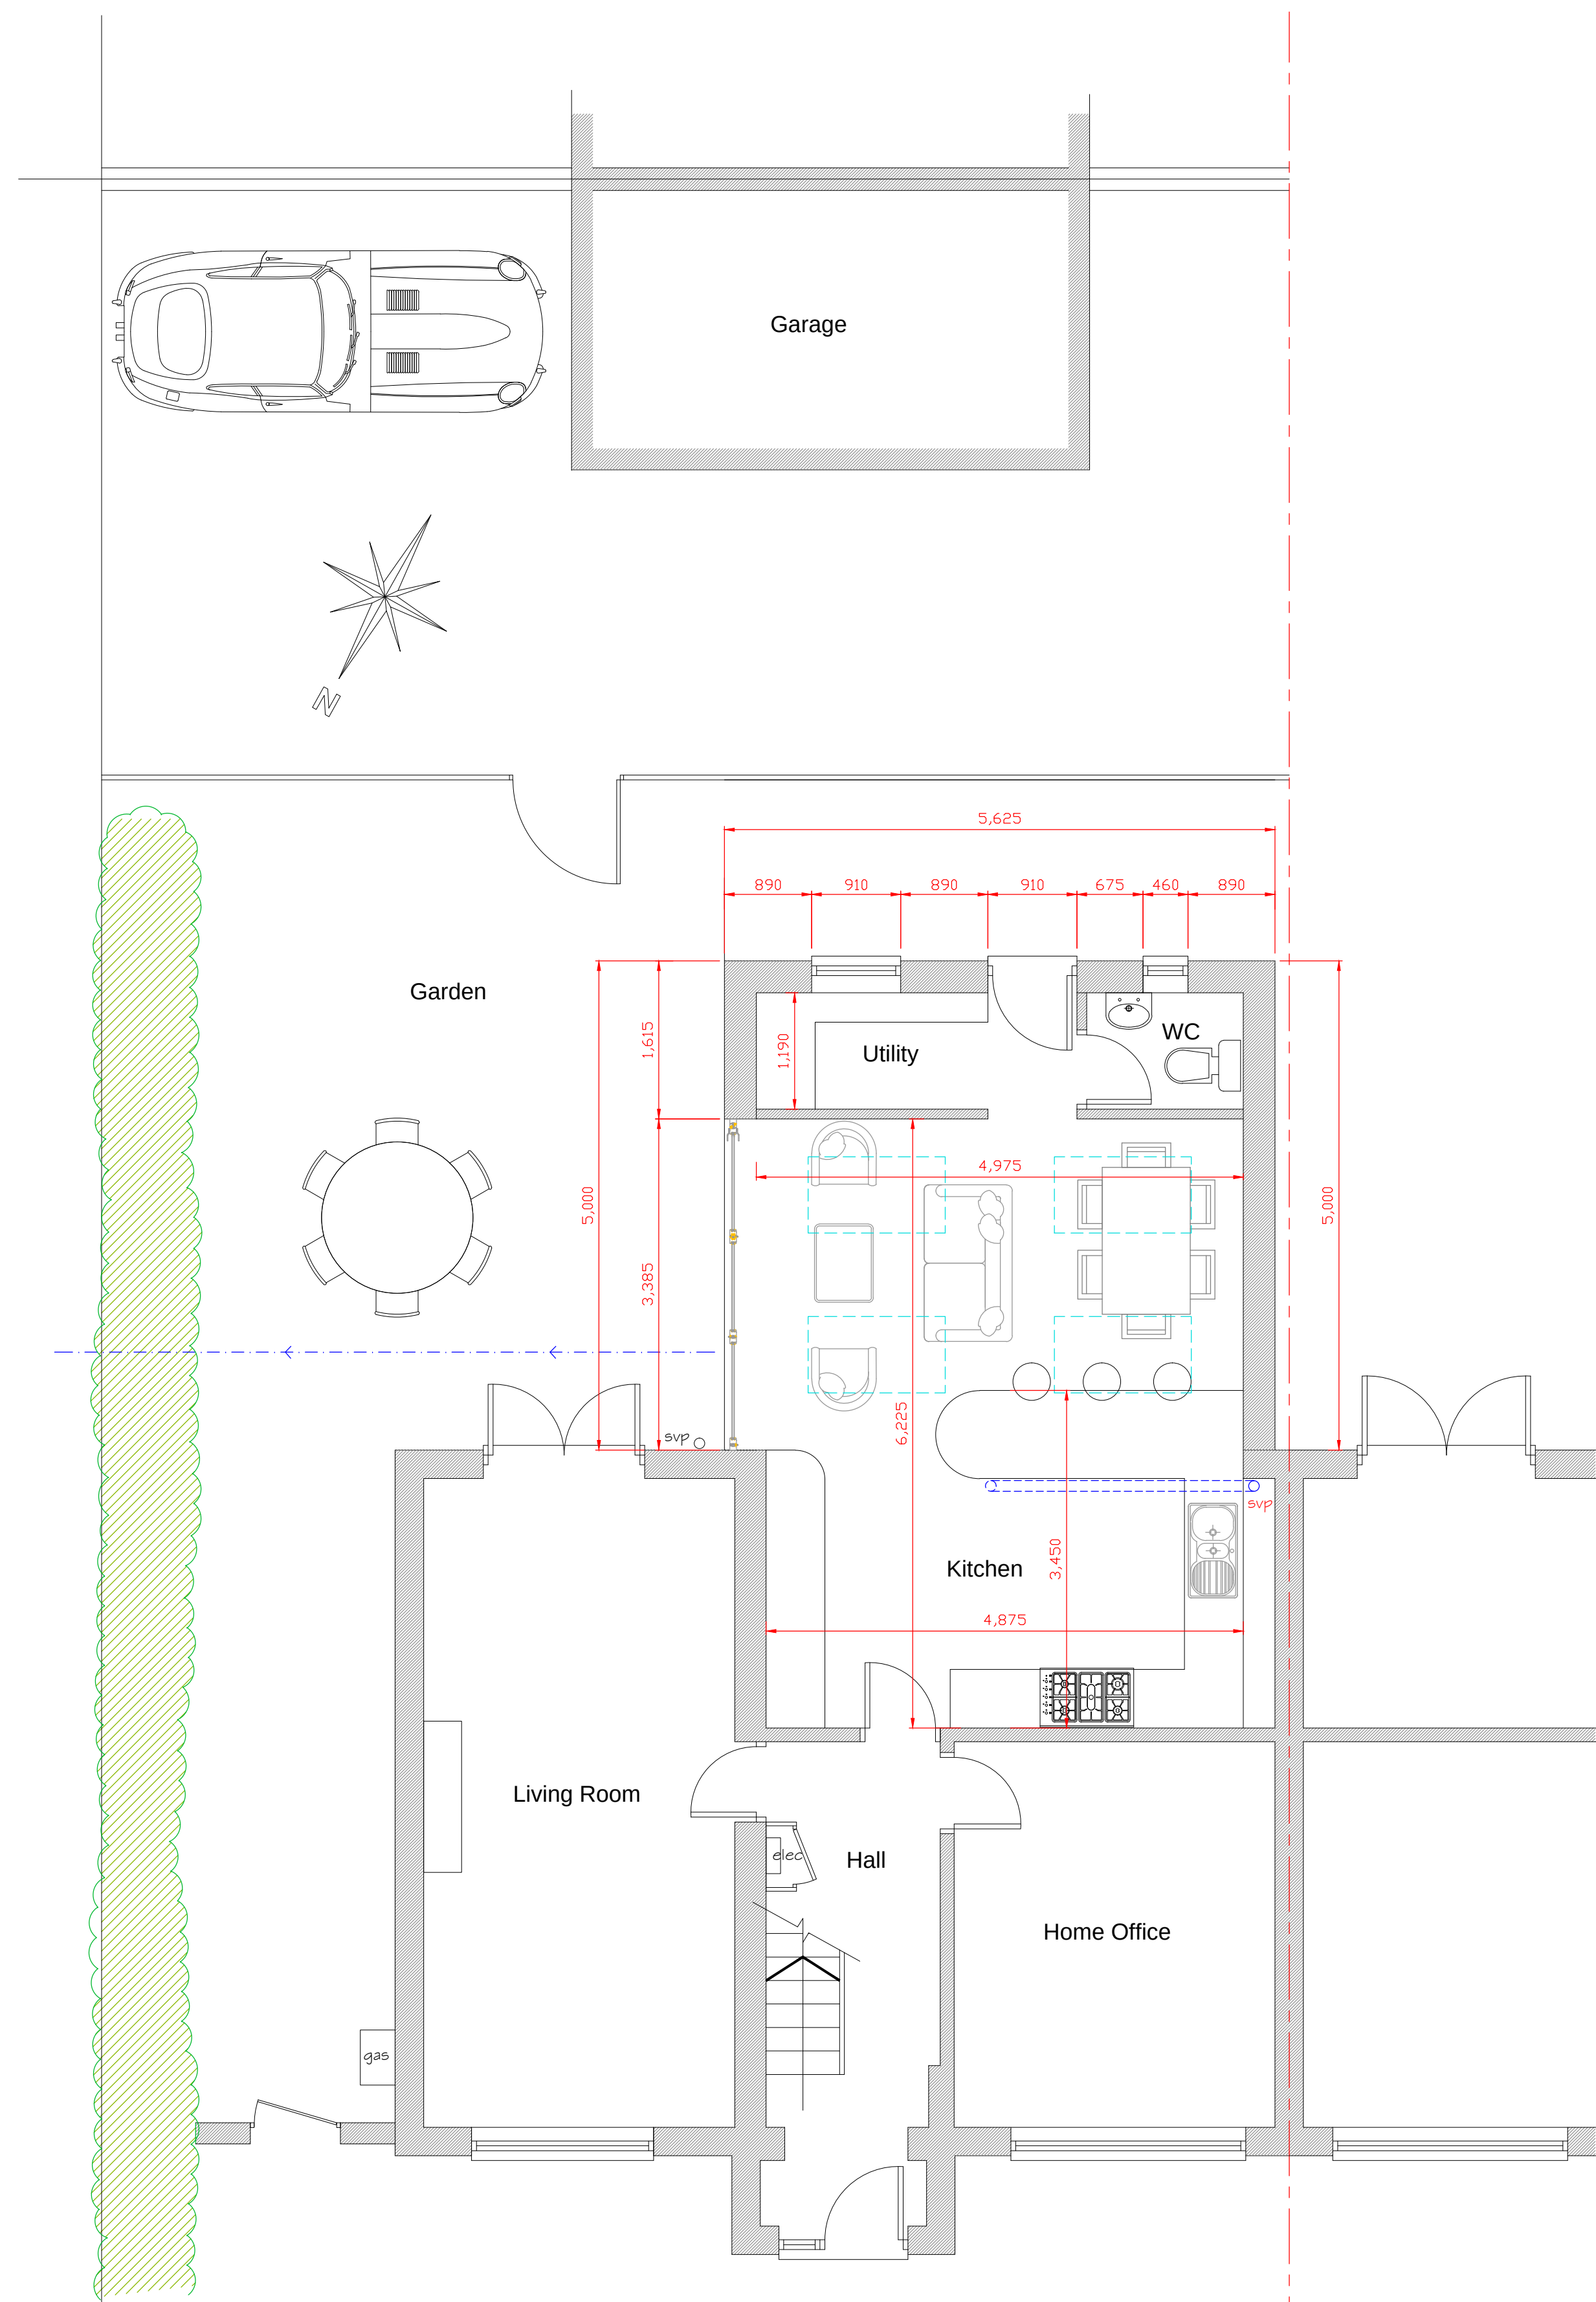

Proposed Floor Plan
1:50

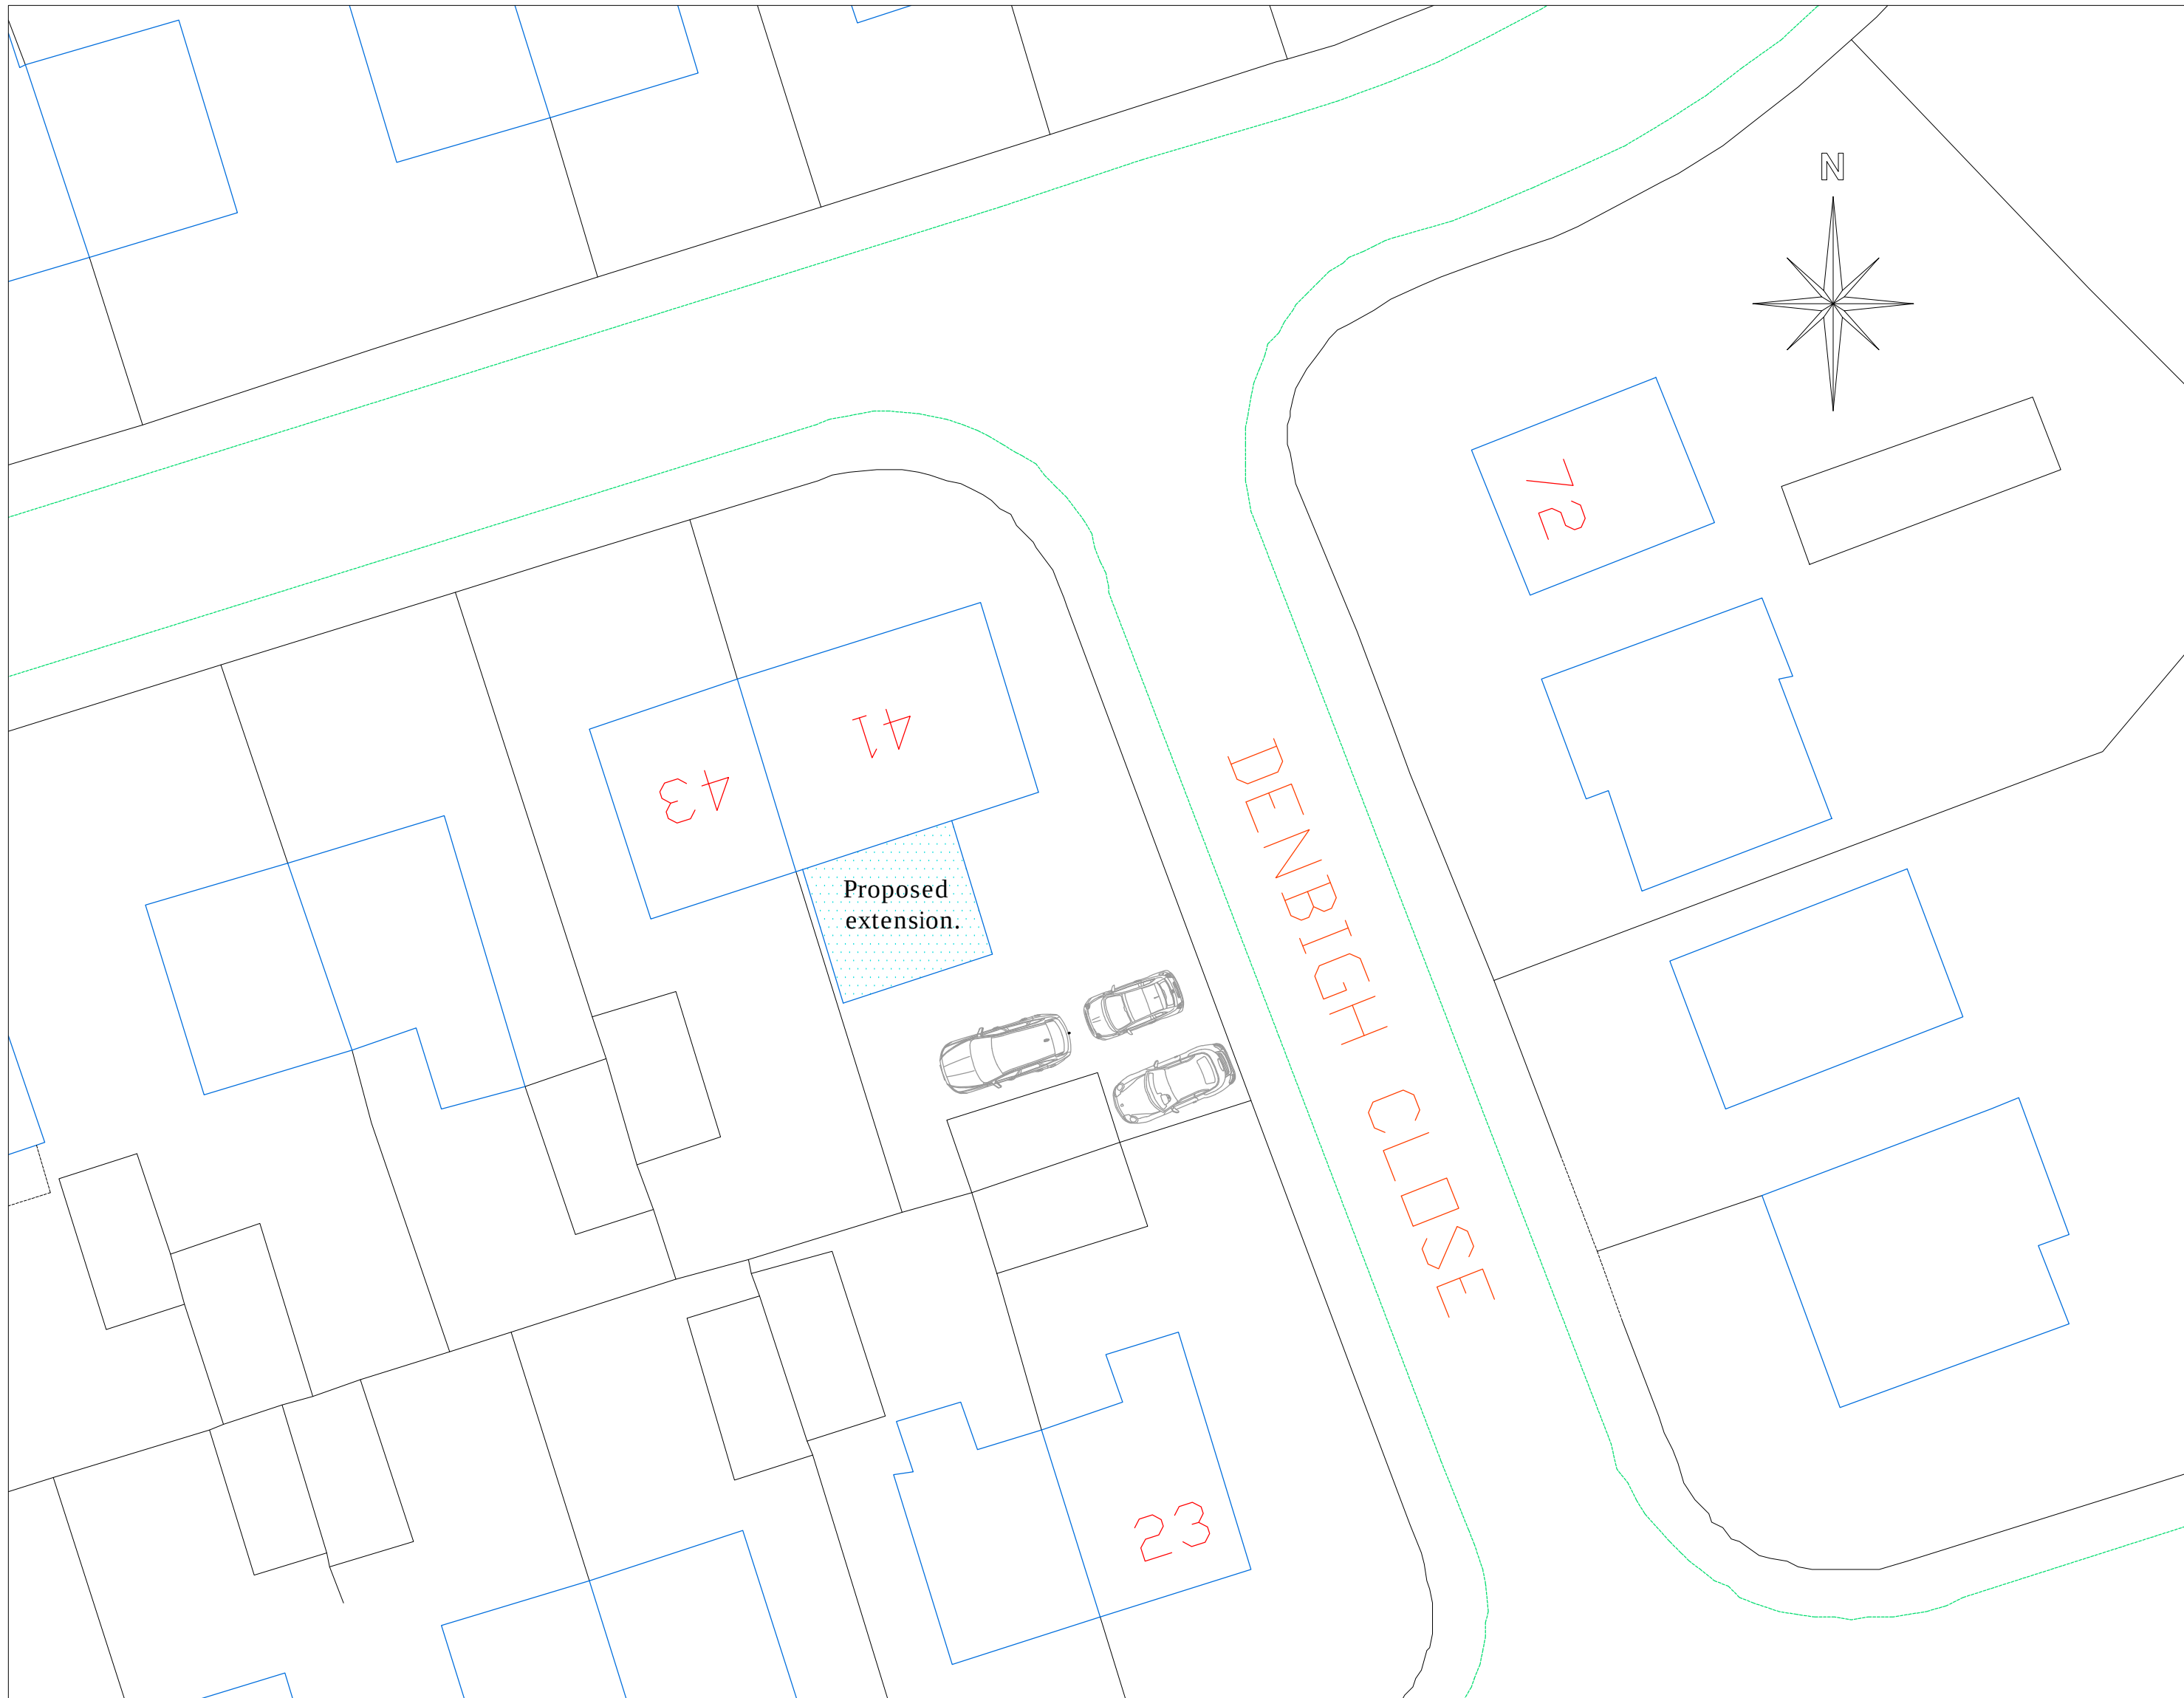

Proposed Site Plan
Scale 1:200