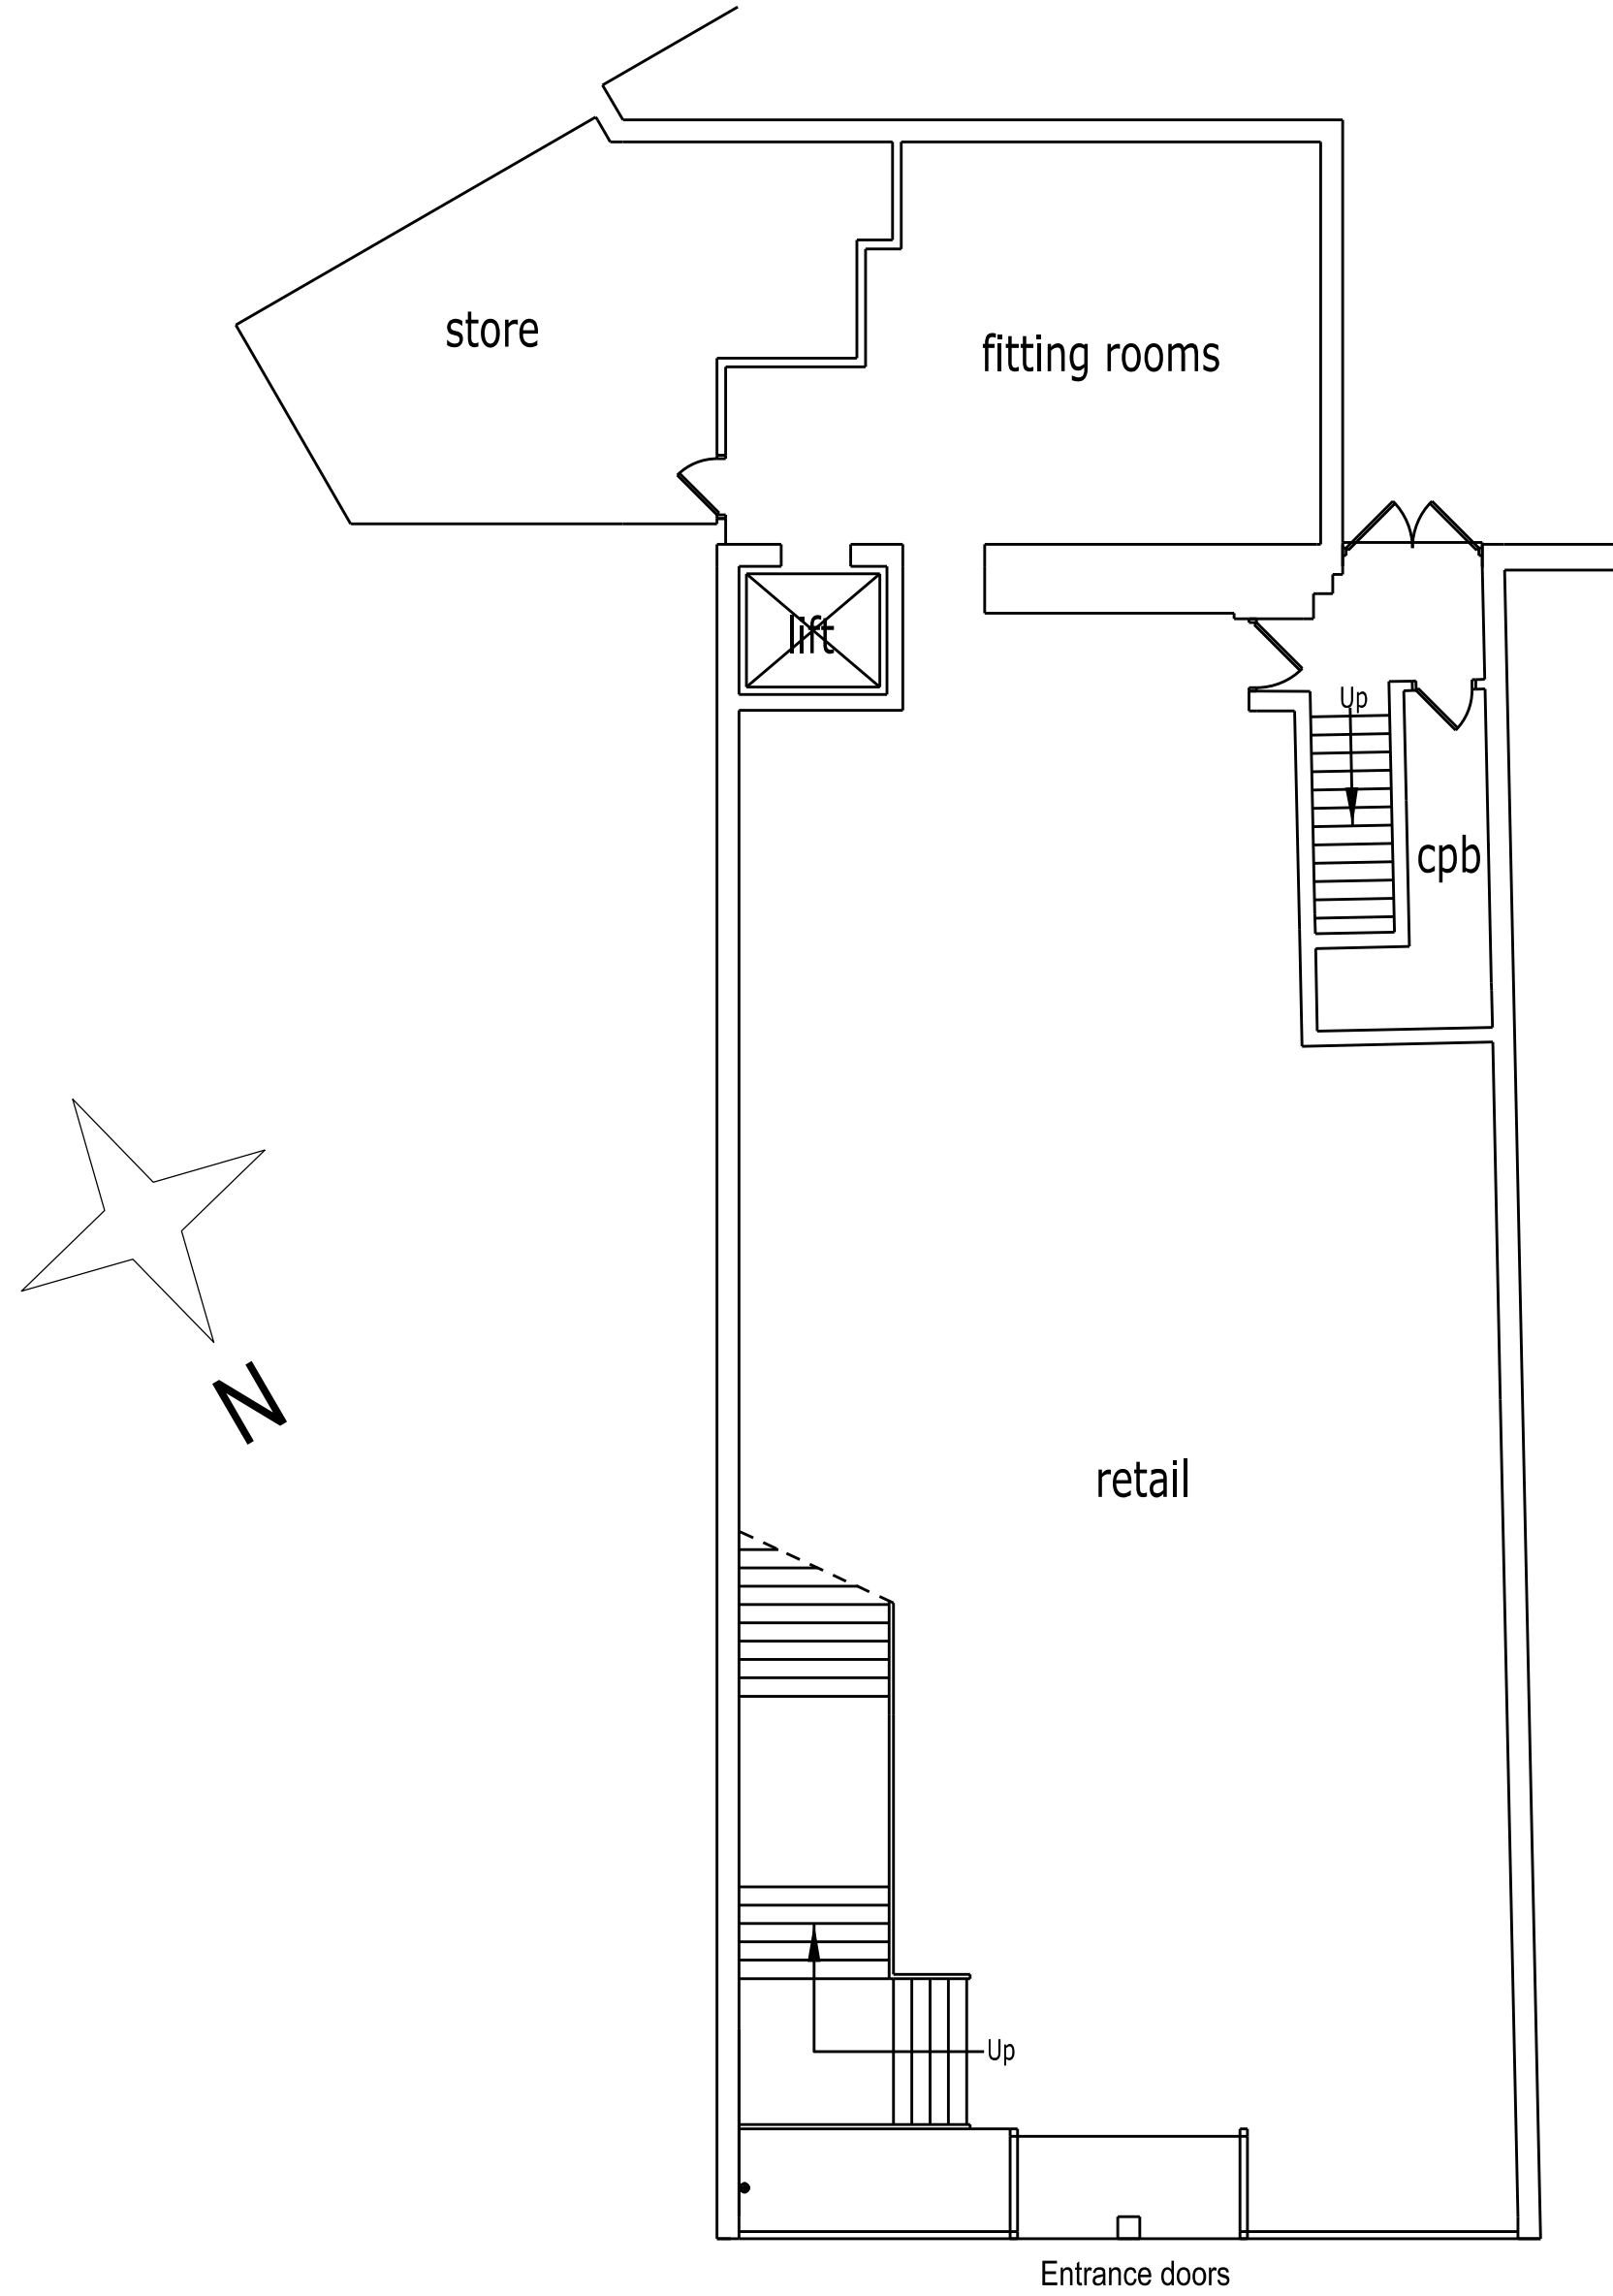


SCALE BAR 1:100 @ A2

Existing ground floor plan 1:100 @ A2

Planning issue

Rev	Description	Date	By	Chck'd
 Real value in a changing world 20 Water Street Wood Wharf London E14 5GX T +44 (0)20 7493 4933 www.joneslanglasalle.com				
Client		Scale 1:100 @ A2		
Project 23-24 Hope Street, Wrexham LL11 1BD		Date December 2022	By IS	Checked TL
Description Existing ground floor		Job	Dwg EX - 01	rev

THIS DRAWING IS PROTECTED BY COPYRIGHT. IT MAY NOT BE REPRODUCED IN ANY FORM OR BY ANY MEANS FOR ANY PURPOSE, WITHOUT GAINING PRIOR WRITTEN PERMISSION FROM JONES LANG LASALLE. DO NOT SCALE THIS DRAWING, EXCEPT FOR PLANNING PURPOSES. CHECK ALL DIMENSIONS ON SITE.