


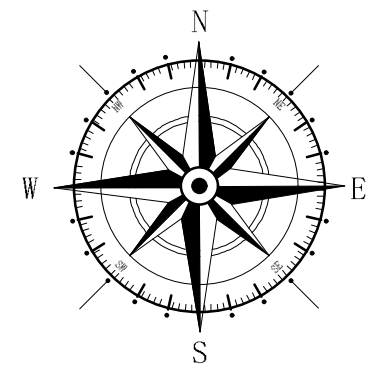

Key	
	Surrounding Buildings
	Application Site
	Land owned by client

Rev	Date	Detail	Initial

Project:
Proposed Alterations to,
Rear of Tyre Trend,
Rhosddu, Wrexham,
LL11 2DH

Title: Site & Location Plan	Scale: (A3) 1:500 & 1:1250
-----------------------------------	----------------------------------

Drawn By: A.Valentine	Date: Aug 2022
--------------------------	-------------------


Drawing No: W189/004	Sheet: of
-------------------------	----------------

blueprint
architectural services




Office 3K4,
Redwither Business Tower,
Wrexham. LL13 9XT
Tel: 01978 356500
www.blueprintarchitectural.com

© copyright all rights reserved

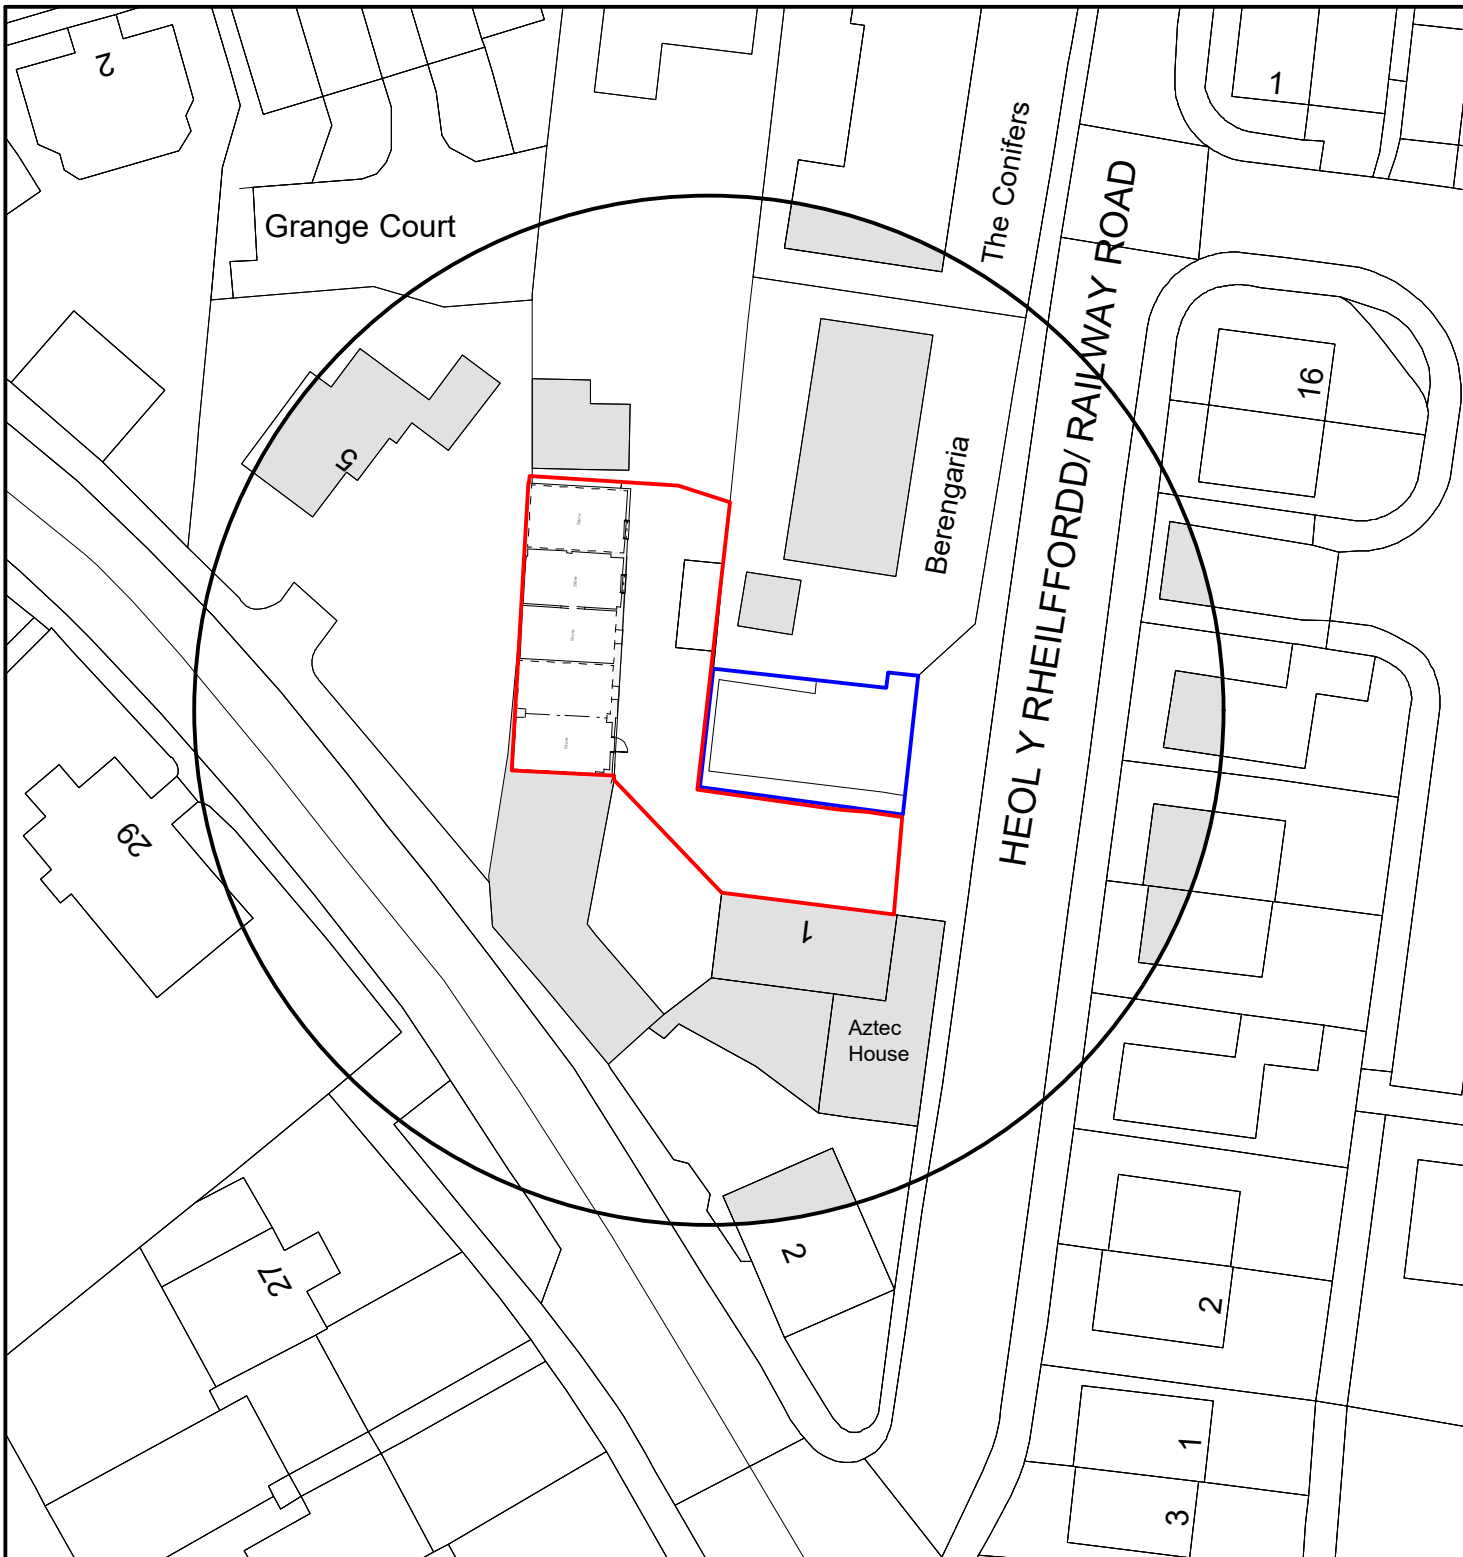

Site Plan 1:500

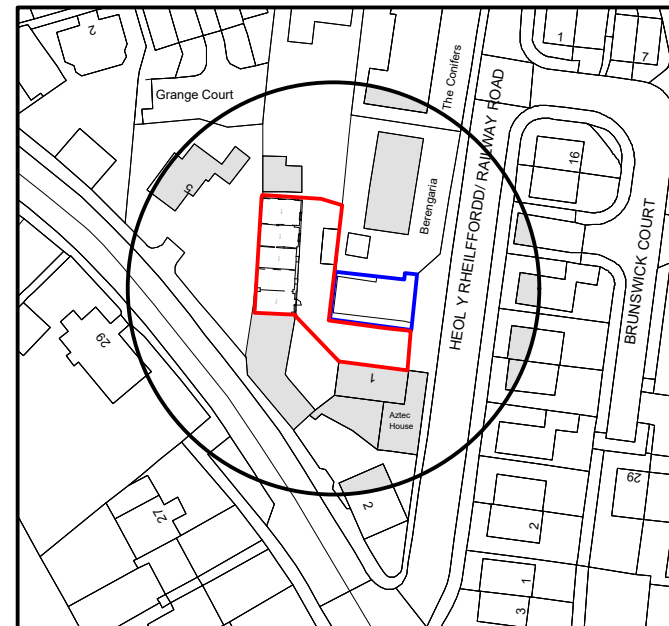

Location Plan 1:1250