



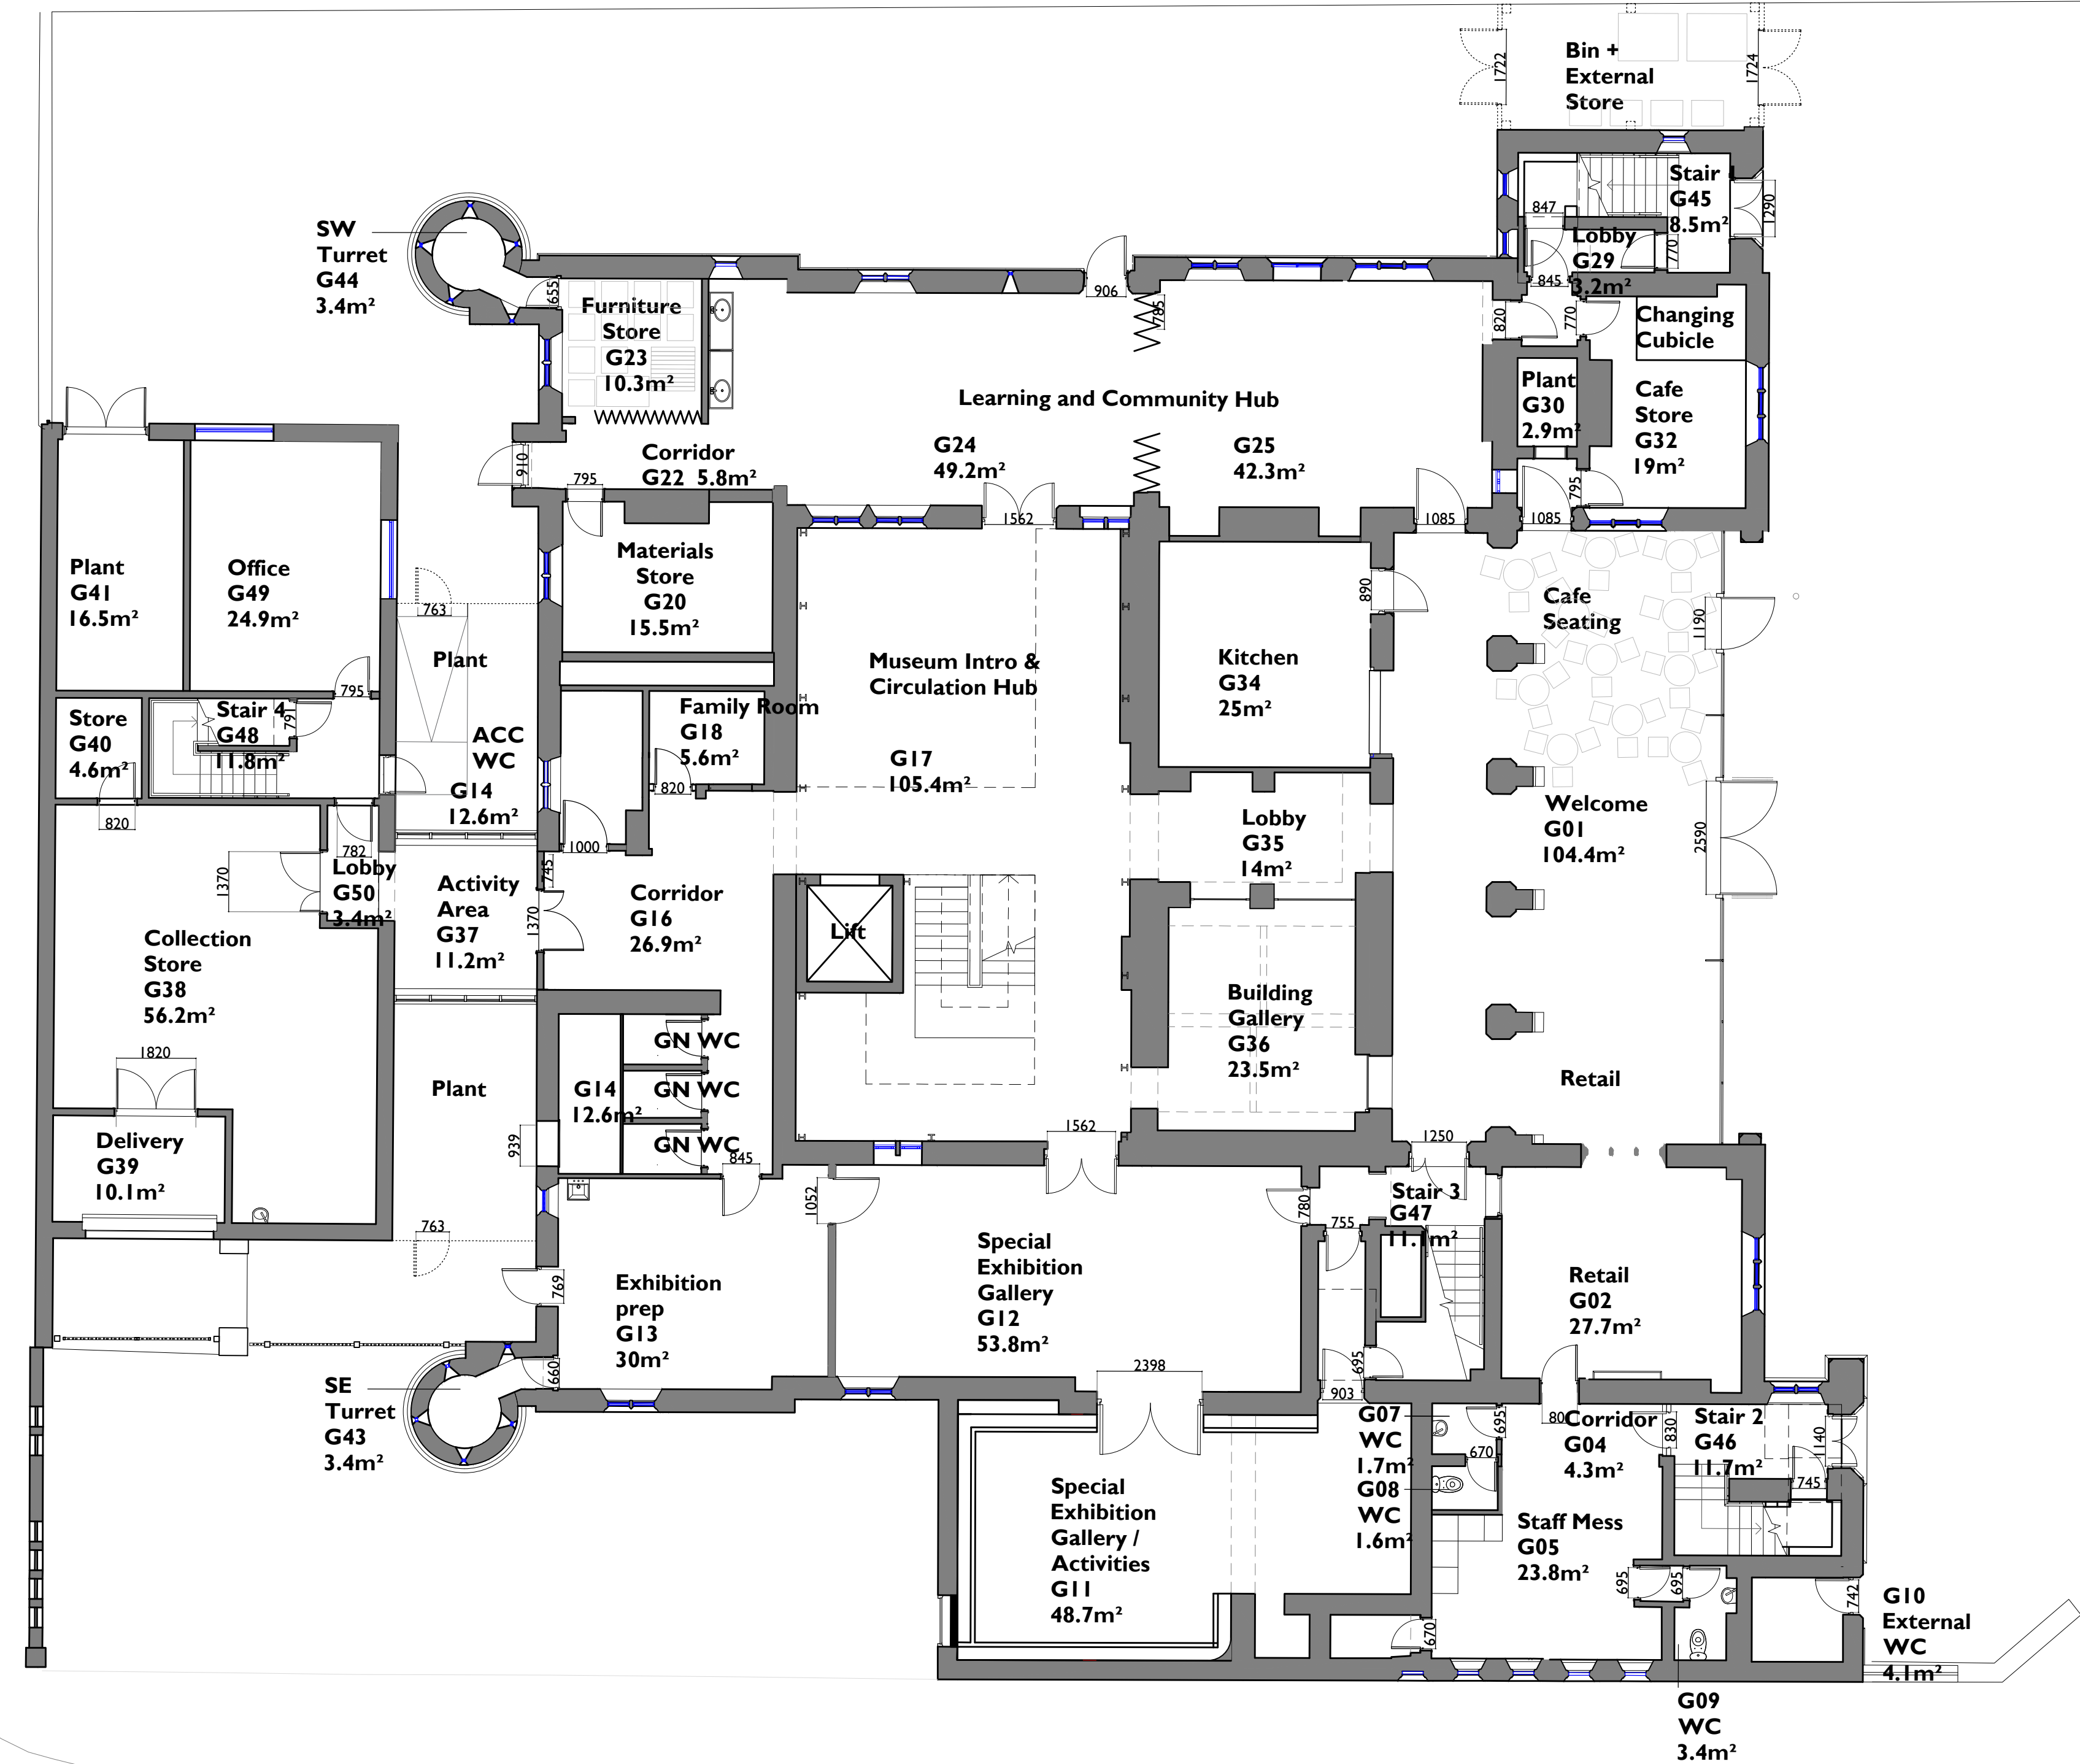

I Proposed Ground Floor
2000 1:100

 

Notes: 02/02/2023 16:50:32

Drawings are based on survey data and may not accurately represent what is physically present.

Do not scale from this drawing. All dimensions are to be verified on site before proceeding with the work.

All dimensions are in millimeters unless noted otherwise.

Purcell shall be notified in writing of any discrepancies.

Key Plan
not to scale

Revision Note:

Drawing has been updated to show door widths. To confirm, this is the only change from previous issue of drawing.

P01	28/03/2022	MP	JR	As Indicated
P01	26/04/2022	MP	JR	For Information
P02	09/01/2023	CH	JR	For Information
P03	02/02/2023	ZB	ZB	For Information
P03	02/02/2023	ZB	ZB	For Information
REV	DATE	BY	CHK	DESCRIPTION

CLIENT

Haley Sharpe Design Ltd

PROJECT

Wrexham Museum Redevelopment (Football Museum)

JOB NUMBER

241084

PURCELL

TITLE

Wrexham Museum
Proposed Ground Floor Plan

SIZE	SCALE	LAST REVISED	DRAWN	CHECKED
AIL	1:100	02/02/2023	ZB	ZB

REV SUITABILITY/REASON FOR ISSUE

P03 S4 - Planning

DRAWING NAME

241084-PUR-00-GF-DR-A-2000

St James', 79 Oxford Street, Manchester, M1 6FQ
© PURCELL 2019. PURCELL IS THE TRADING NAME OF PURCELL ARCHITECTURE LTD.