




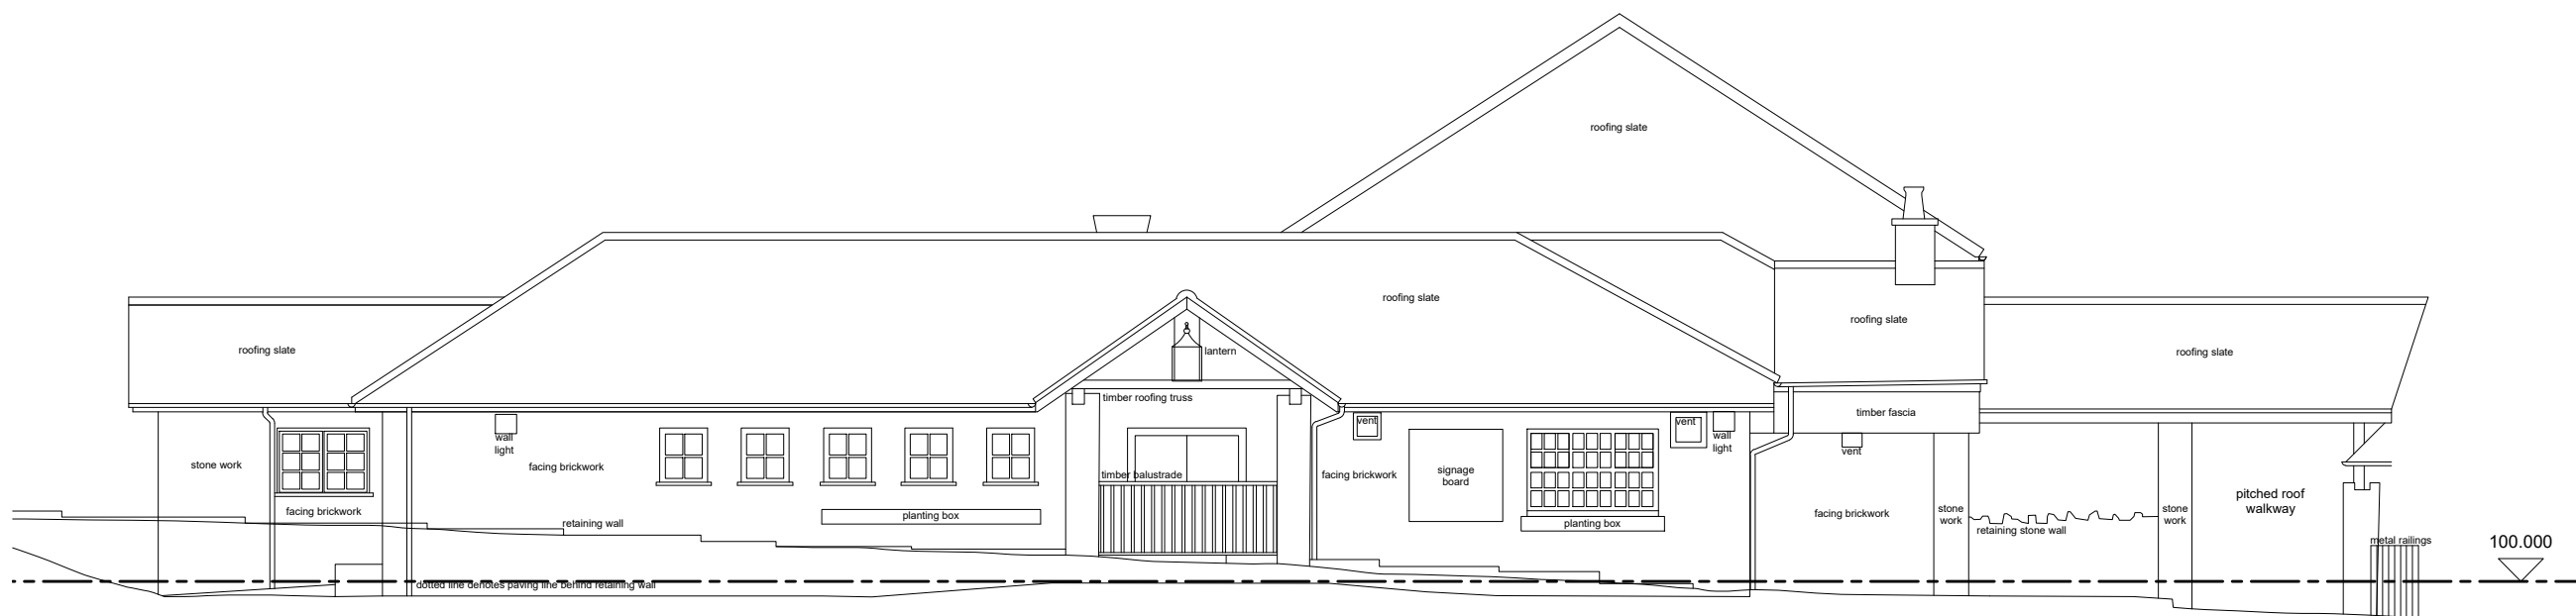


EXISTING SOUTH ELEVATION A
from access drive

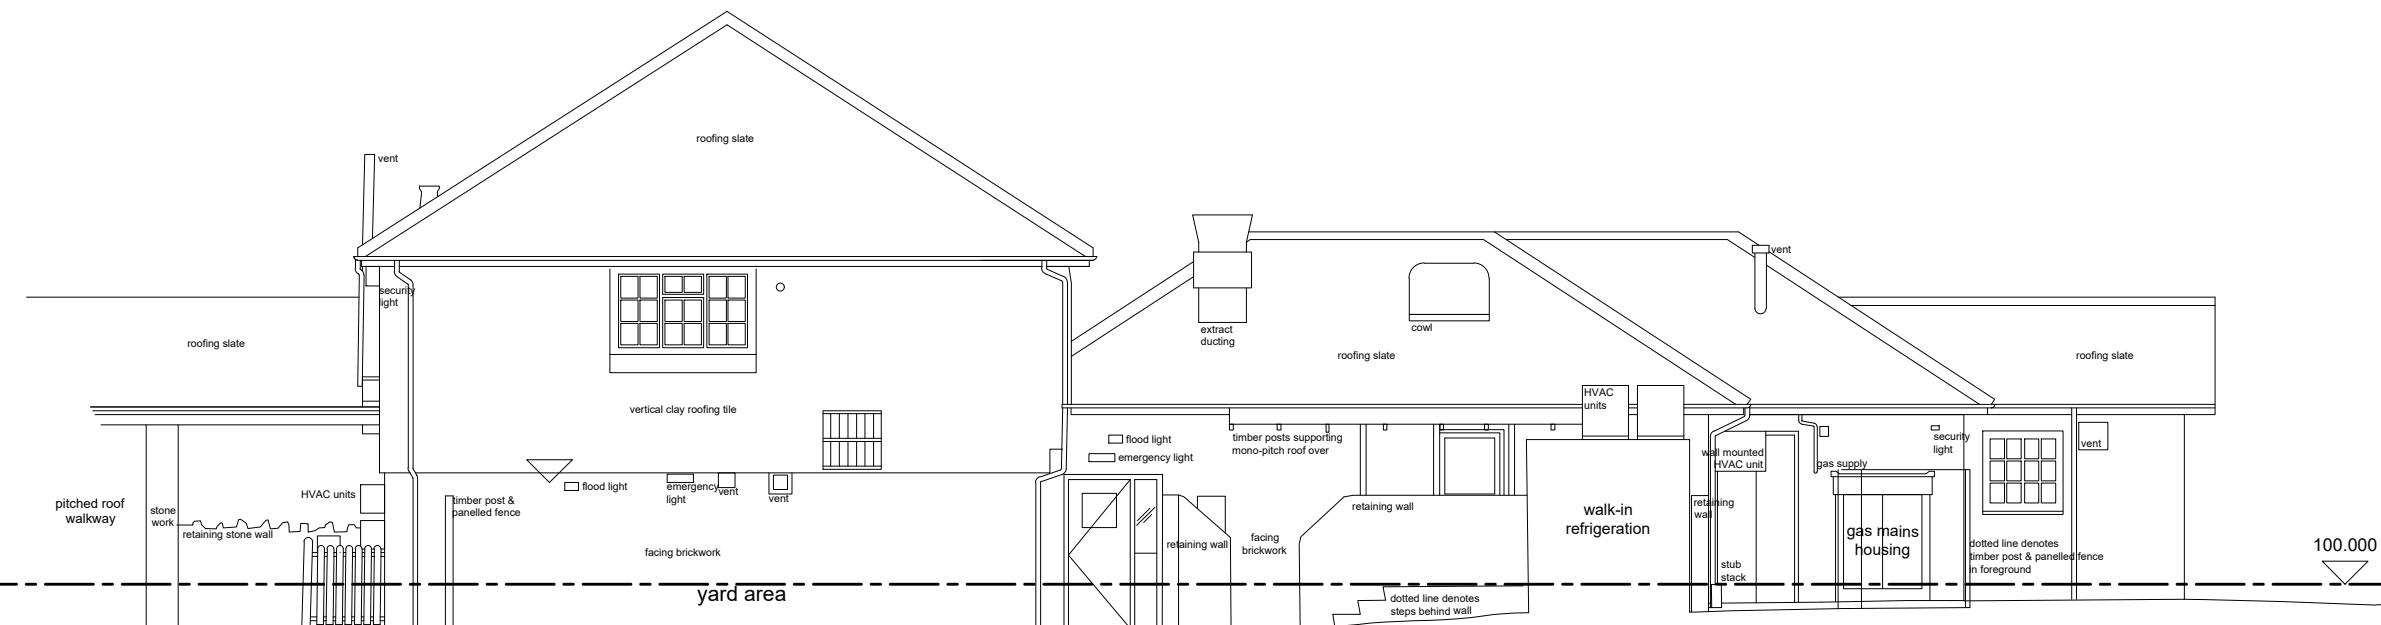


EXISTING NORTH ELEVATION C
from yard area

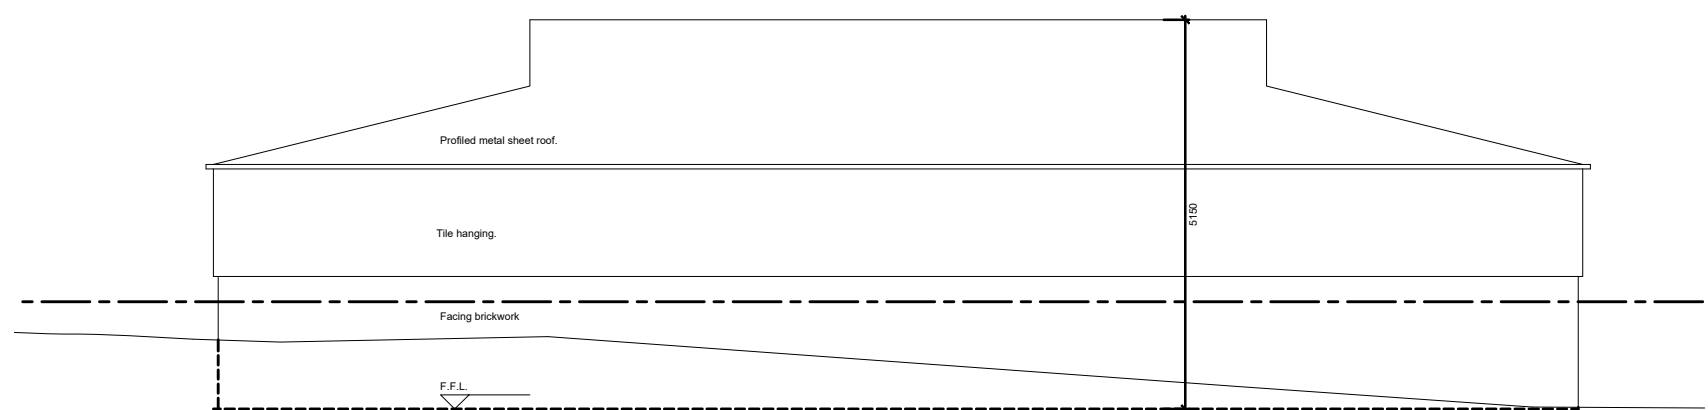


EXISTING ELEVATION - E.
from access drive

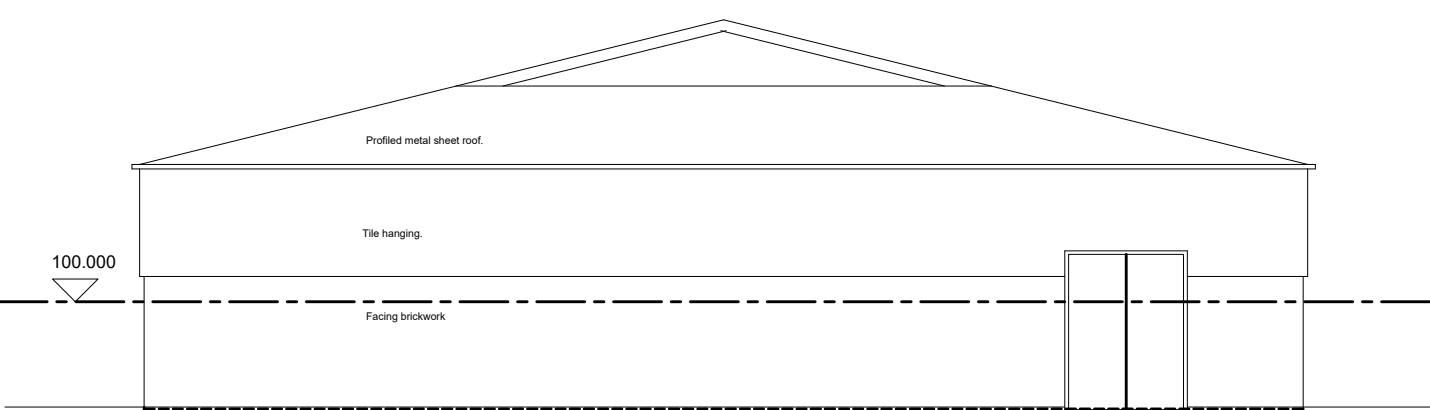

EXISTING ELEVATION - F.
from access drive

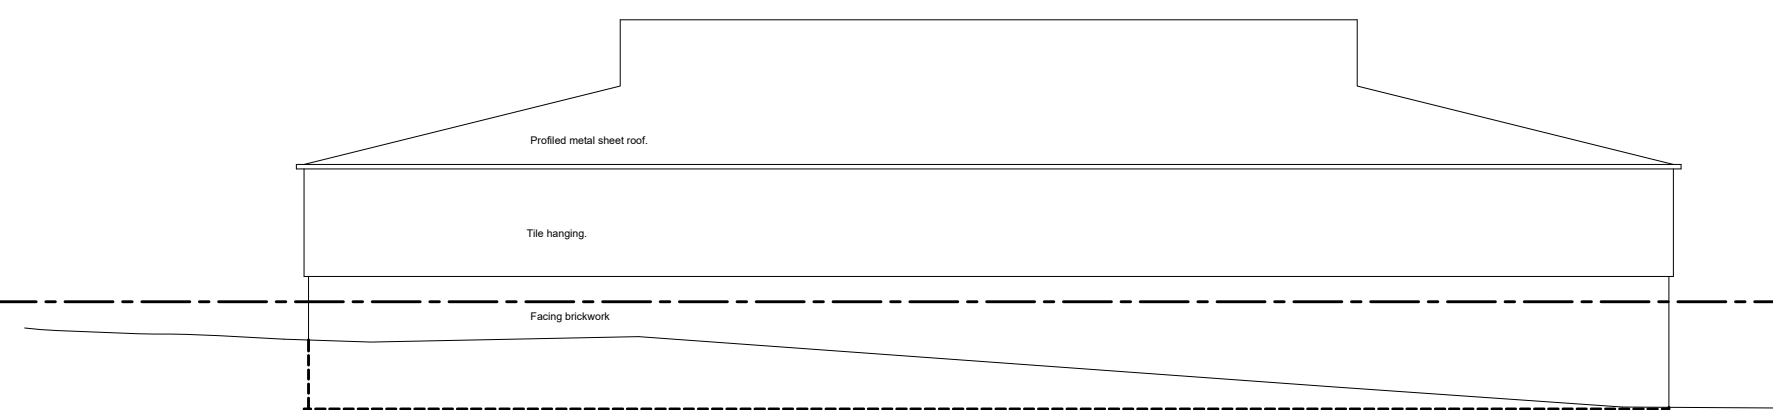


EXISTING ELEVATION - G.
from access drive

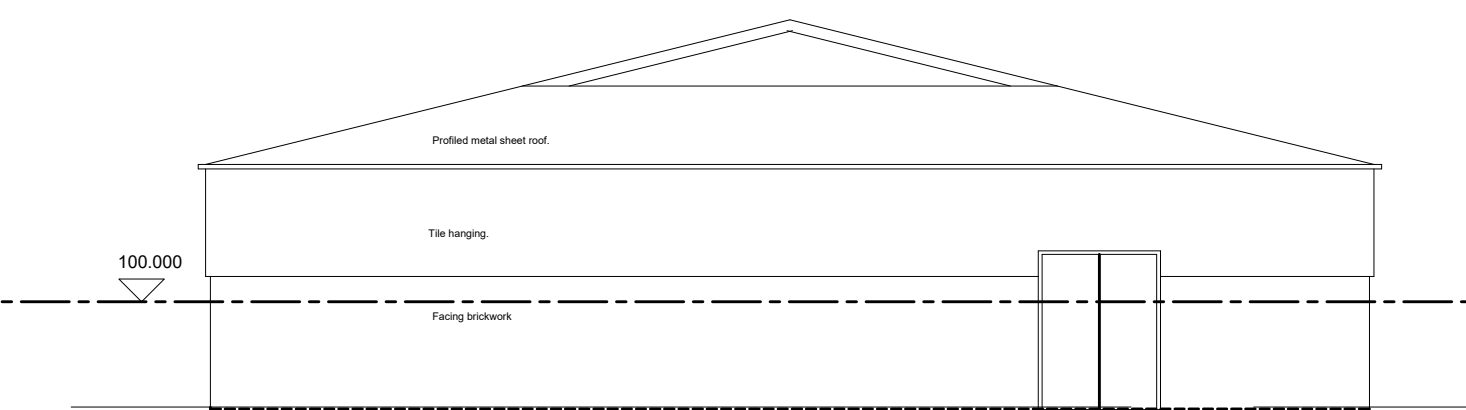


EXISTING ELEVATION - H.
from access drive

3 EXISTING ELEVATIONS.
Scale: 1:100

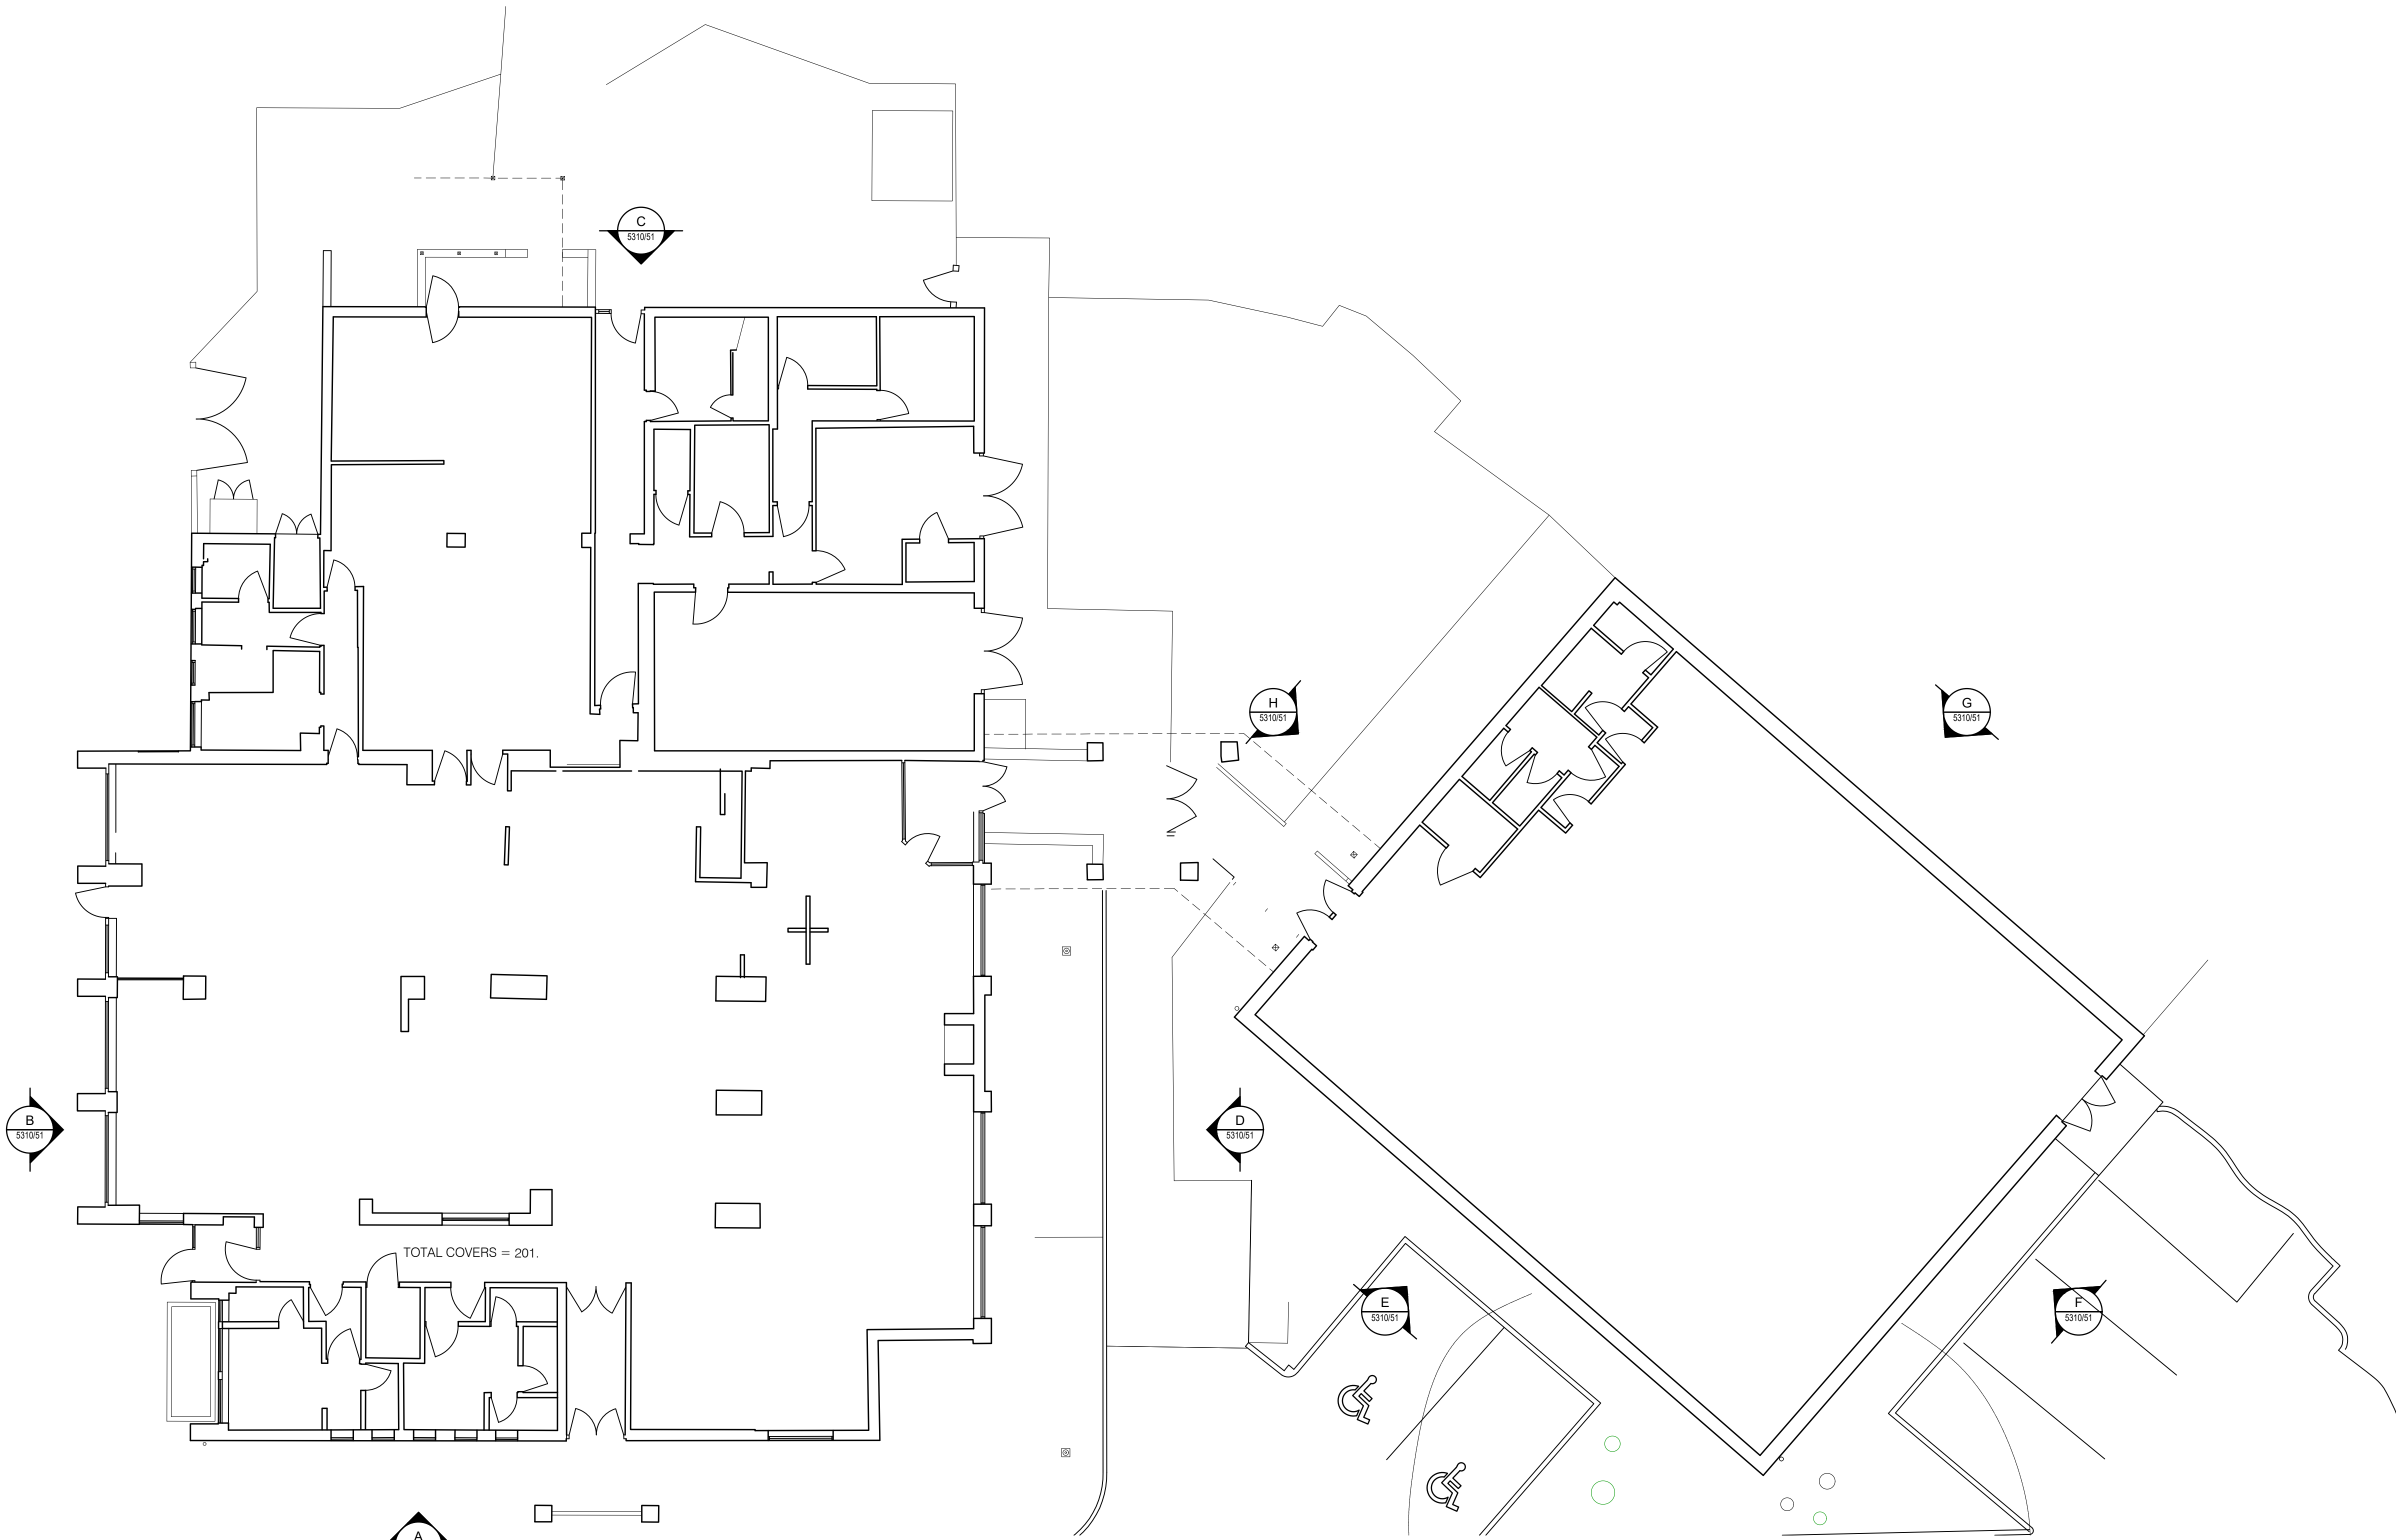


1 EXISTING GROUND FLOOR PLAN
Scale: 1:100

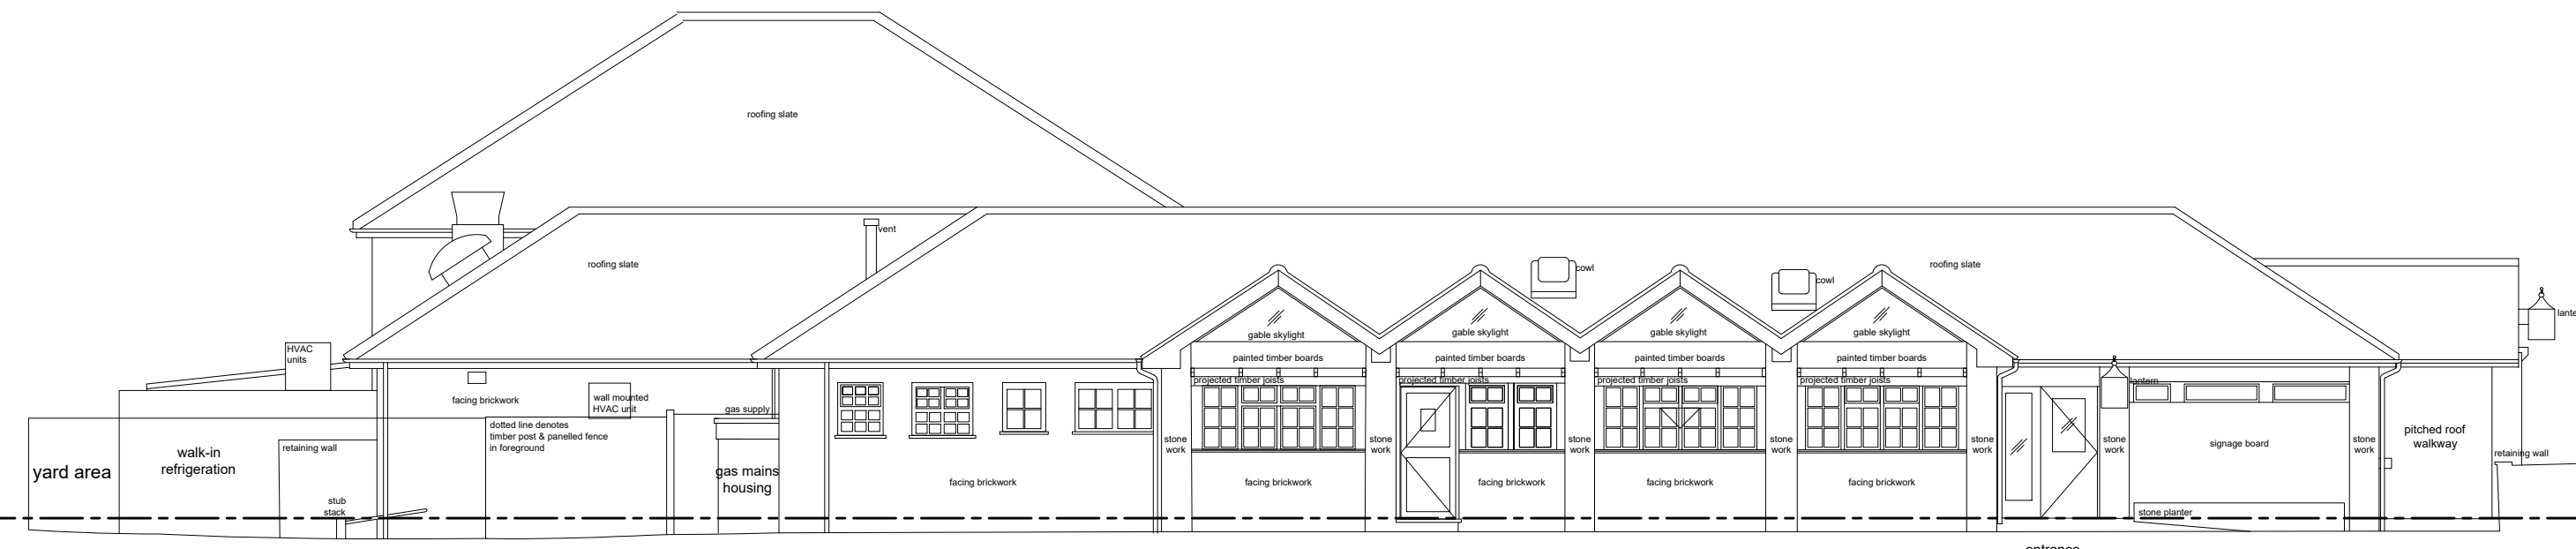


EXISTING WEST ELEVATION B
from grass bank / main road





EXISTING EAST ELEVATION D
from Wacky Warehouse side

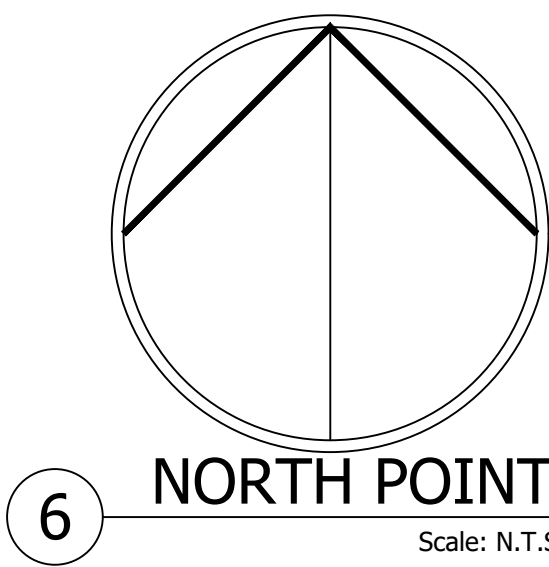

5 LOCATION PLAN
Scale: 1:1250

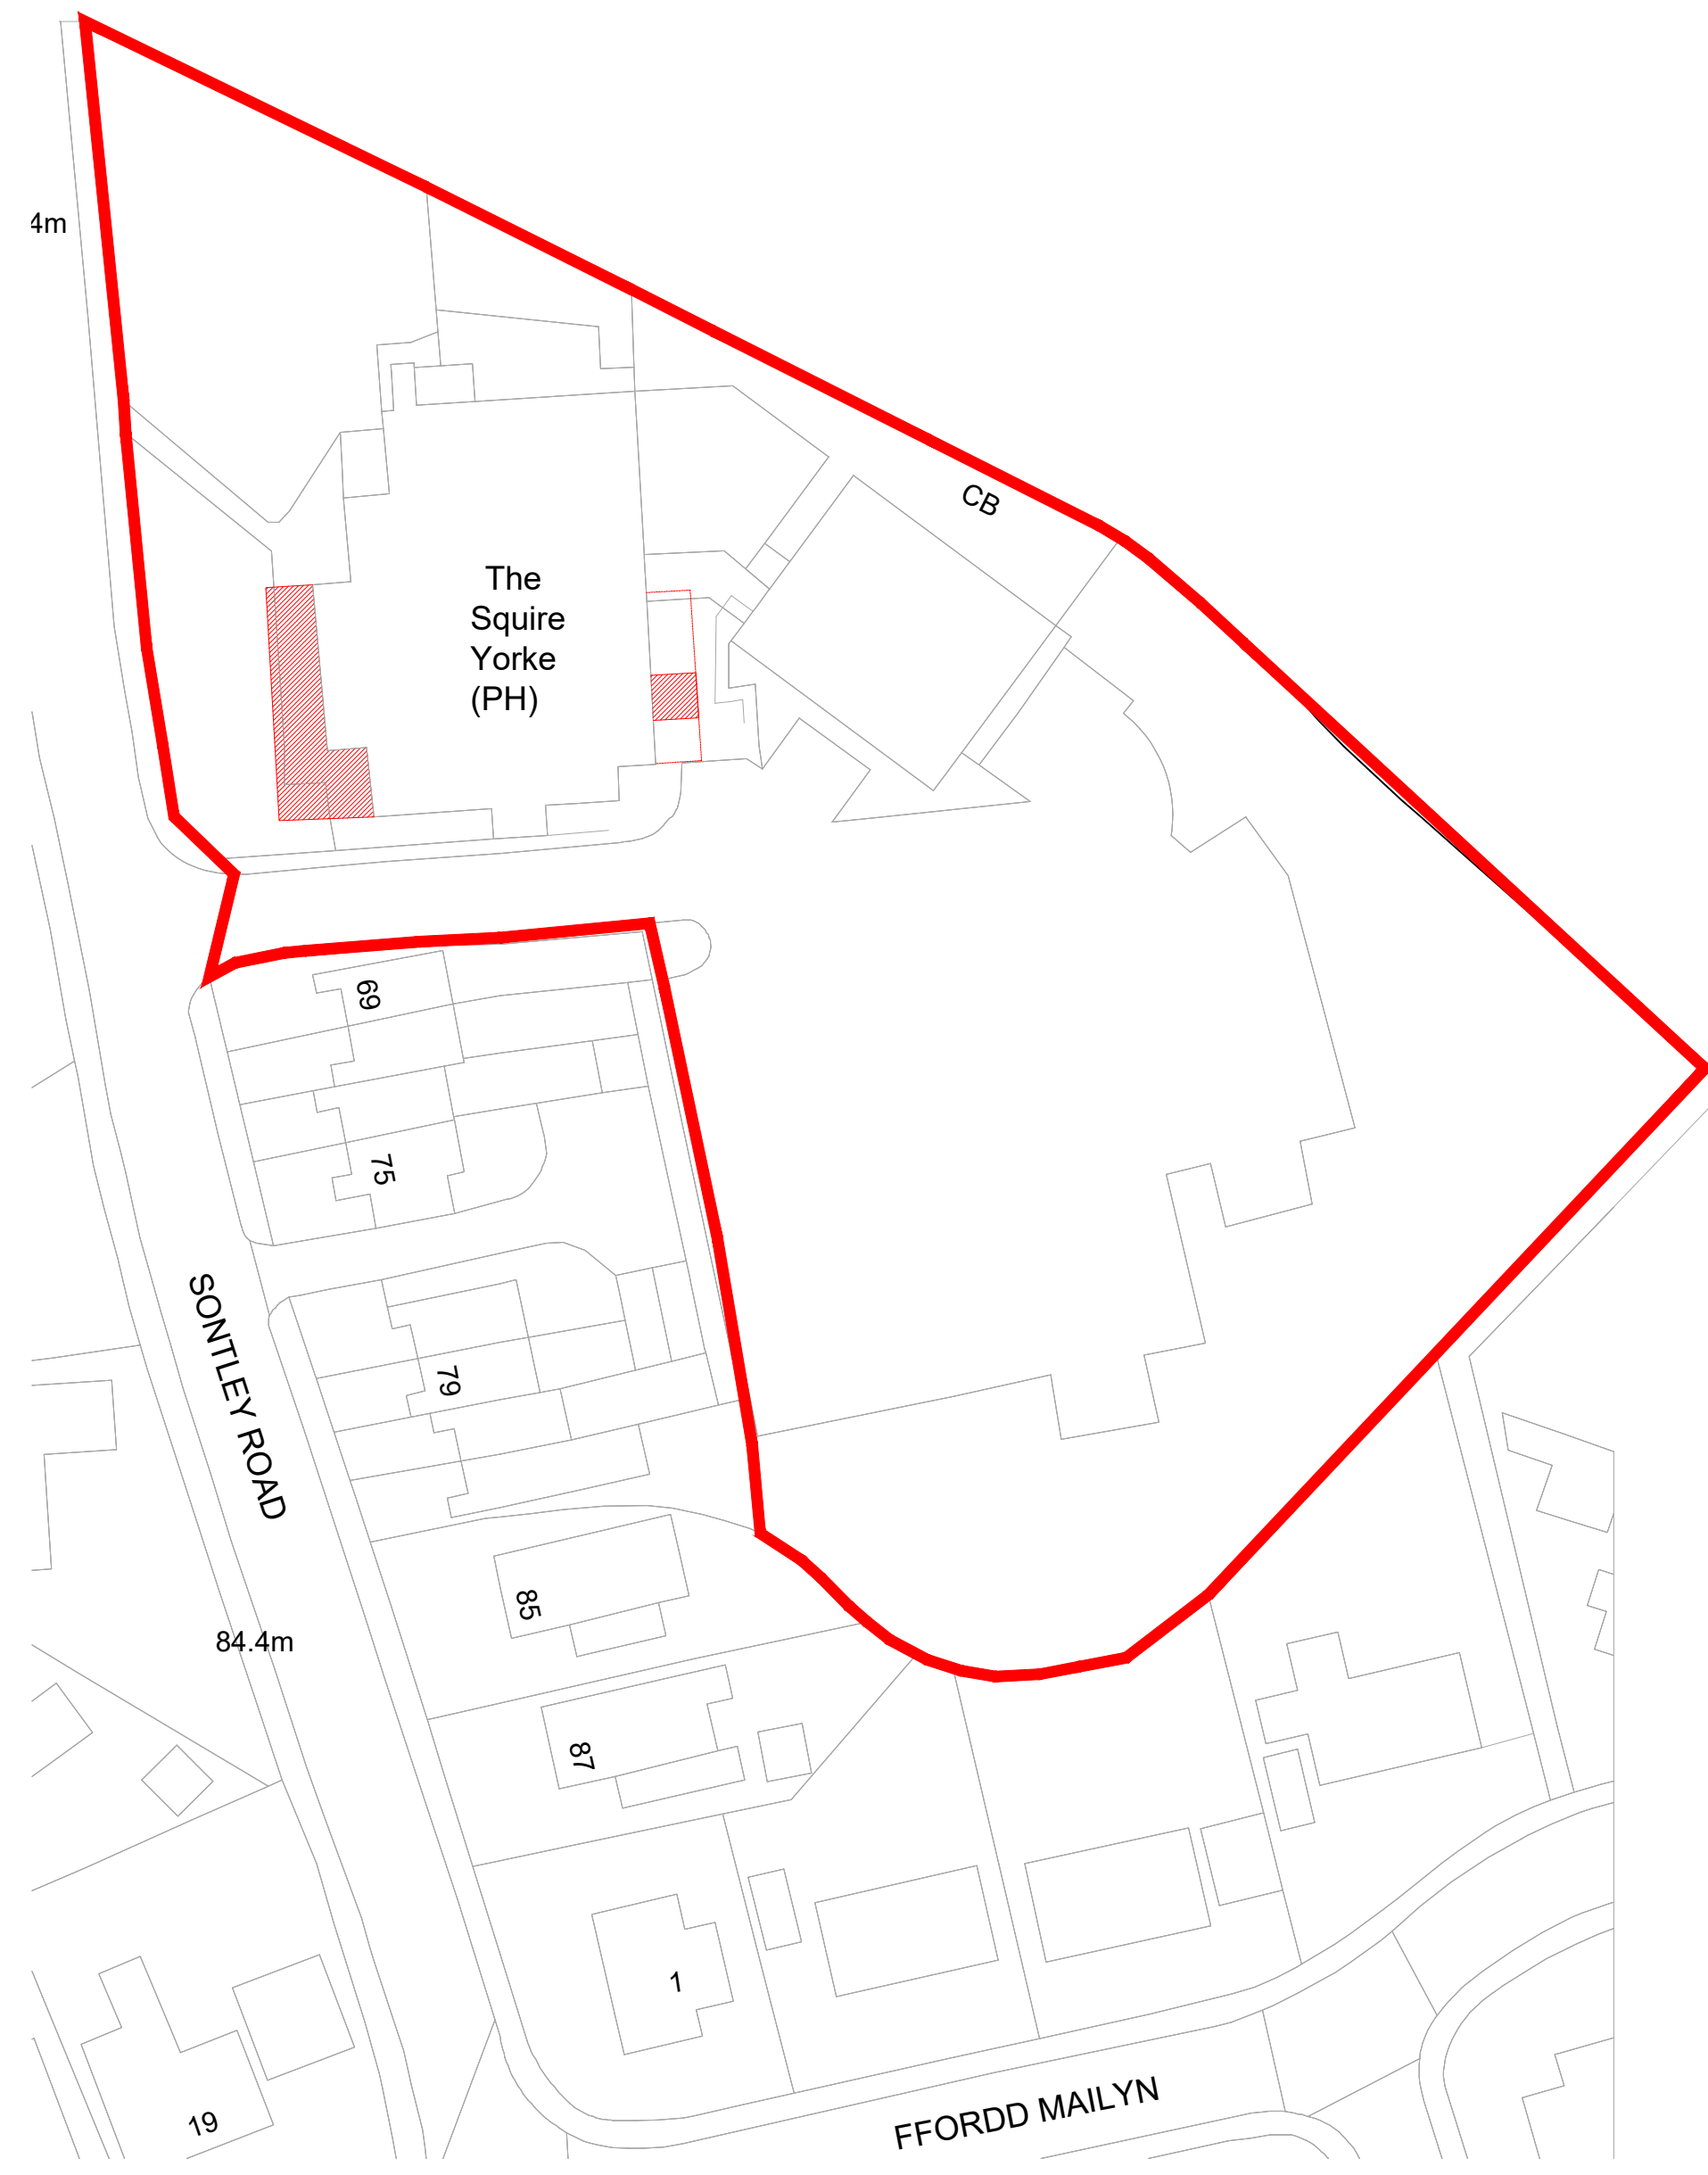


4 SITE PLAN
Scale: 1:500

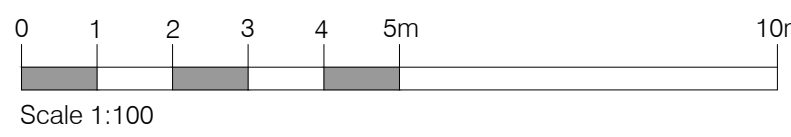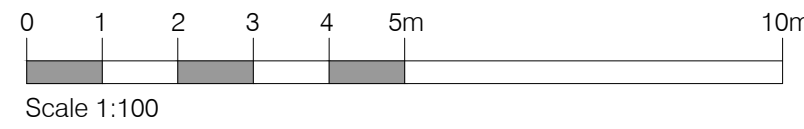

©This drawing is the property of Harrison Company Limited. Copyright is reserved by them and the drawing issued on condition that it is not copied either wholly or in part without the consent in writing of Harrison Company Limited. Figures dimensions to take preference over those scaled. All dimensions to be checked on site before commencement of any work or shop drawings. This drawing is to be read in conjunction with the specification when existing.

REVISIONS	Rev.	No.	Date	Comment

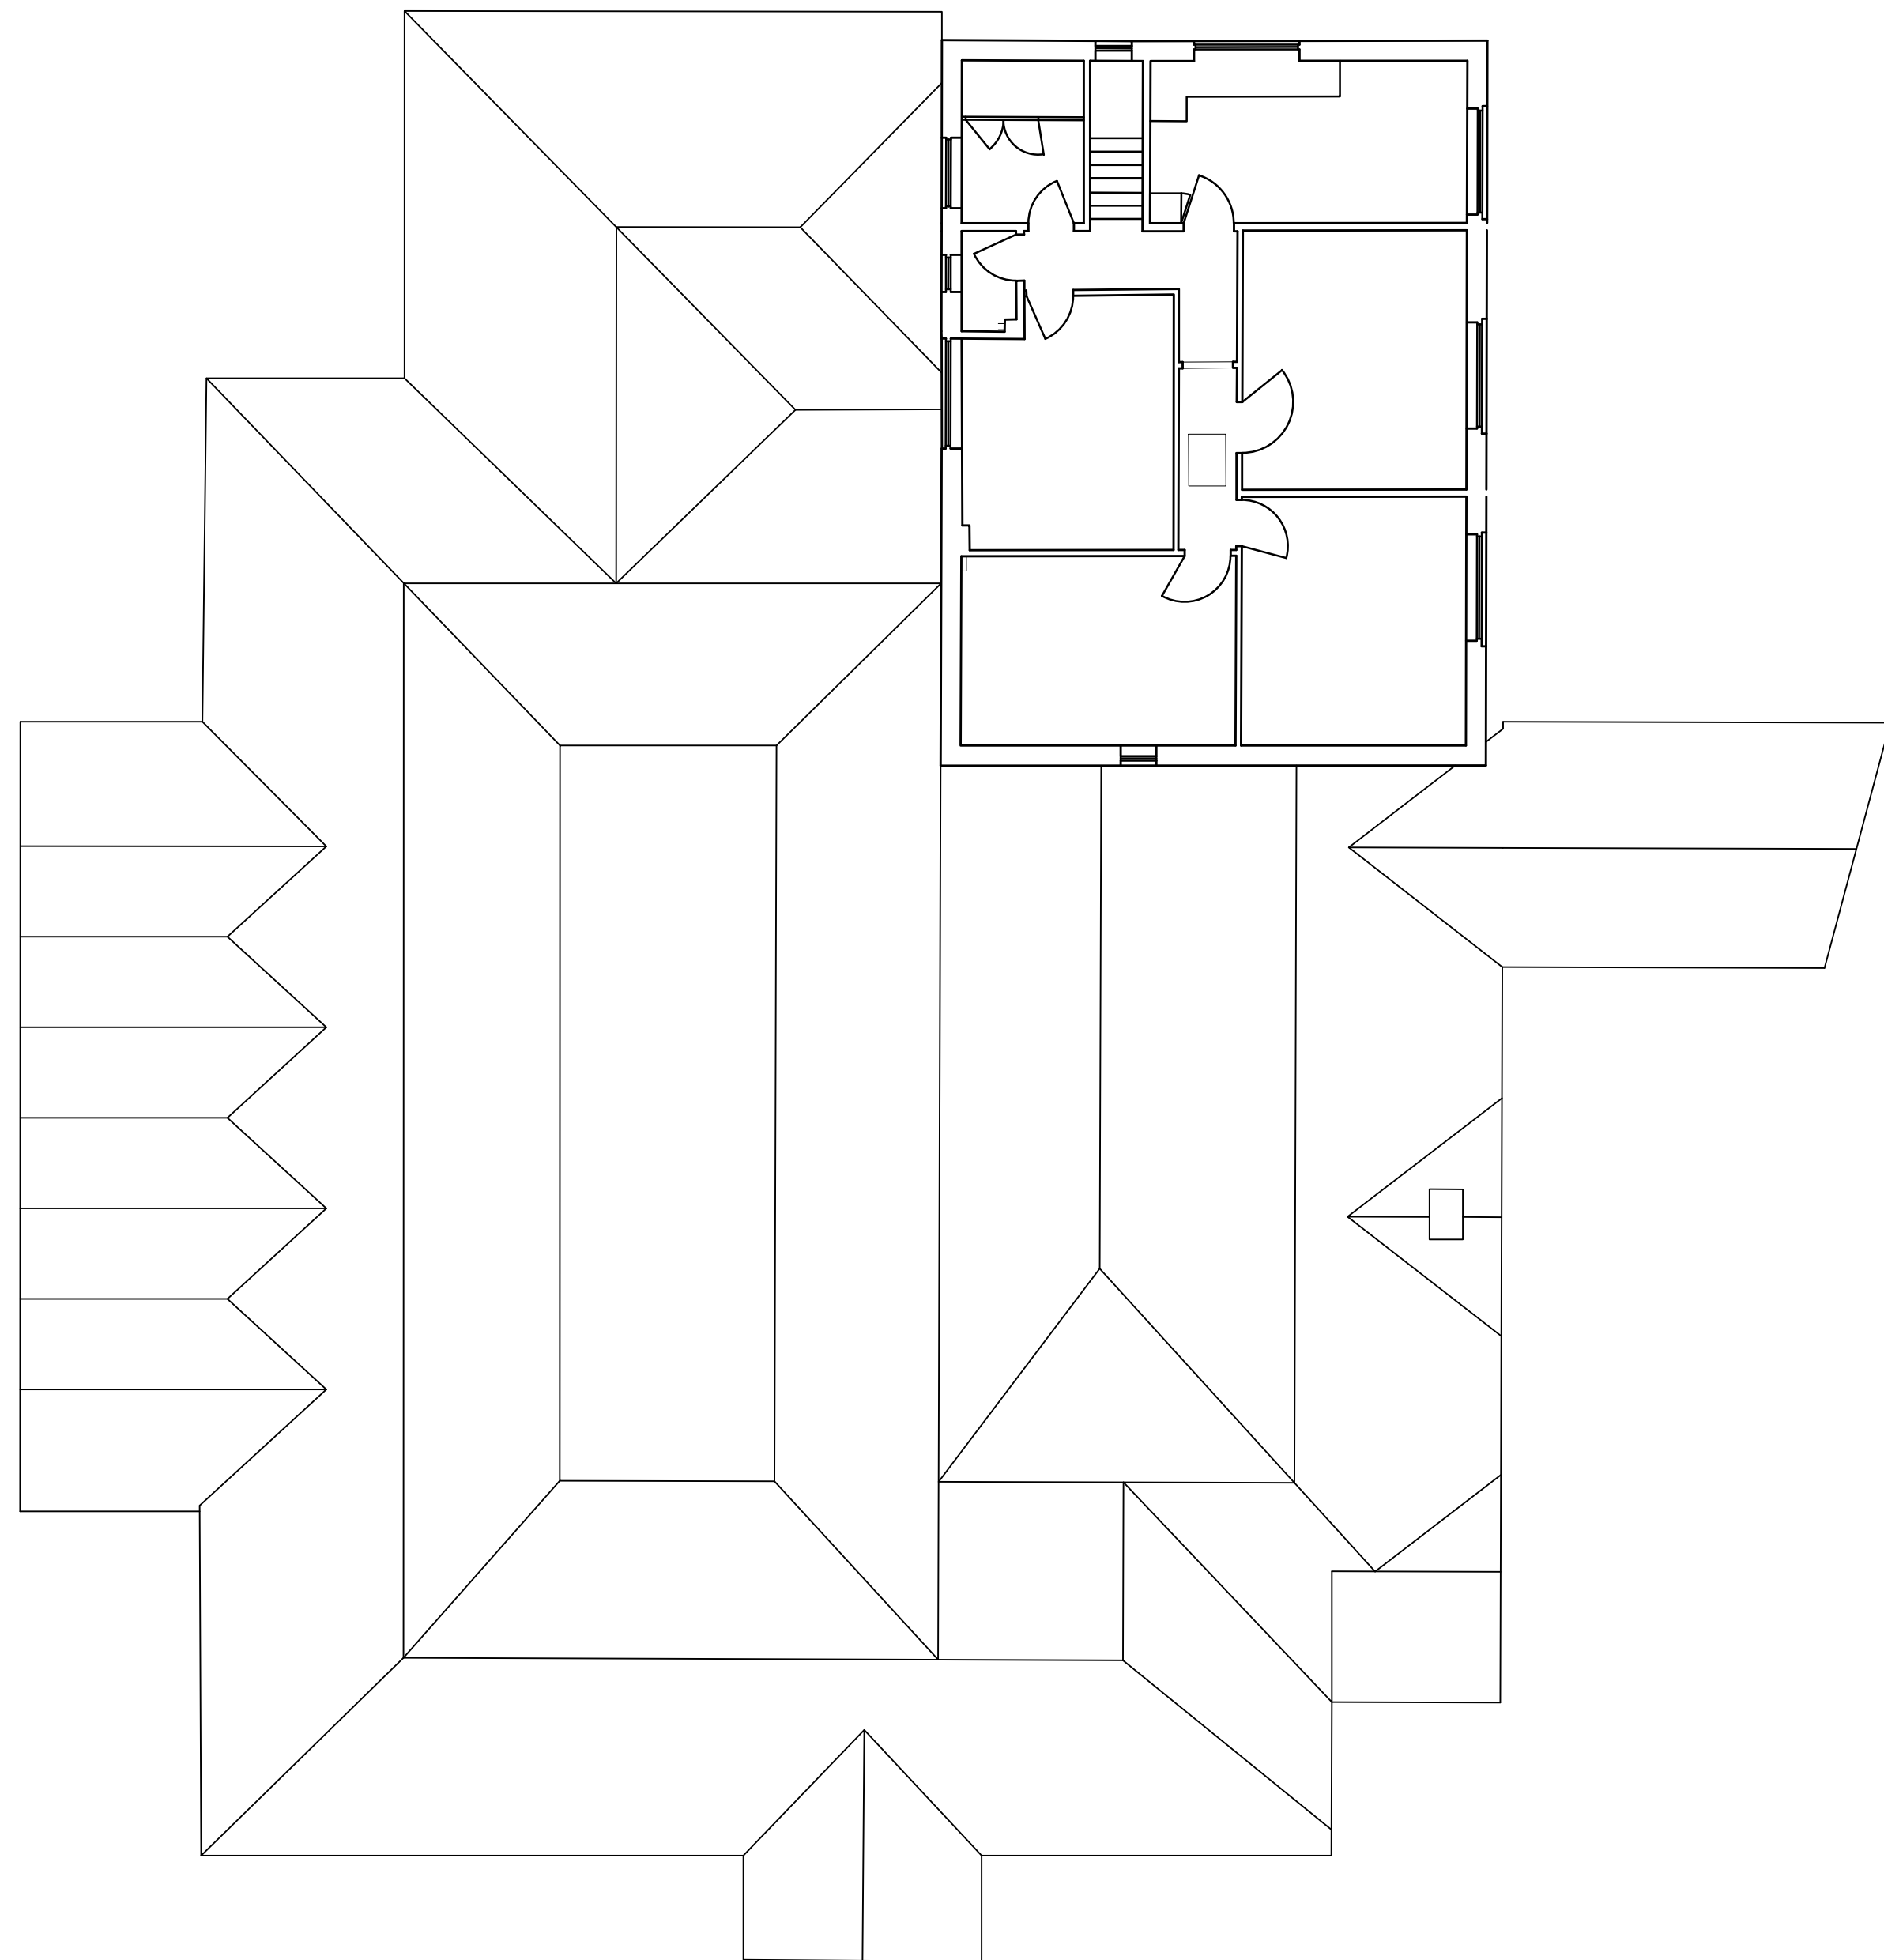

2 EXISTING ROOF PLAN
Scale: 1:100

CLIENT
HICKORY'S SMOKE HOUSE.
PROJECT
Sontley Road,
Wrexham, Clywd.
LL13 7EN
TITLE
Existing Floor Plans & Elevations
Planning Application
DRAWN
SY
SCALE @ A3
As stated
DRAWING NO.
5310/50/B
CHECKED
DATE
May 2023

Harrison. LONDON +44 (0) 20 7046 6056
BIRMINGHAM +44 (0) 121 551 9000
DALLAS +1972 807 9257