




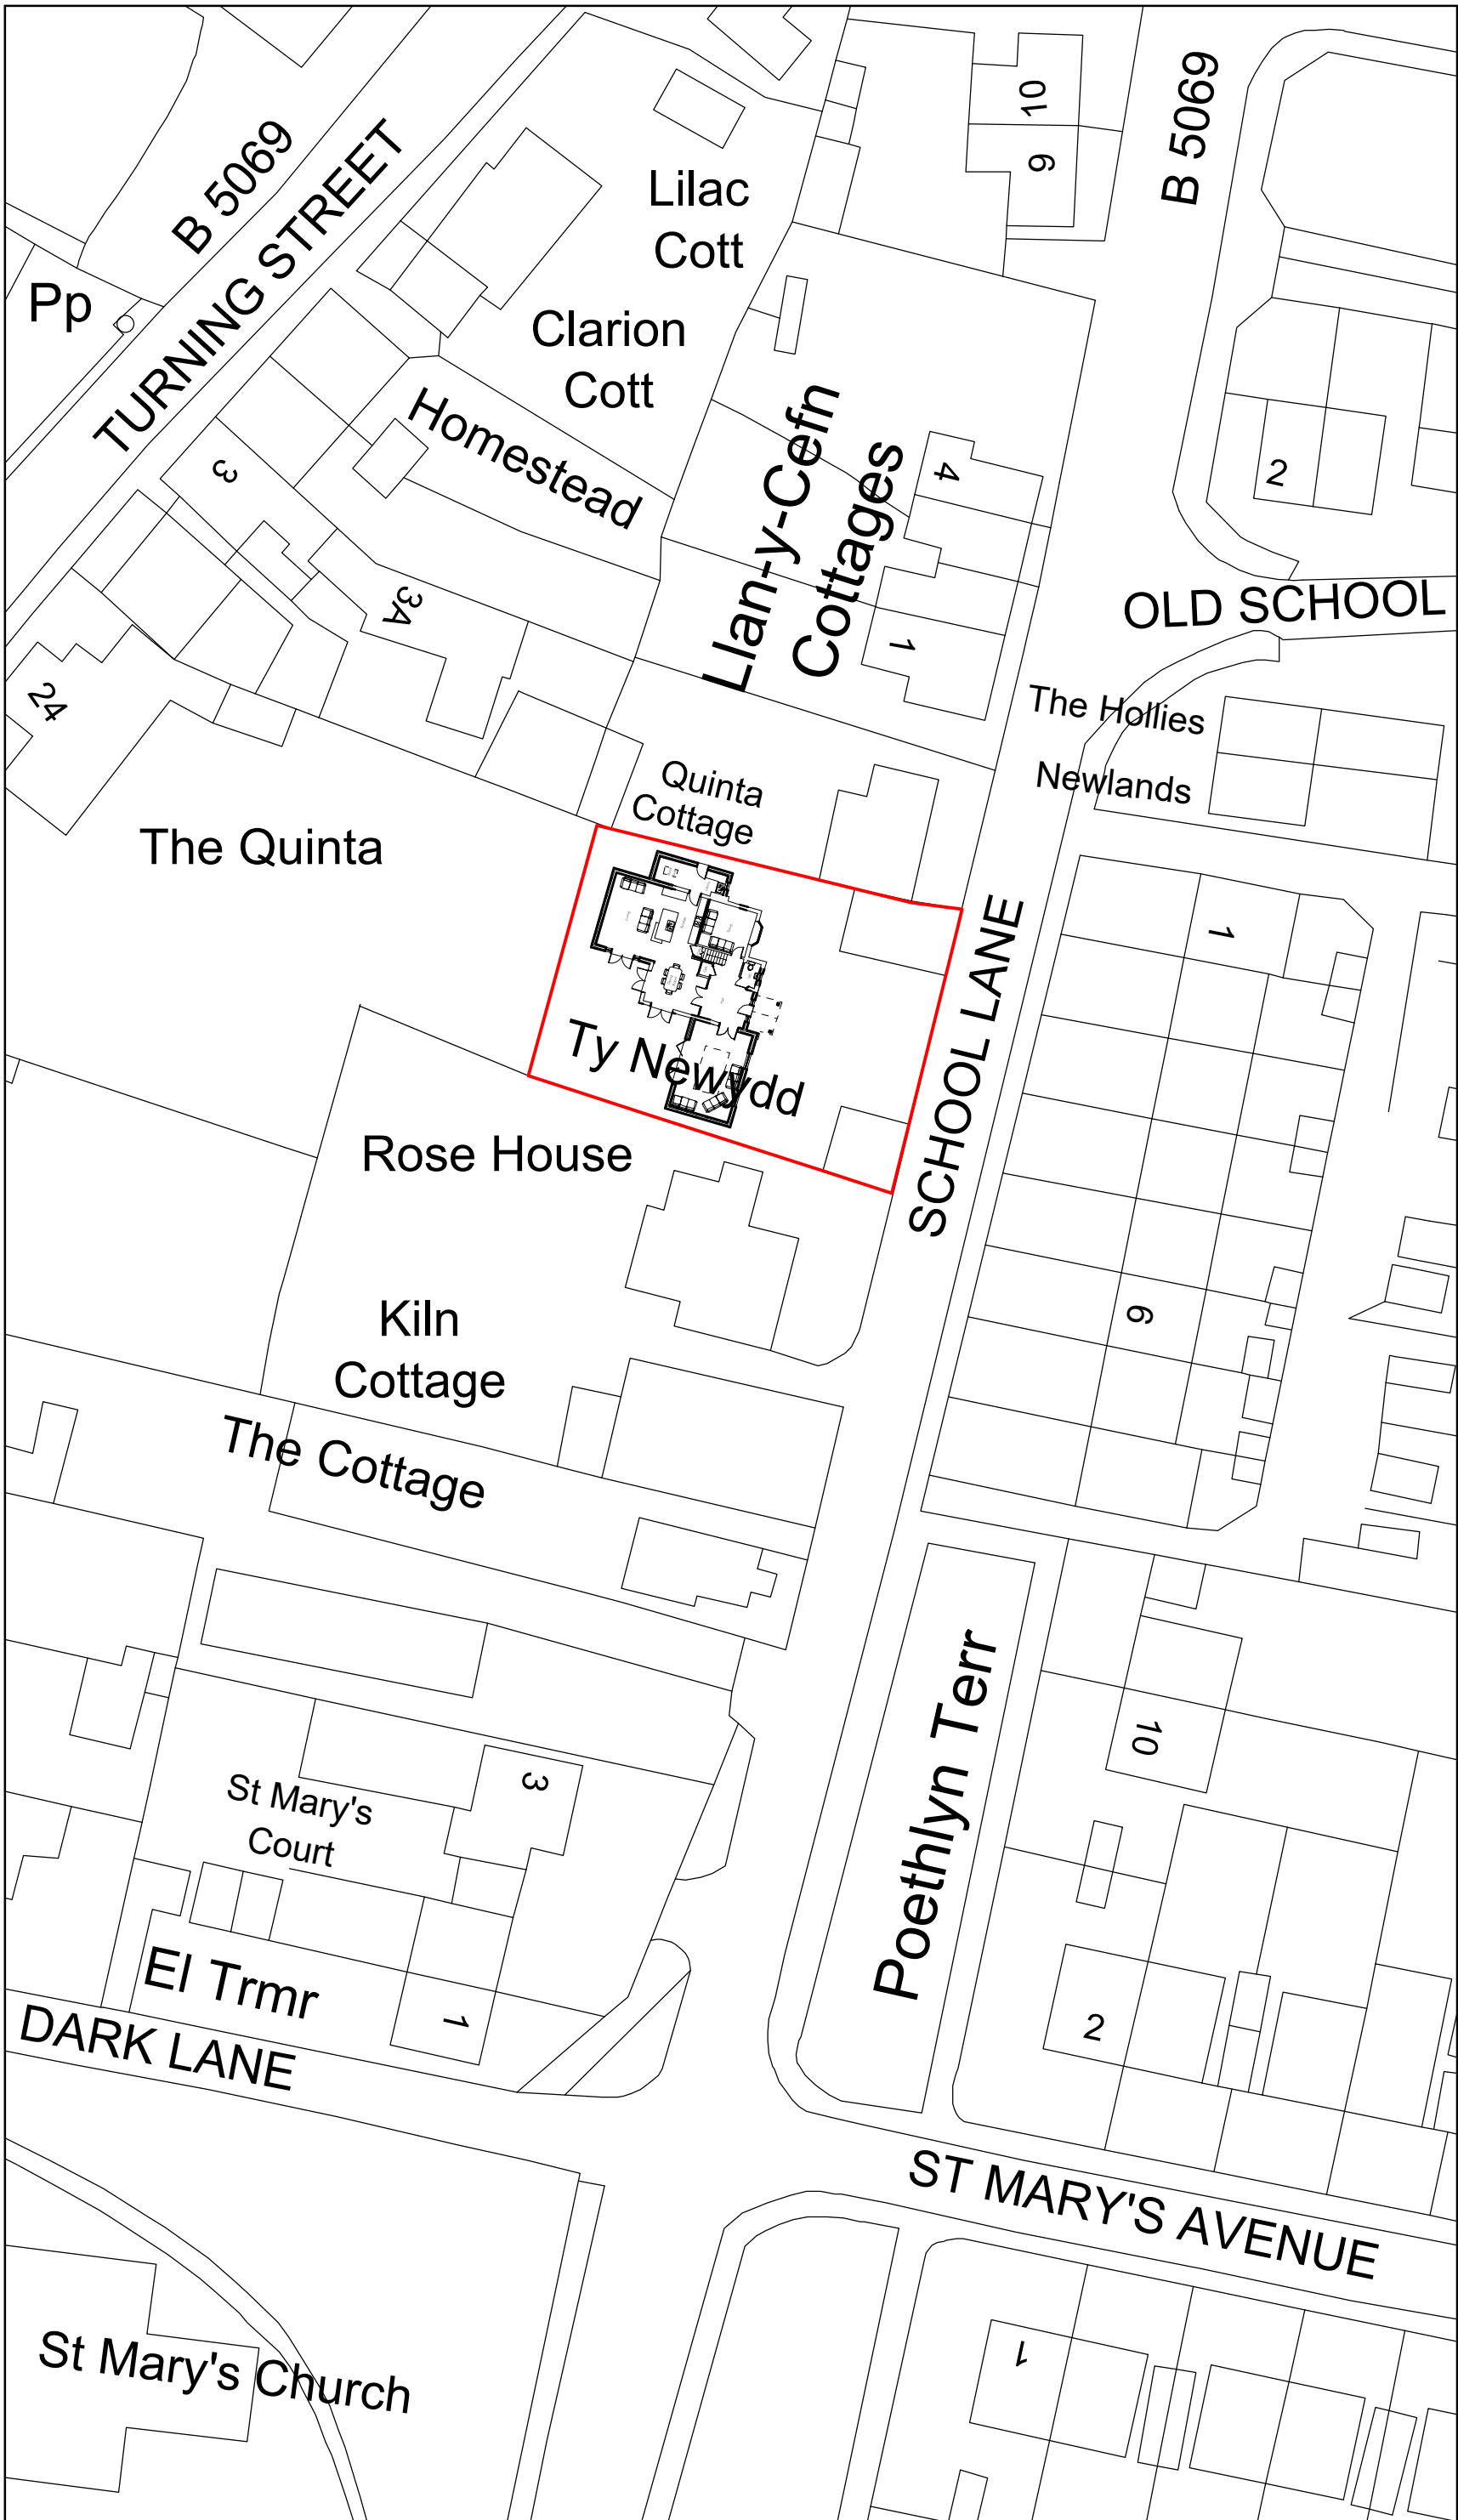

Site Plan 1:500

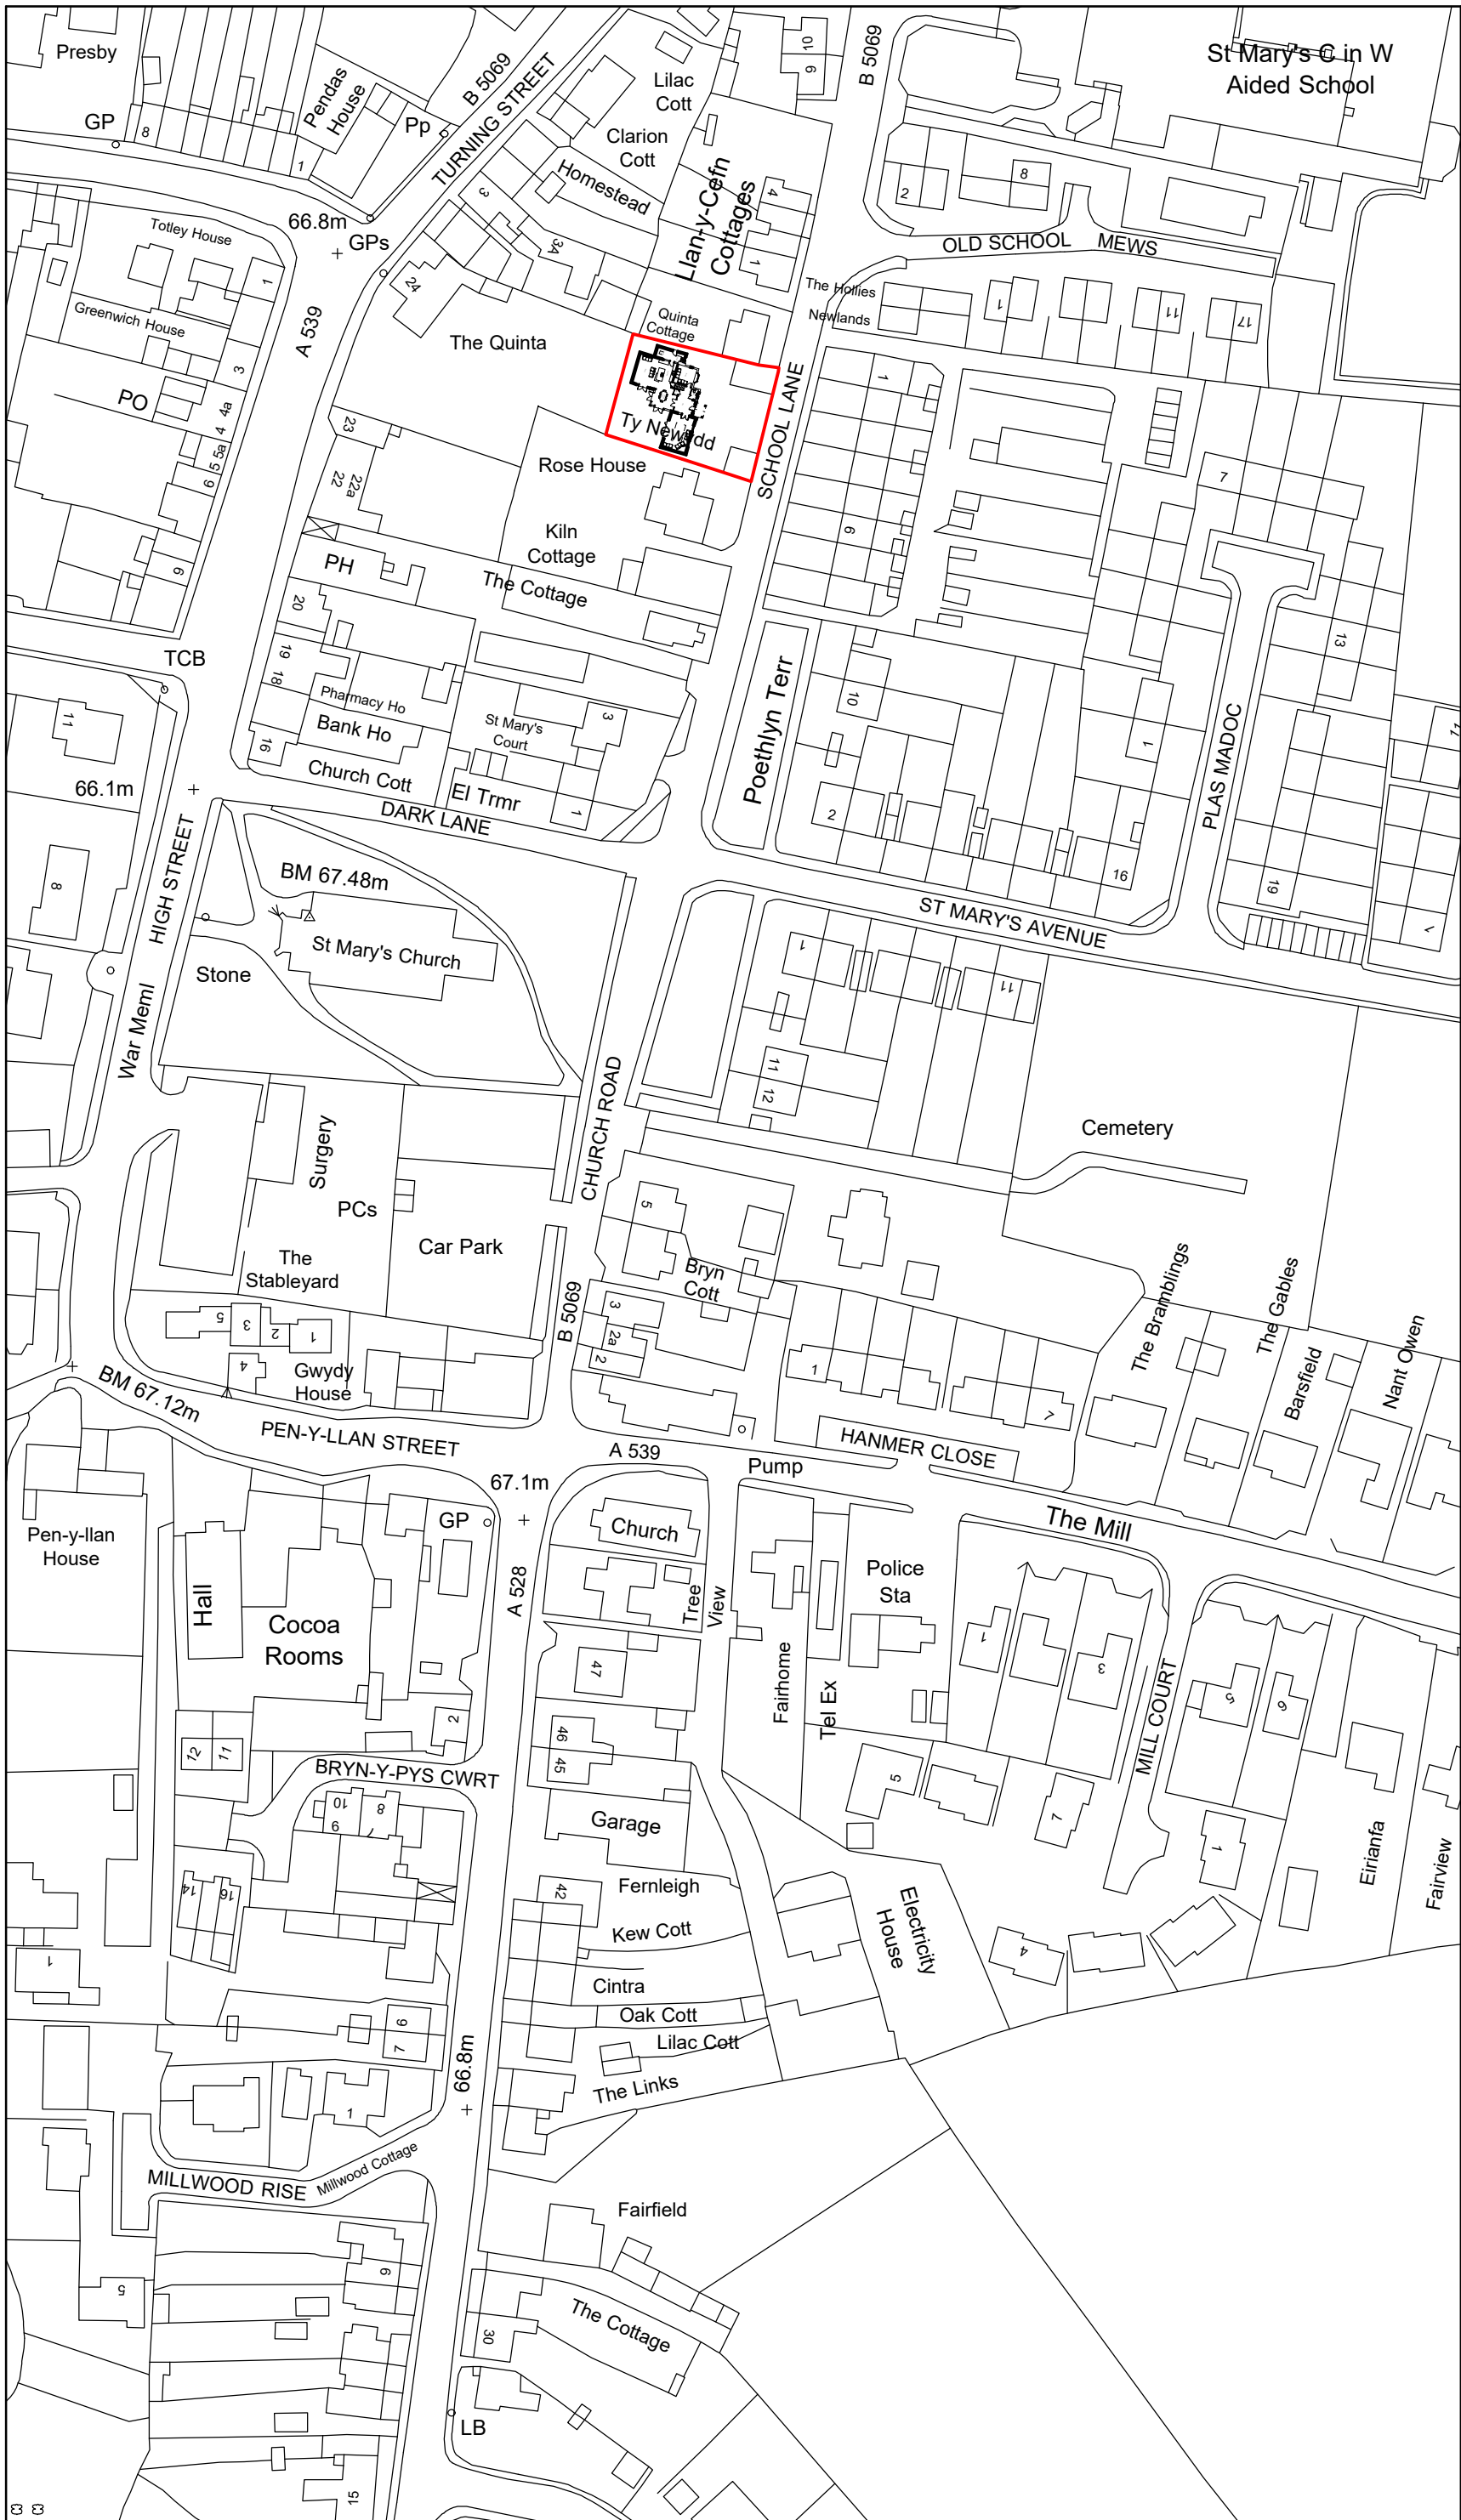

Location Plan 1:1250

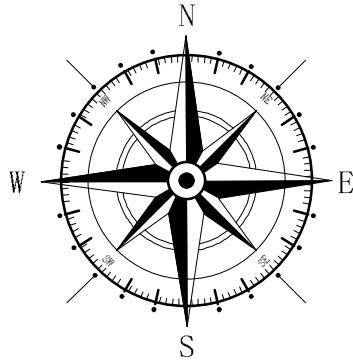

Key

Application Site

B	02/23	Design Update	D.J.E
A	02/23	Design Update	E.M.J
Rev	Date	Detail	Initial

Project:

Proposed Alterations to,
Ty Newydd, School Lane
Overton, Wrexham

Title: Site & Location Plan	Scale: (A2) 1:500 & 1:1250
-----------------------------------	----------------------------------

Drawn By: A.Valentine	Date: Jan 2023
--------------------------	-------------------

Drawing No: W175/006	Sheet: 1 of 1
-------------------------	------------------





Office 3K4,
Redwither Business Tower,
Wrexham. LL13 9XT
Tel: 01978 356500
www.blueprintarchitectural.com
© copyright all rights reserved