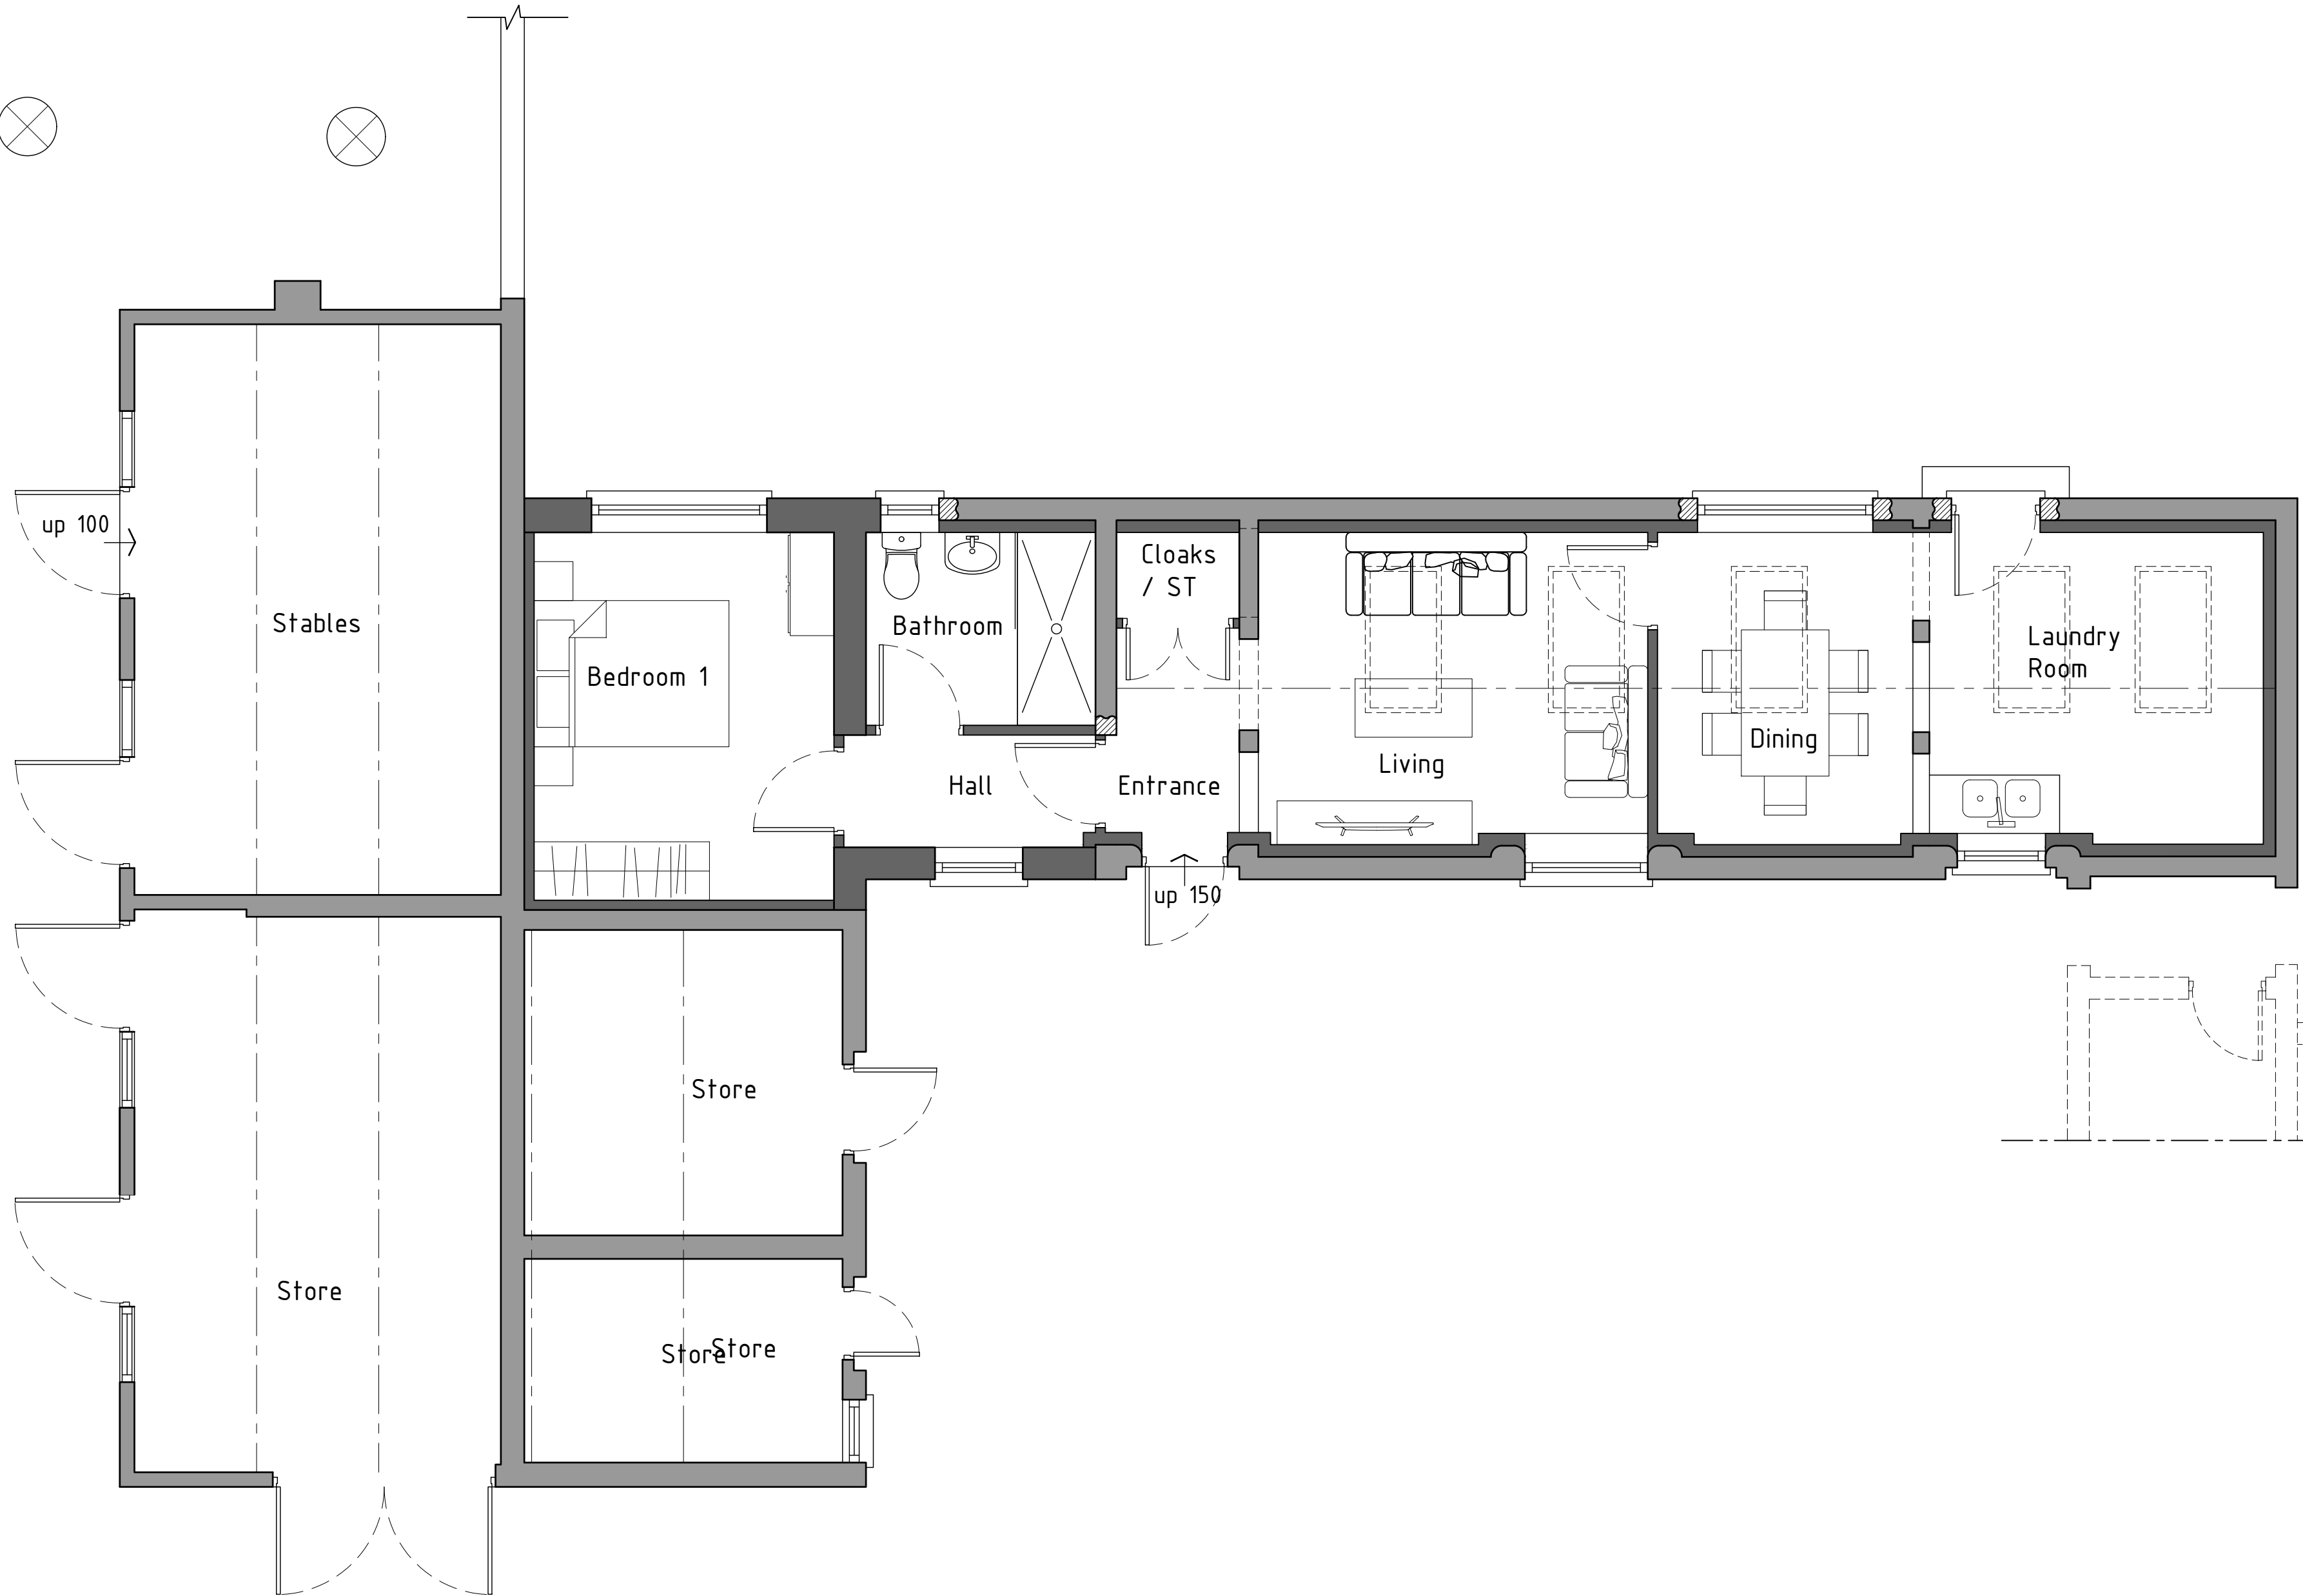
 
 
 


Ground floor plan 1:50

## Proposed

**HDS ARCHITECTURAL SERVICES**  
HDS Architectural Services, The Foundry,  
15 Yorke Street, Wrexham  
LL13 9LW  
Tel: (01978) 345250  
www.hdsarchitectural.co.uk

|   |                            |
|---|----------------------------|
| <b>Project;</b><br>Proposed Annex at Plas Eyton, Eytton,<br>Wrexham, LL13 0YD                                    |                            |
| <b>Title;</b><br>Proposed Ground<br>floor plan                                                                   | <b>Scale (A2);</b><br>1:50 |
| <b>Dwg No;</b><br>OBPE/PD/03                                                                                     | <b>Date;</b><br>20.04.22   |
| <b>Revision;</b><br>Rev-A Remove kitchen facilities from<br>plan 10.10.22<br>Rev-B Reduced to 1 Bedroom 23.11.22 |                            |