


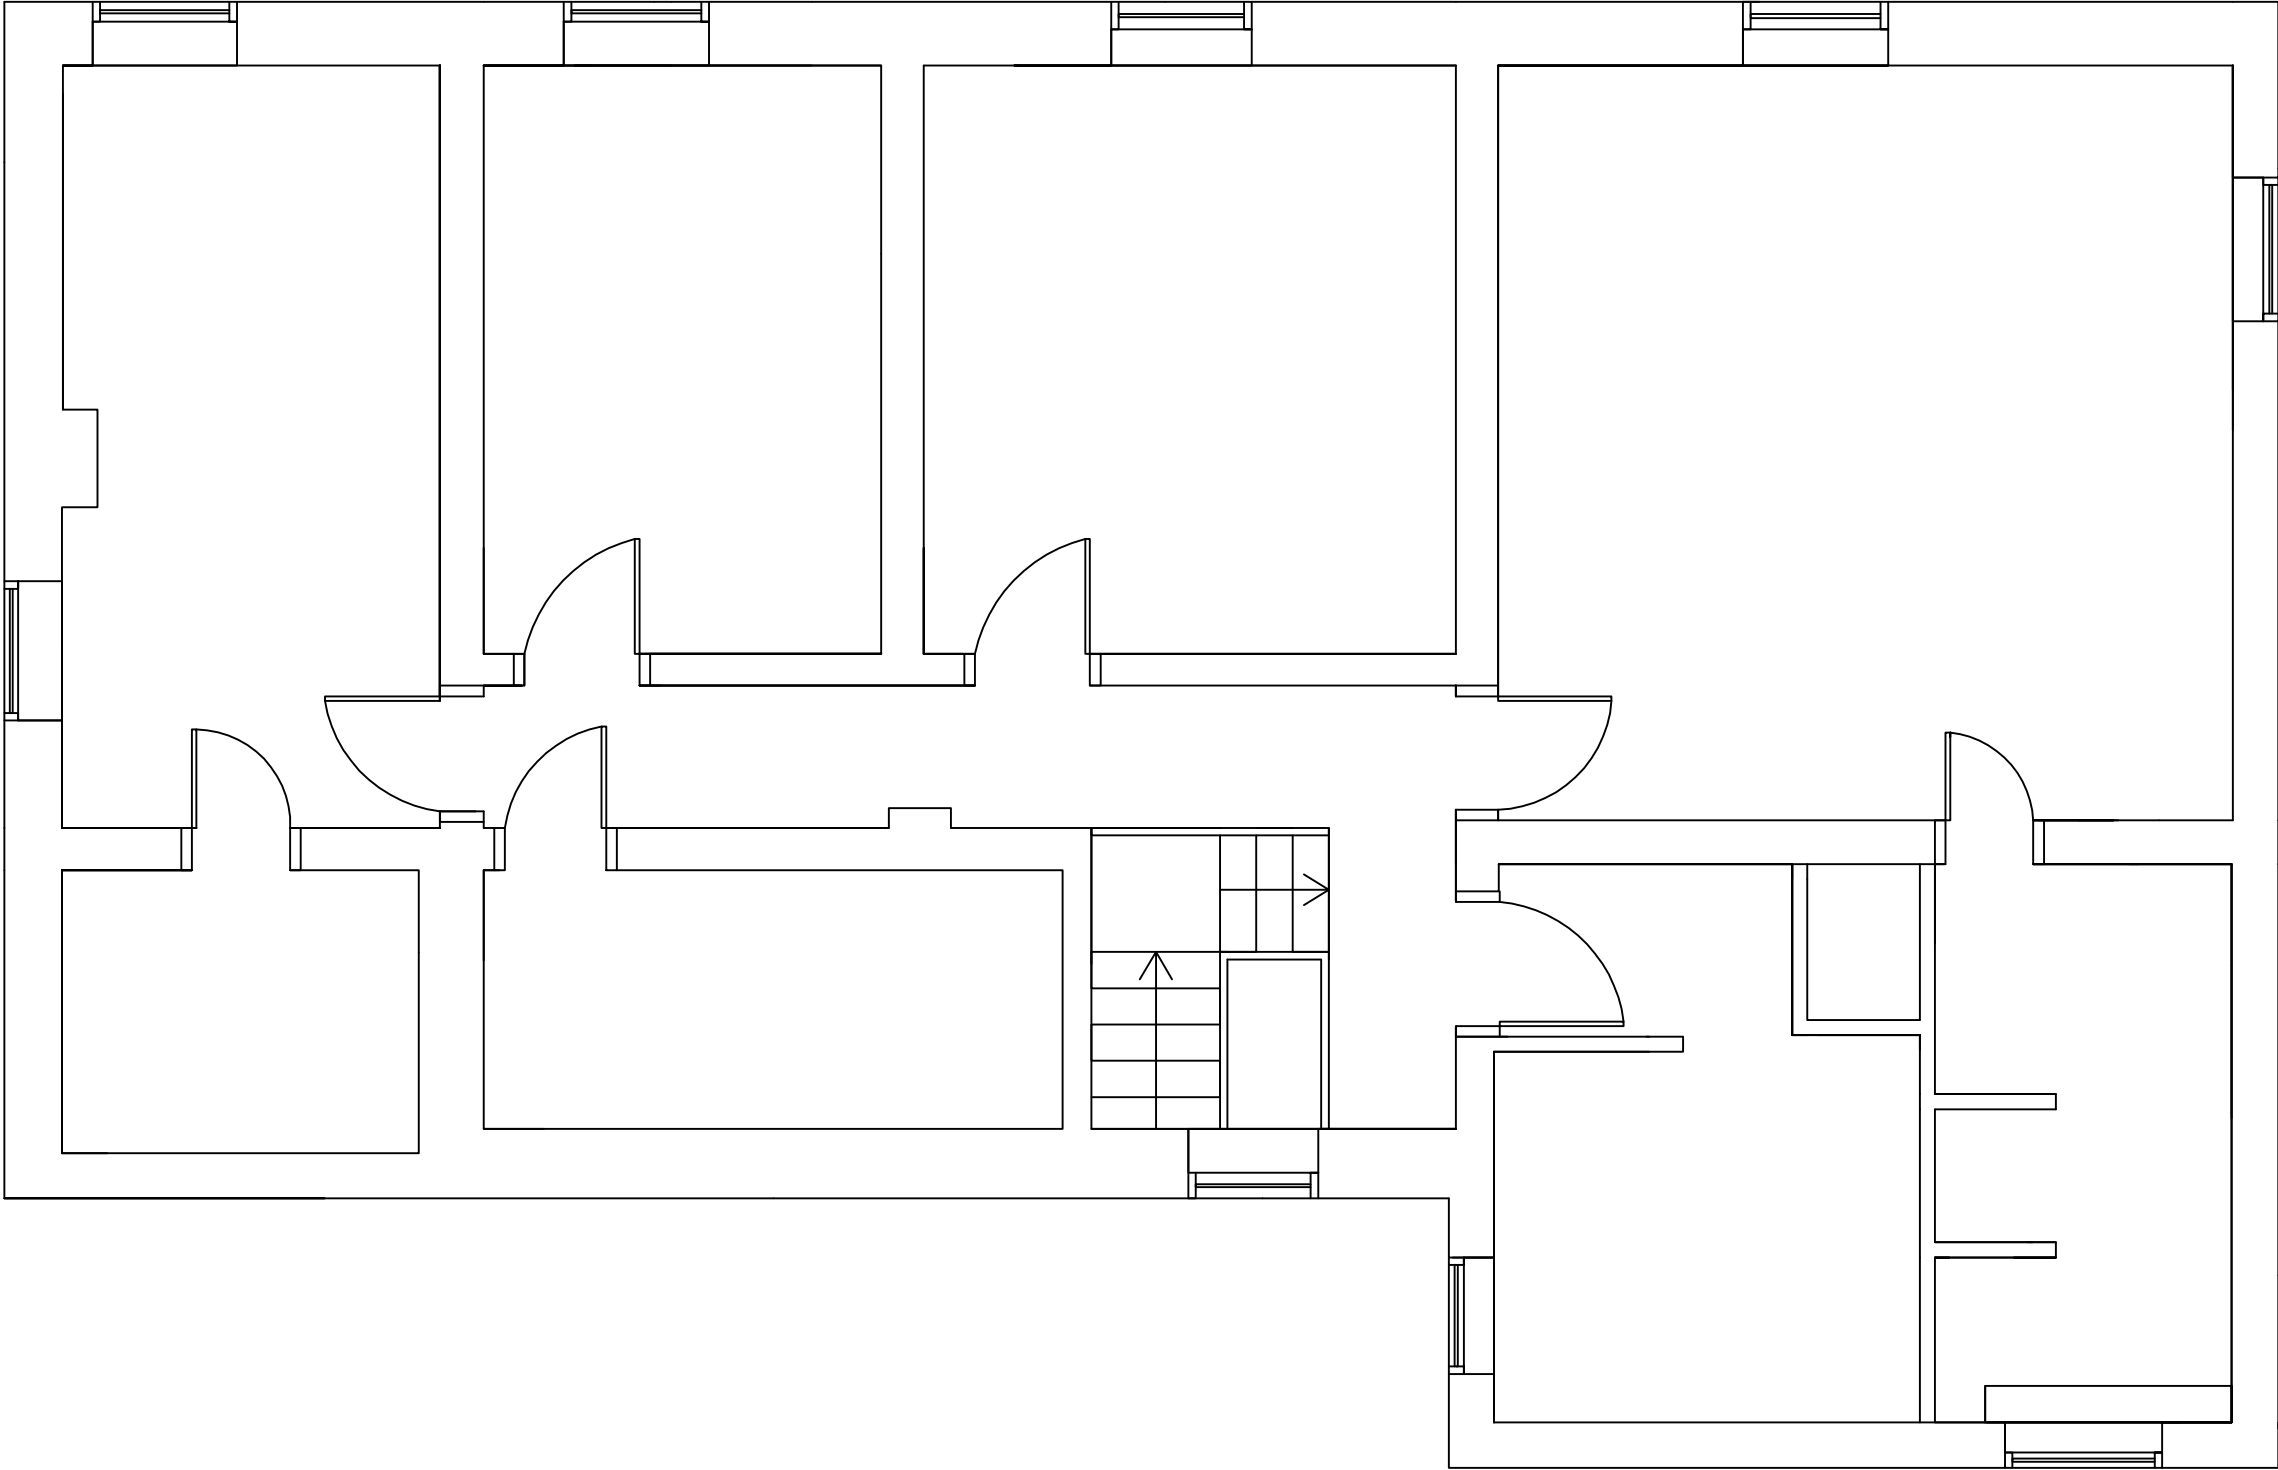

Existing First Floor Plan



Grantley Lowe

chartered surveyors

34 St Anne Street
Liverpool
L3 3DS

t:0151 298 9669
f:0151 298 9670

www.grantleylowe.co.uk

Rev	Date	Revisions
-----	------	-----------

Client	Fairpark Care Limited
--------	-----------------------

Job Title

Hullah Farm

Drawing Title
Existing First Floor Plan - Farmhouse

- Draft / initial / schematic ☐ plan
Planning ☒
Building Regulations ☐
Structural ☐
Construction ☐
As Built ☐

Scale	1:50 @ A3
-------	-----------

Date	Nov 2021	Drawn By	WJJ
------	----------	----------	-----

Drawing No.	3513-03	Rev	
-------------	---------	-----	--