



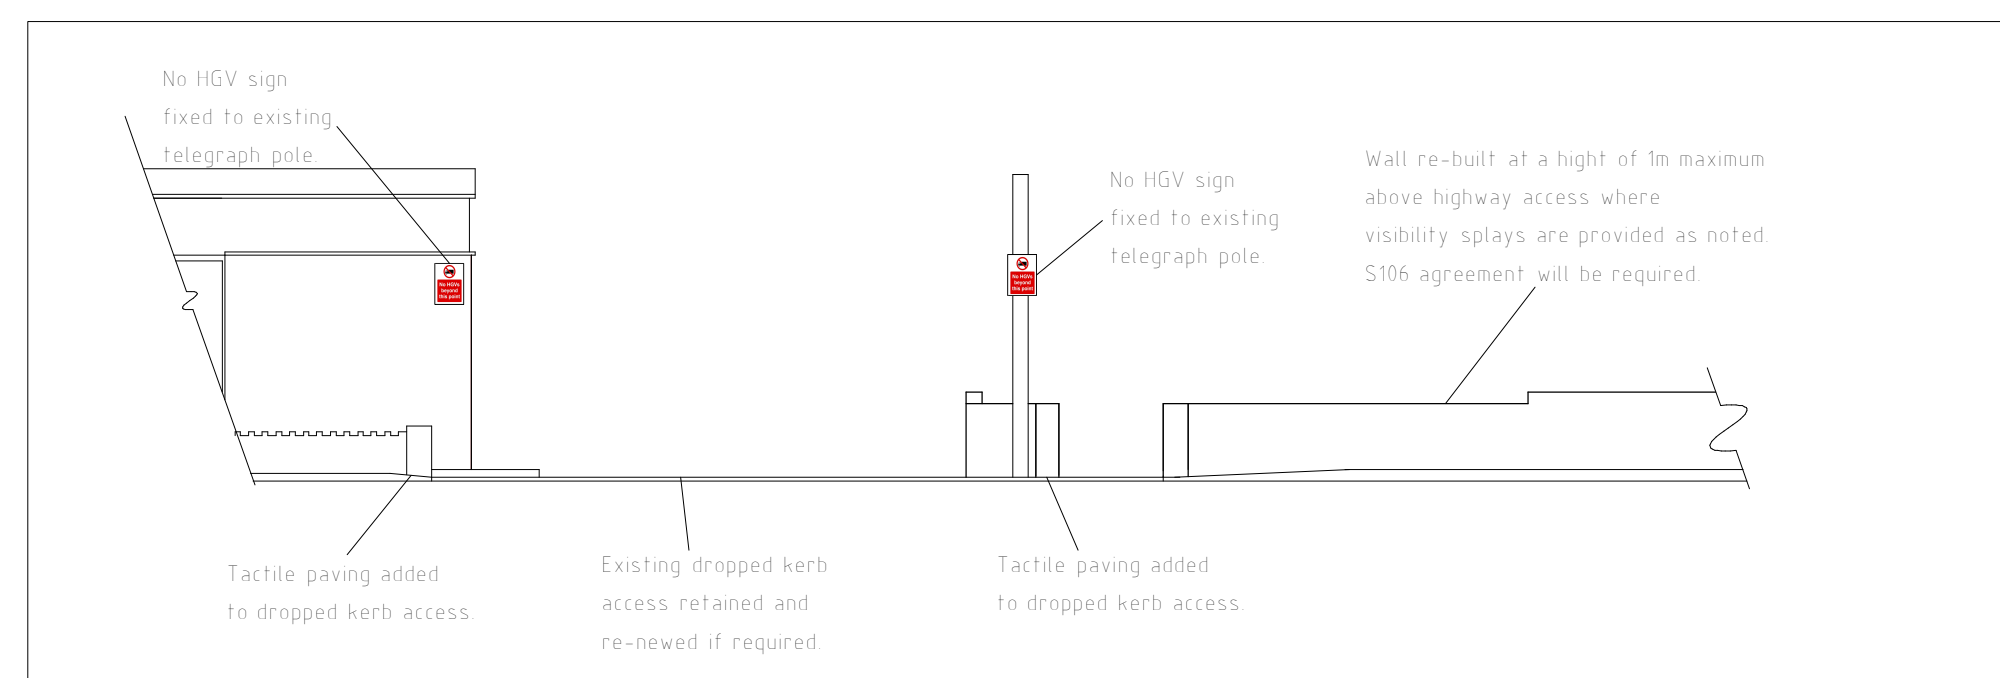




Access Elevation 1:100



Location Plan 1:1250

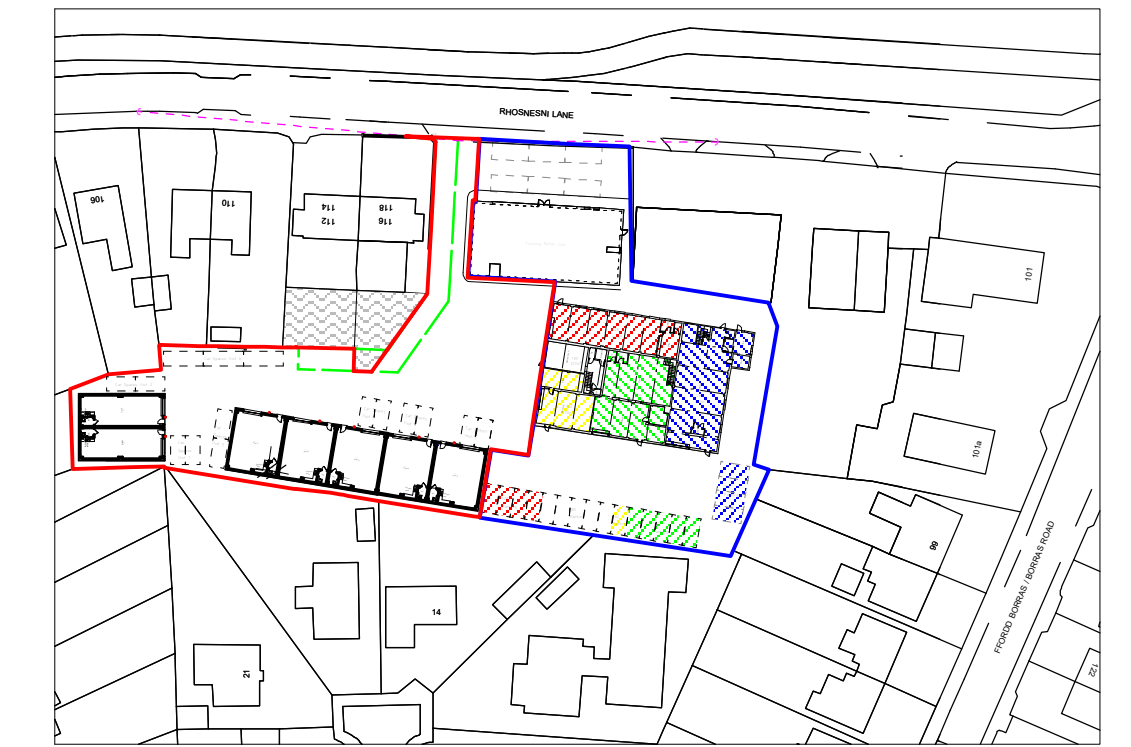

Site Plan 1:250

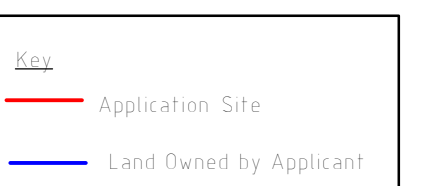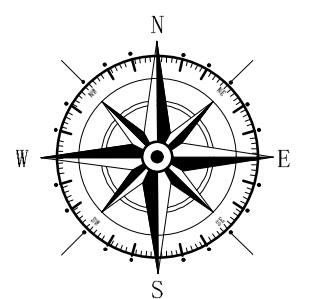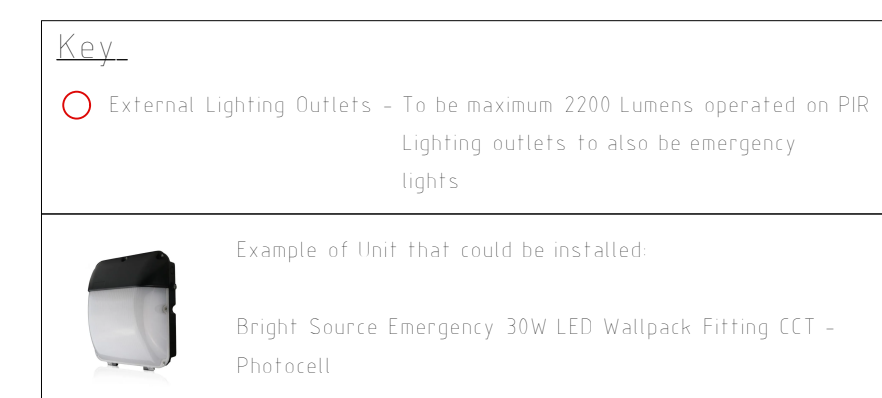

F	04/23	Access Improvements	DJE
D	03/23	Design Amends	DJE
C	09/22	Planning Amends	DJE
B	09/22	Planning Amends	DJE
A	07/22	Additional information supplied	DJE
Rev	Date	Detail	Initial

Project:

Proposed Industrial Units
at Land associated with
120 Rhosnesni Lane,
Wrexham, LL12 7NB

Title:	Scale: (A1)
Planning: Site &	1:250 &
Location Plan	1:1250

Drawn By:	Date:
D.J.Edwards	Feb 2022

Drawing No: C139/006	Sheet: 1 of 1
-------------------------	------------------

