




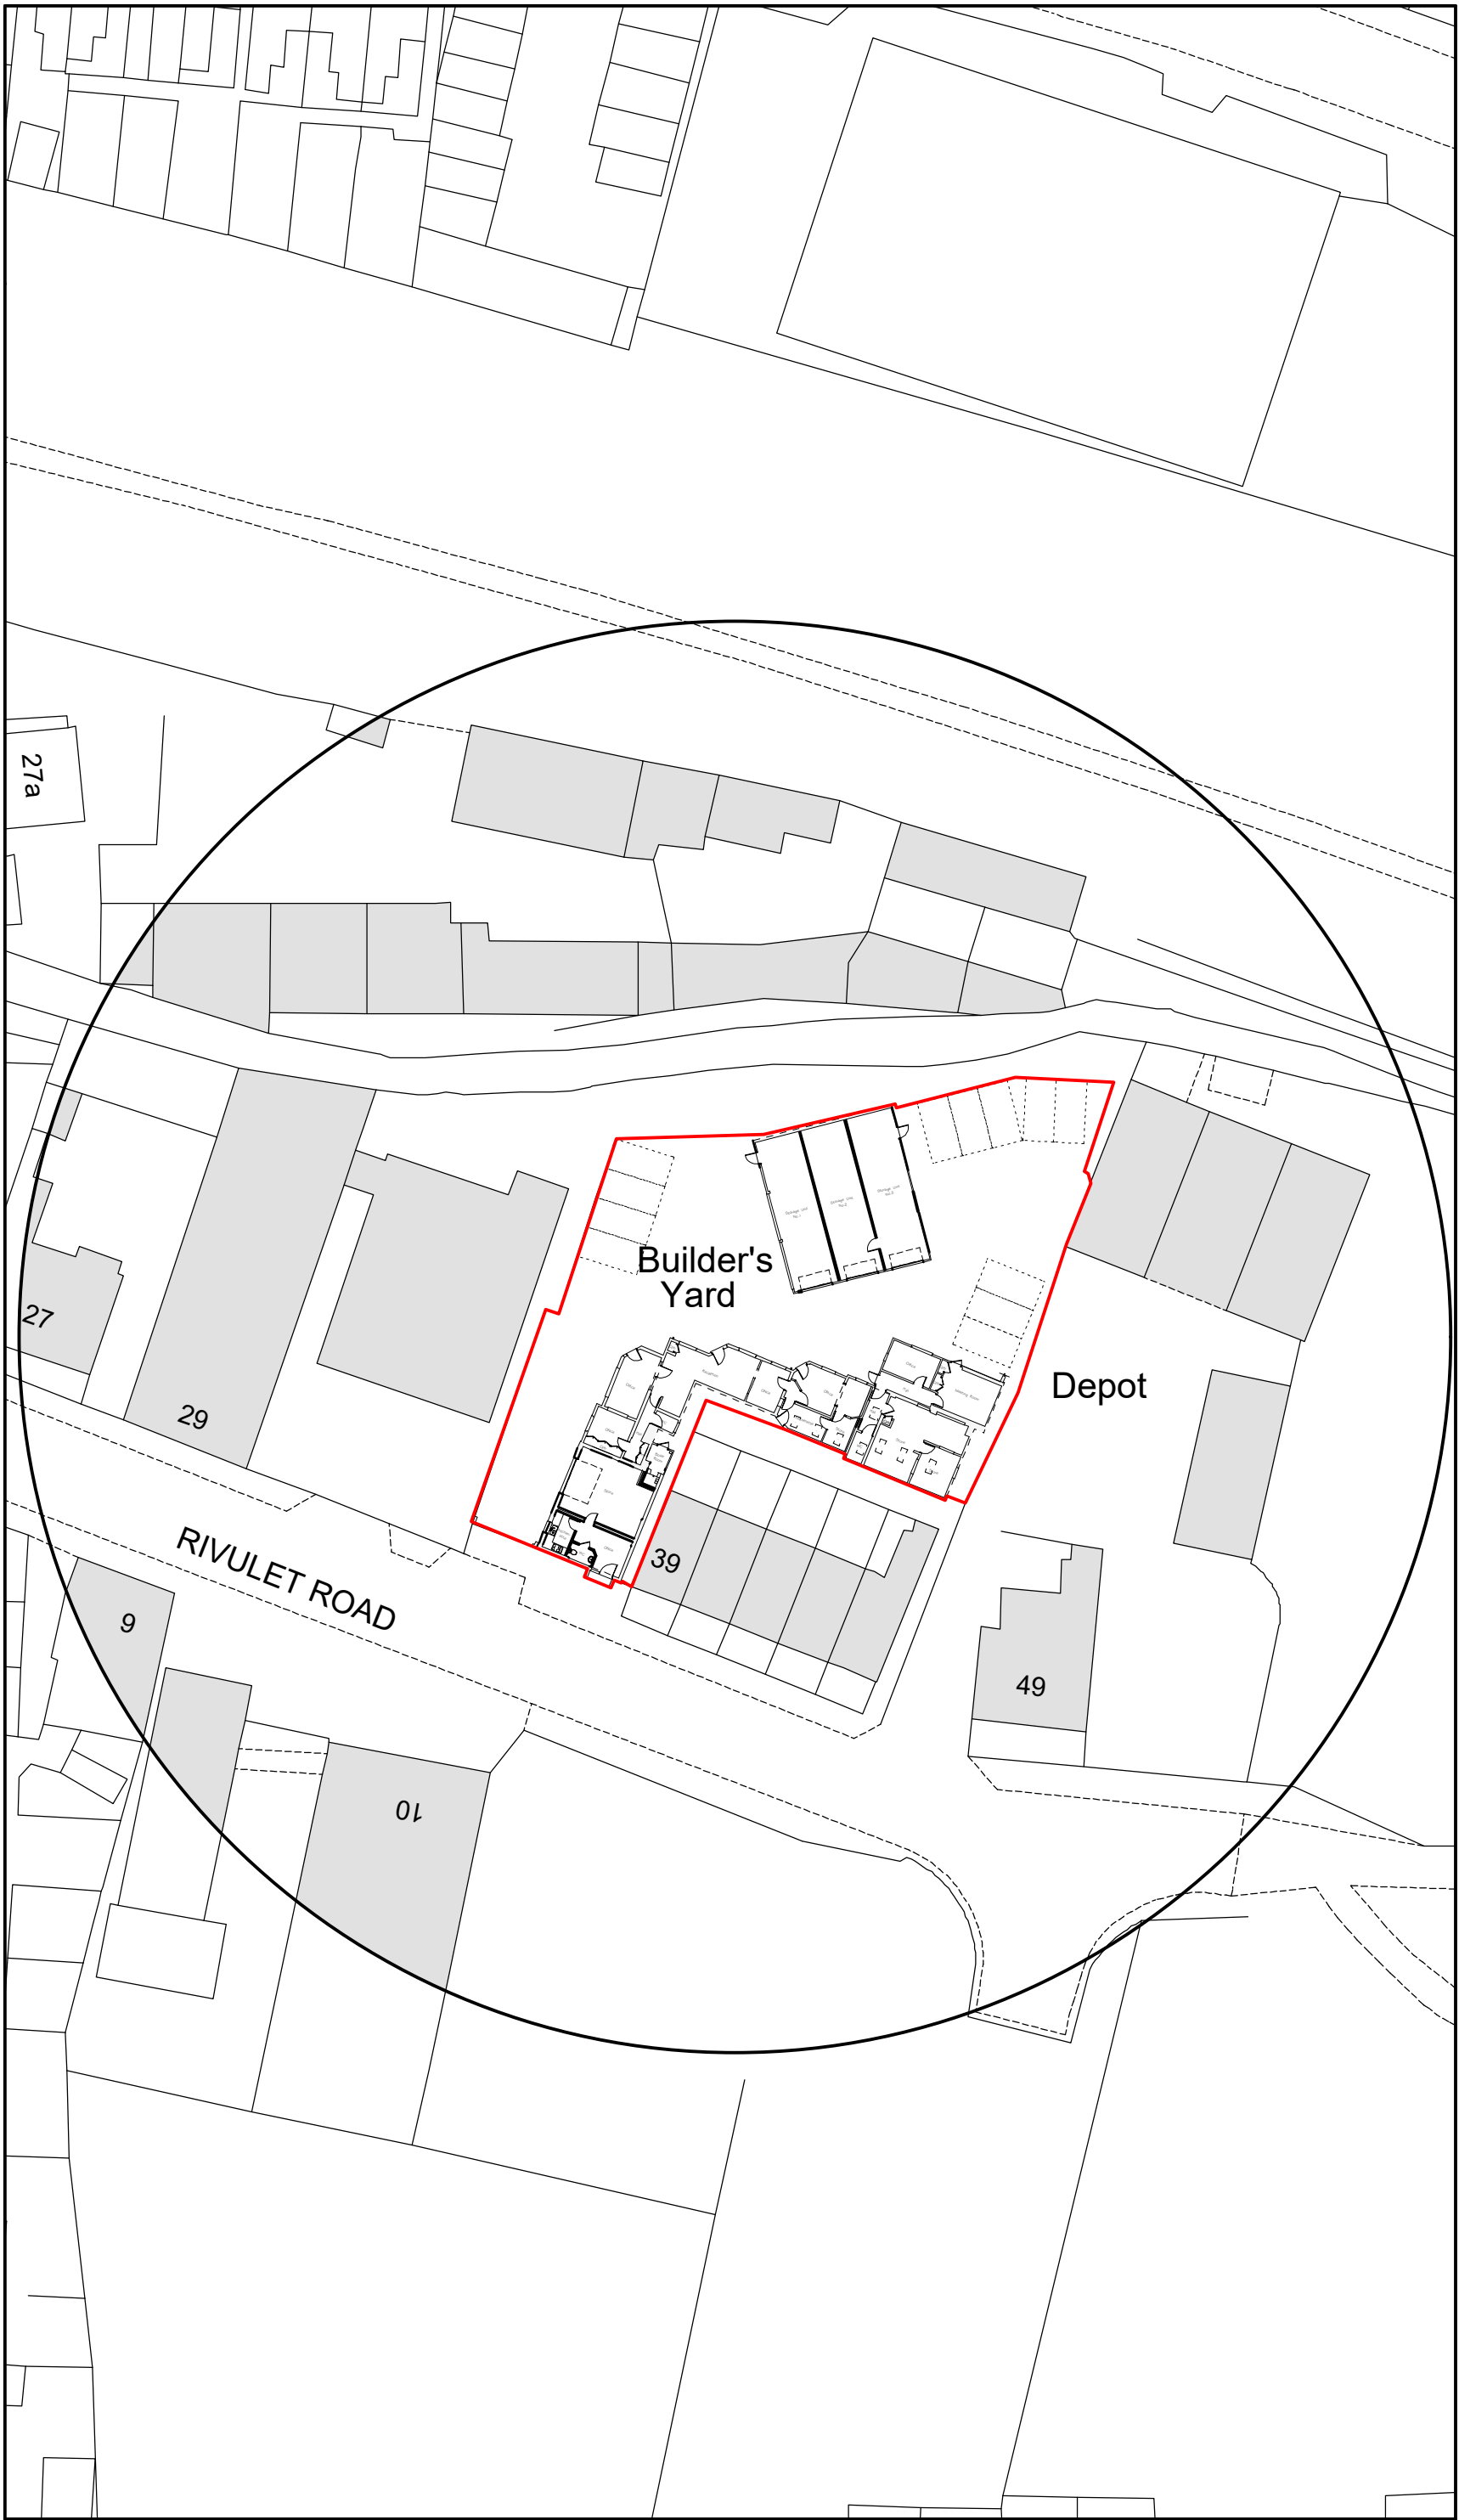

Site Plan 1:500

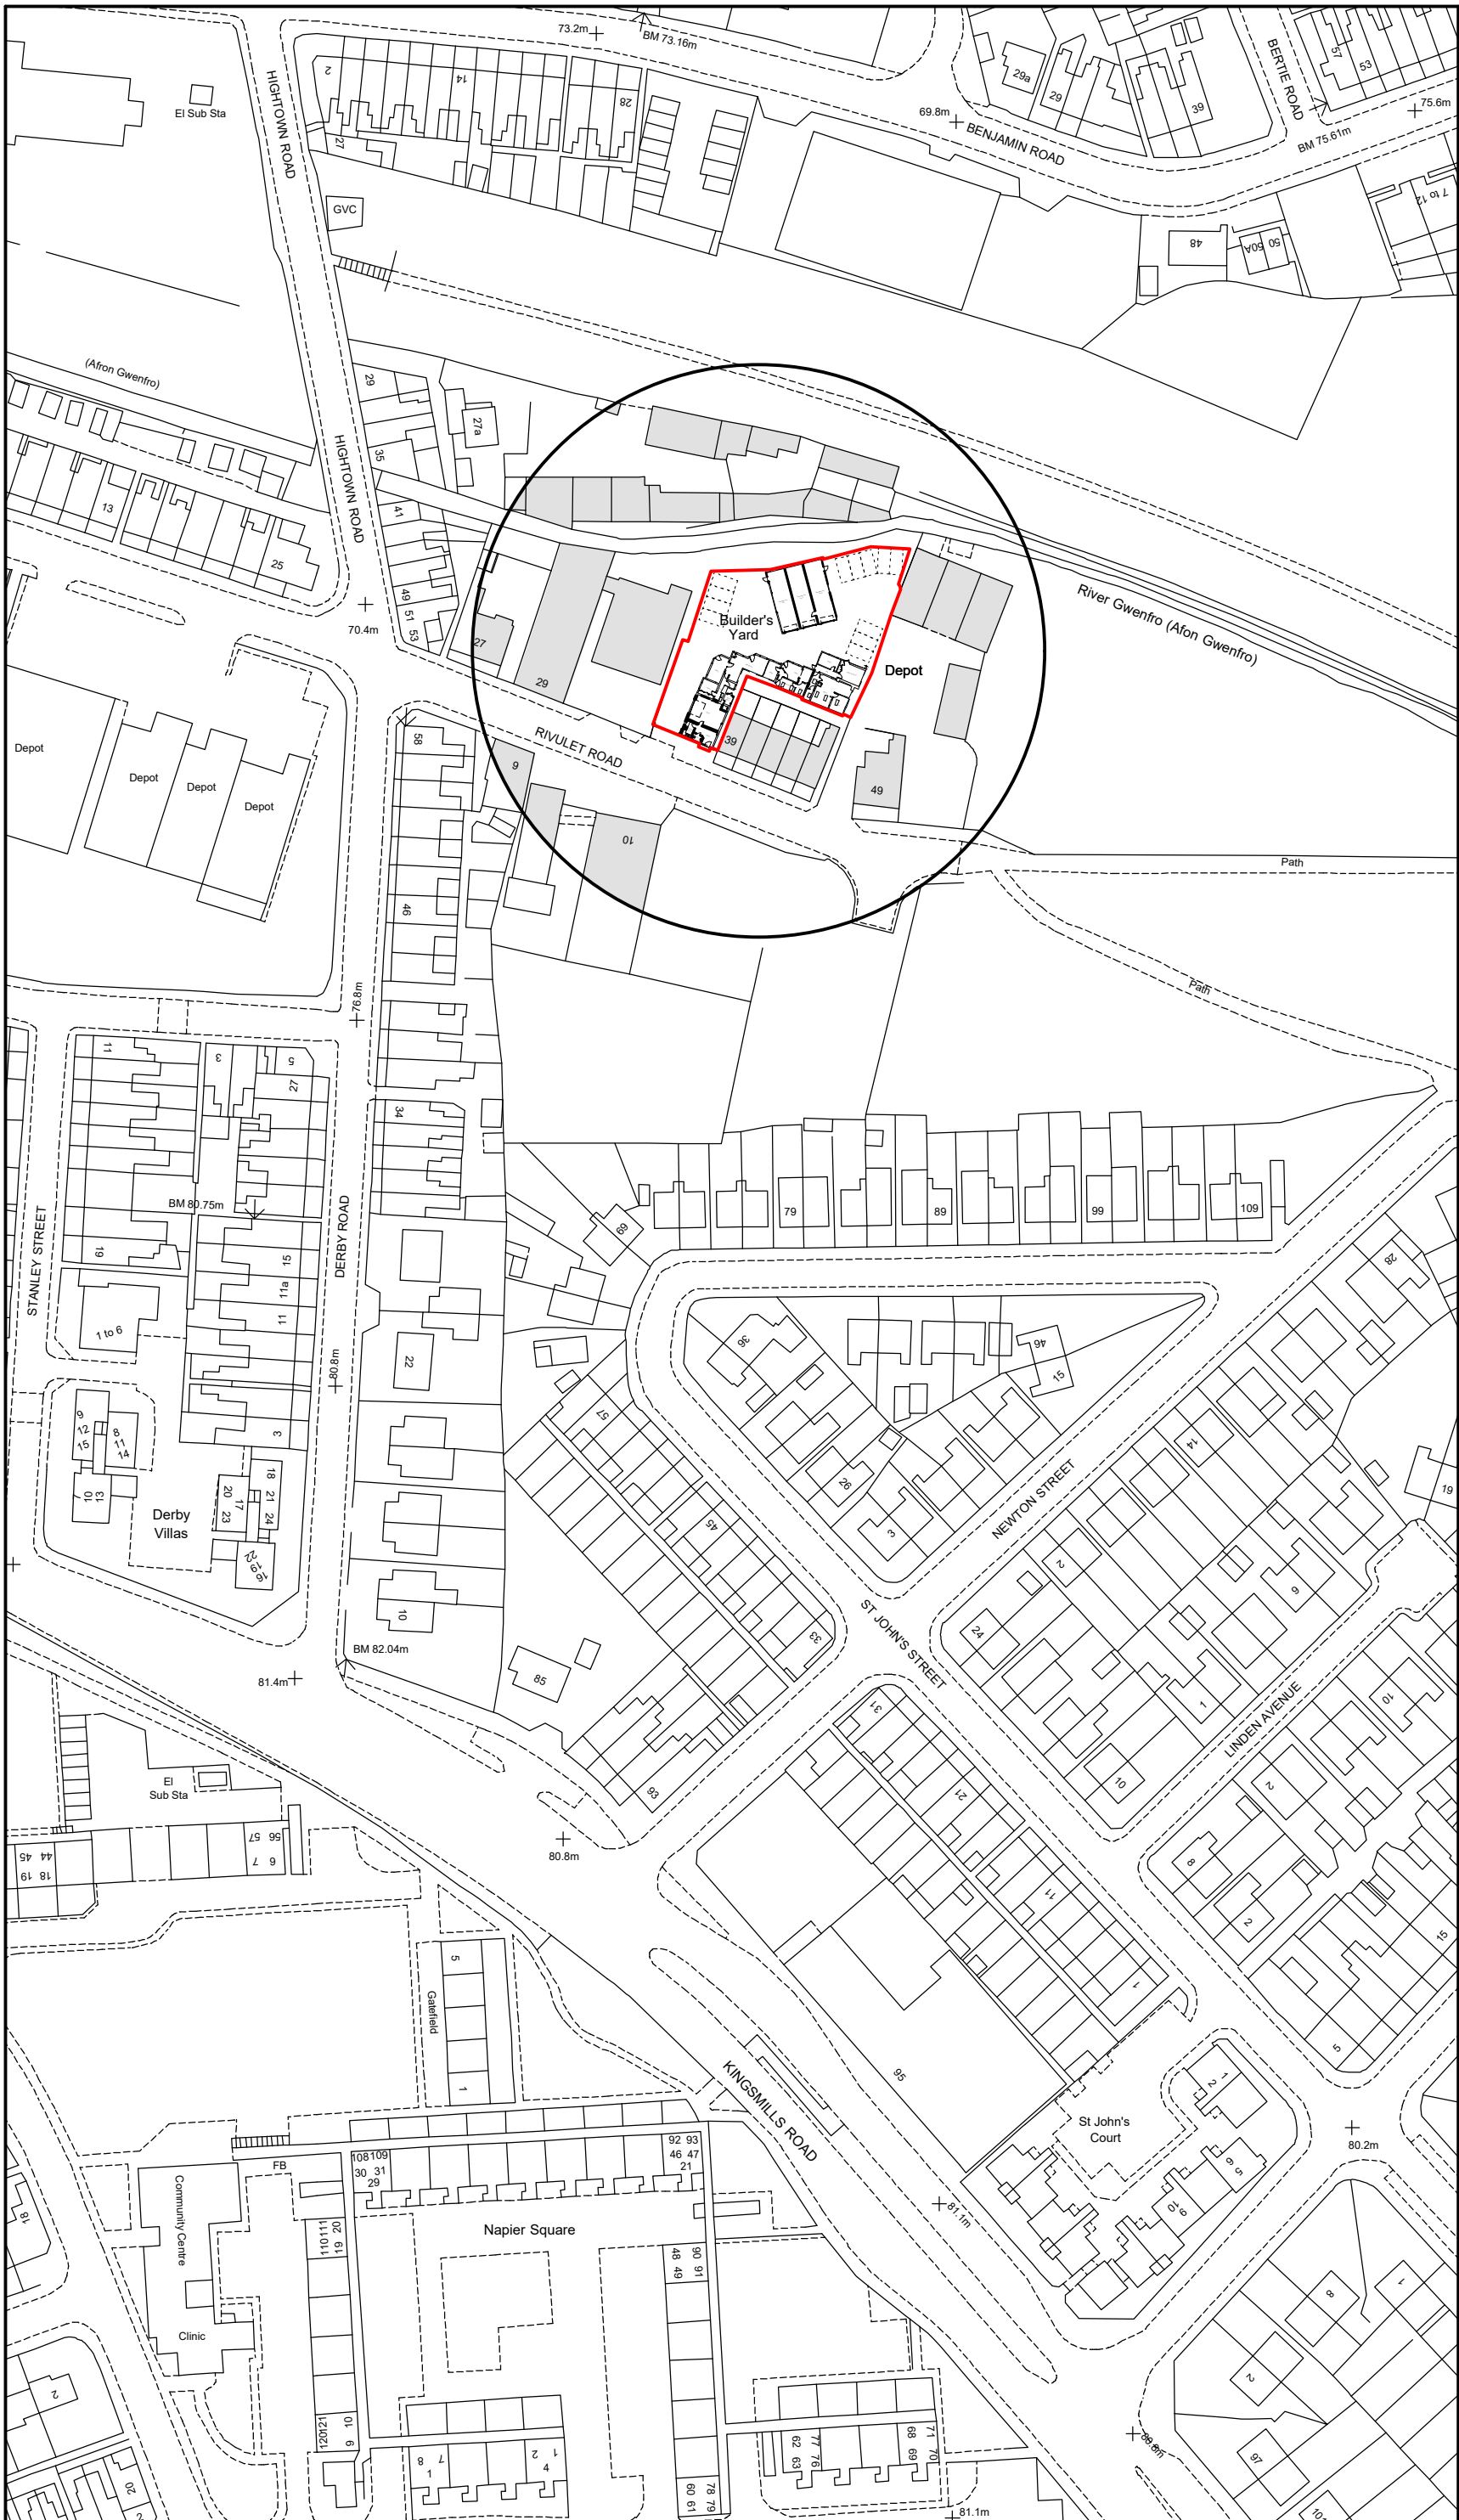

Location Plan 1:1250

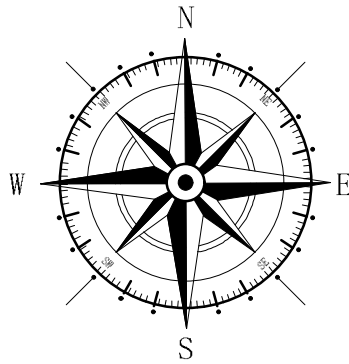

Key	
	Surrounding Buildings
	Application Site

Rev	Date	Detail	Initial
A	02/23	Design Amends	D.J.E

Project:
Proposed Alterations to,
Wrexham Building & Joinery Ltd,
Rivulet Road, Wrexham,
LL13 8DY

Title: Planning:Site & Location Plan	Scale: (A2) 1:500 & 1:1250
--	----------------------------------

Drawn By: E.M.Jackson	Date: Jan 2023
--------------------------	-------------------

Drawing No: NO41/009	Sheet: 1 of 1
-------------------------	------------------

blueprint
architectural services



Office 3K4,
Redwither Business Tower,
Wrexham. LL13 9XT
Tel: 01978 356500
www.blueprintarchitectural.com

© copyright all rights reserved