




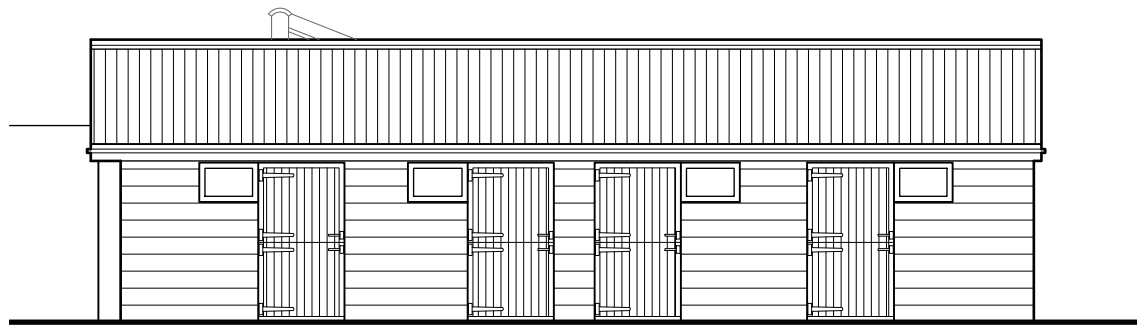


North elevation 1:100

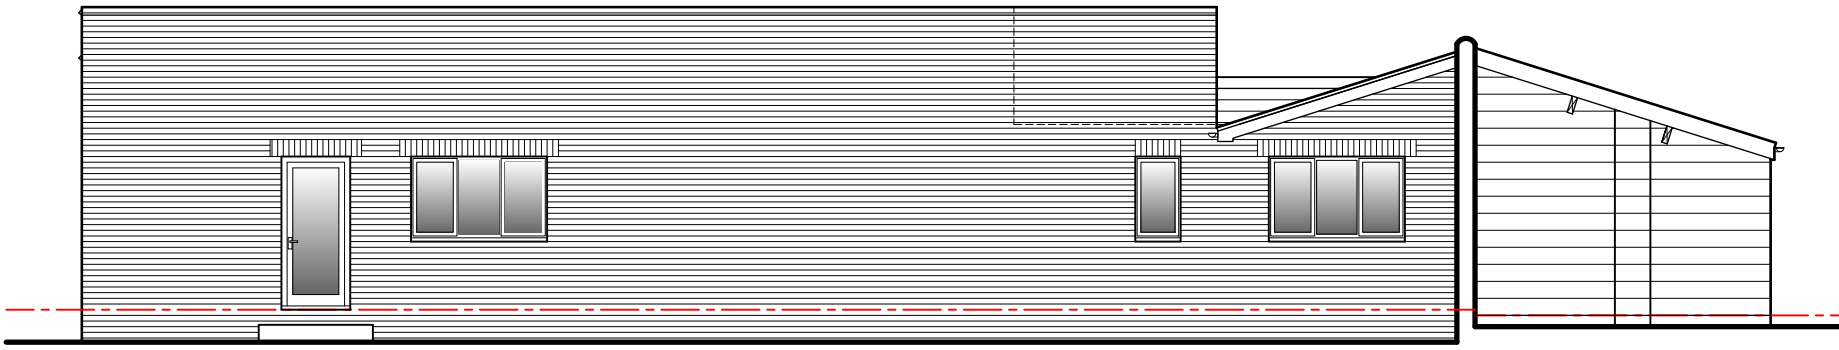


East elevation 1:100

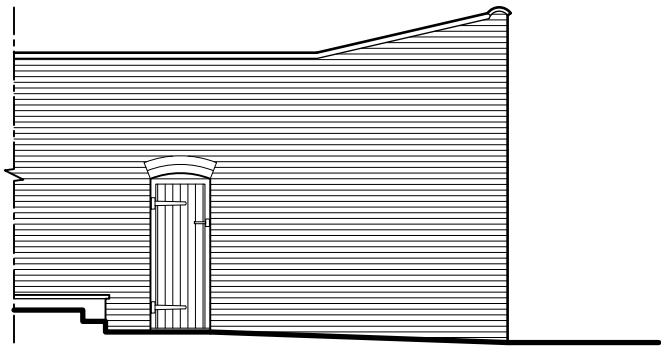

South Entrance elevation 1:100

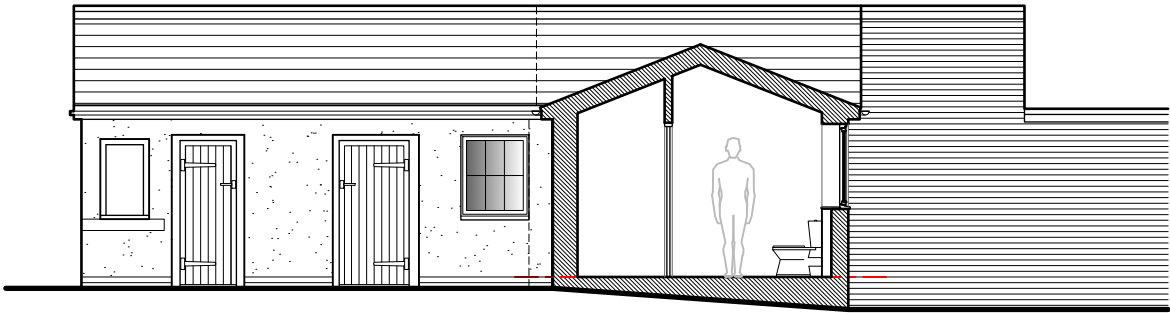

South elevation 1:100

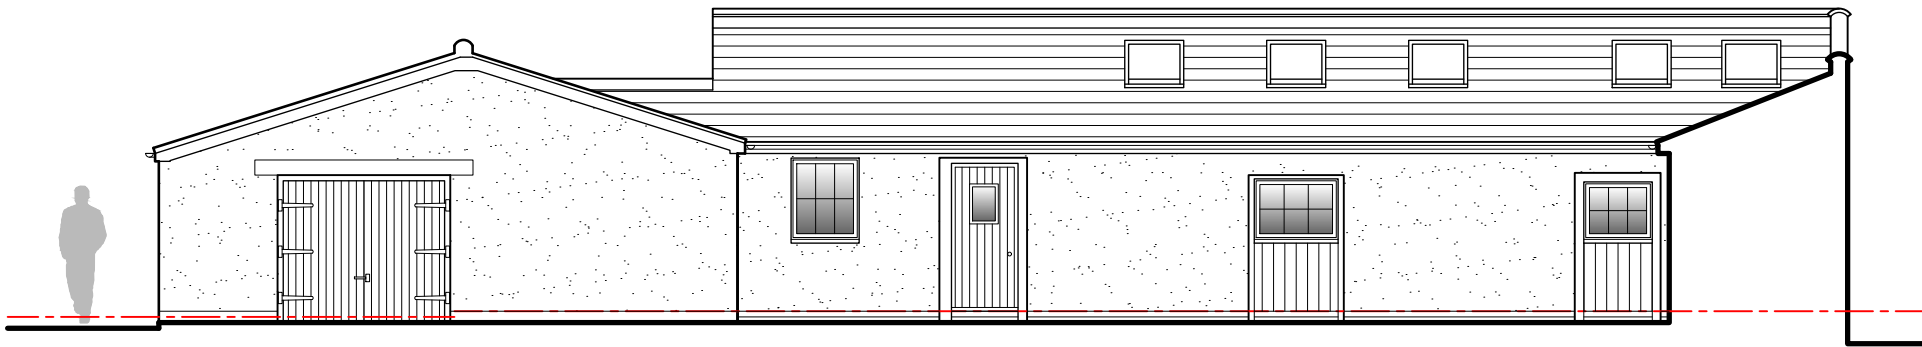

West elevation 1:100

Proposed



HDS Architectural Services, The Foundry,
15 Yorke Street, Wrexham
LL13 8LW
Tel (01978) 345250
www.hdsarchitectural.co.uk

Project; Proposed Annex at Plas Eyton, Eyton, Wrexham, LL13 0YD	
Title; Proposed Elevations	Scale (A3); 1:100
Dwg No; OBPE/PD/04	Date; 25.04.22
Revision; Rev-A Proposal reduced to 1 Bedroom 23.11.22 Rev-B Amend Bedroom Size - 25-11-22	