
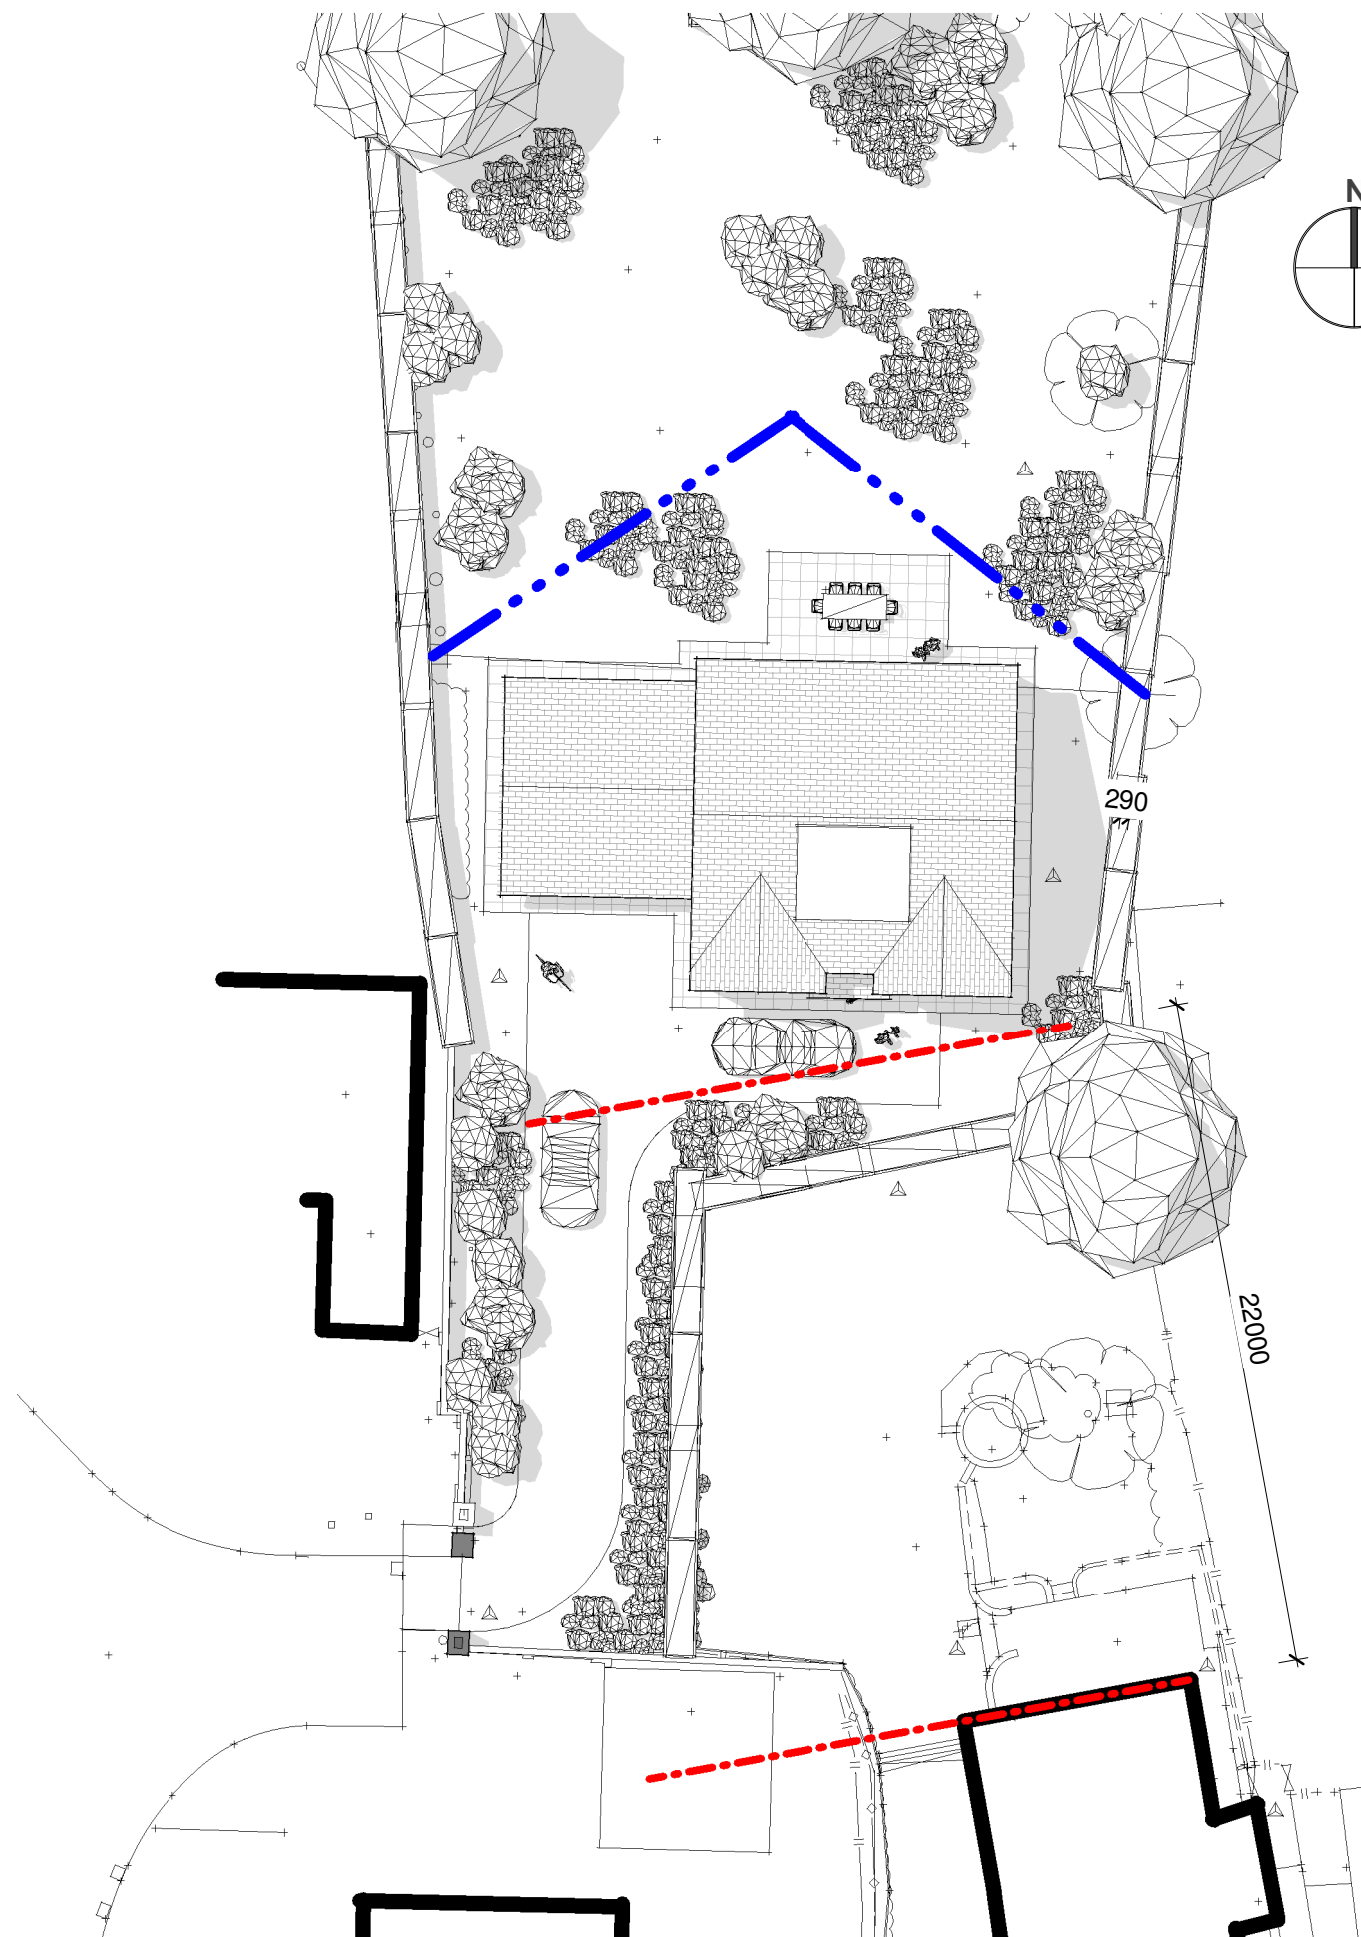


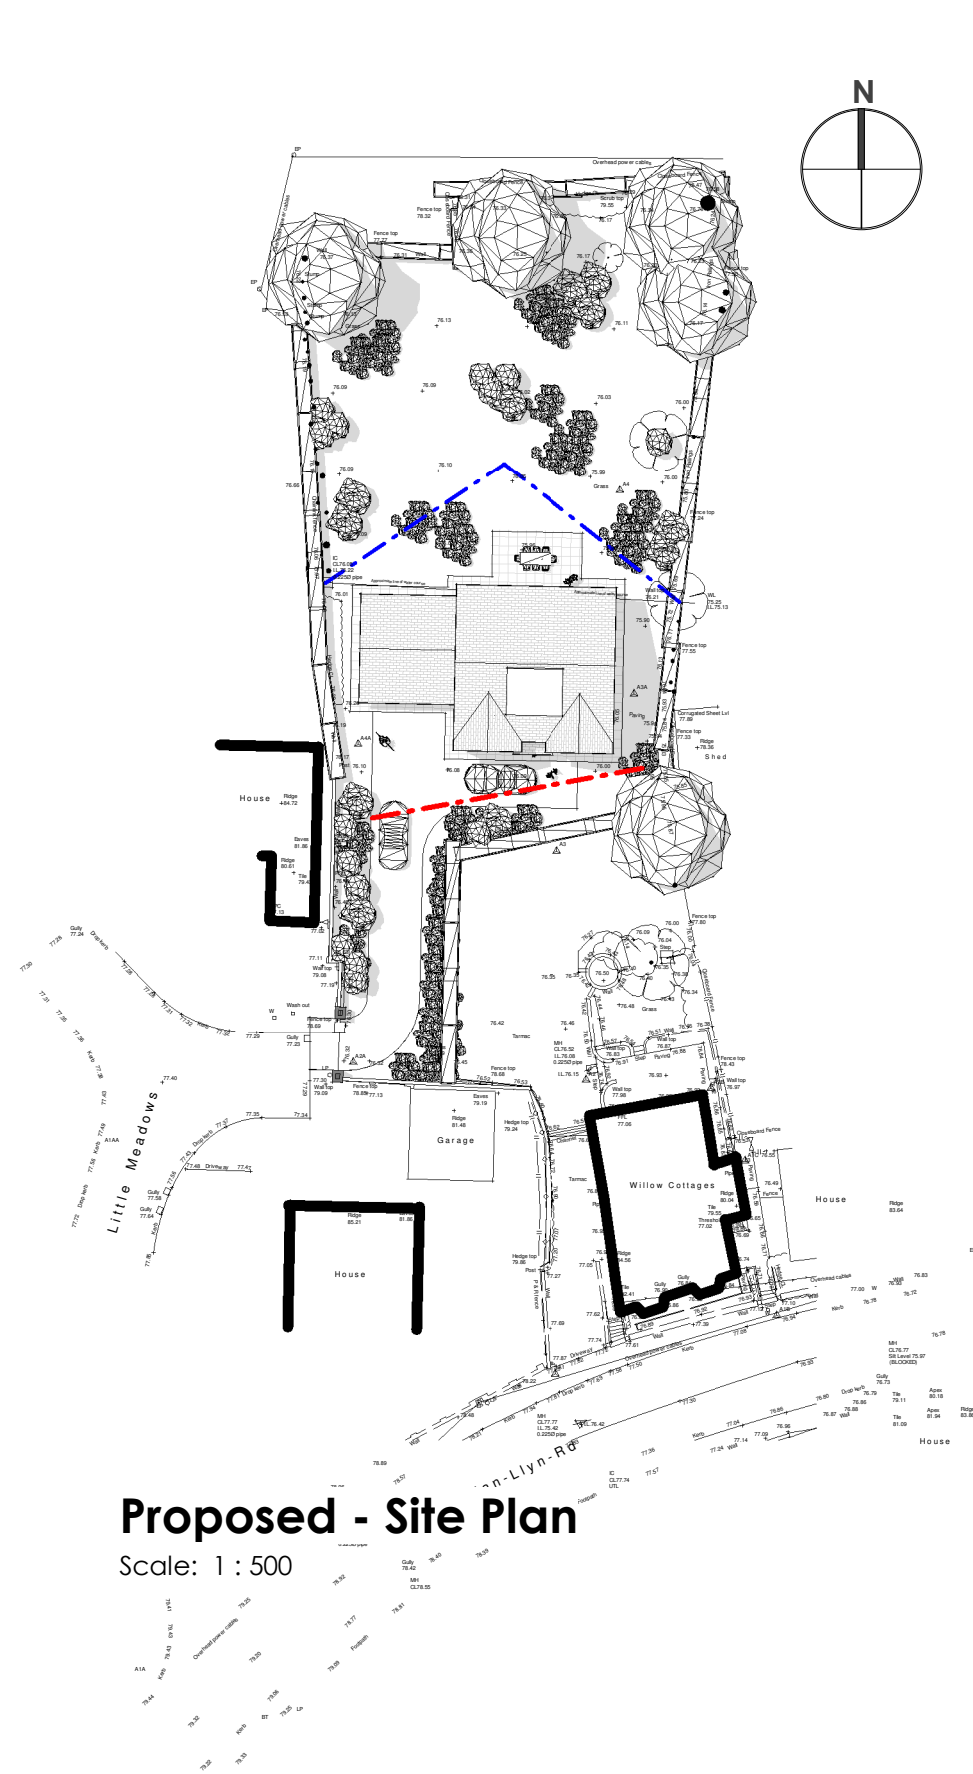

- GENERAL NOTE:**
1. UNDER NO CIRCUMSTANCES SHOULD DIMENSIONS BE SCALED FROM THIS DRAWING 'IF IN DOUBT ASK'.
 2. THE DRAWINGS ARE TO BE READ IN CONJUNCTION WITH ALL OTHER RELEVANT DRAWINGS/SPECIFICATION. ANY DISCREPANCIES, ERRORS OR OMISSIONS TO BE BROUGHT TO THE ATTENTION OF 'D2 Architects'.
 3. ALL DIMENSIONS ARE TO BE CHECKED PRIOR TO COMMENCEMENT.
 4. THIS DRAWING IS THE PROPERTY OF 'D2 Architects' AND MUST NOT BE COPIED OR REPRODUCED EITHER IN WHOLE OR IN PART WITHOUT WRITTEN PERMISSION.

Rev:	Description:	Date:
X	Planning Dwg	13.04.22
A	Client Amend	10.05.22
B	Client Amend	30.05.22
C	Planning Sub.	07.07.22
D	Client Amend	26.07.22
E	Planning Sub.	21.10.22
F	Client Amend	25.10.22

Planning

Scheme Title:
3-4 Willow Cottage

Drawing Reference:
Proposed - Site Plan

Scale @ A3: **As indicated**
 Drawn by: **RAL**
 Checked by: **MOH**

Project Number: **6031** Drawing Number: **PL04** Revision: **F**



Soughton House
 2 Nicholas Street Mews
 Chester
 Cheshire
 CH1 2NS

T: 01244 820 984 / 01824 562012
 E: admin@d2architects.co.uk
 W: www.d2architects.co.uk