



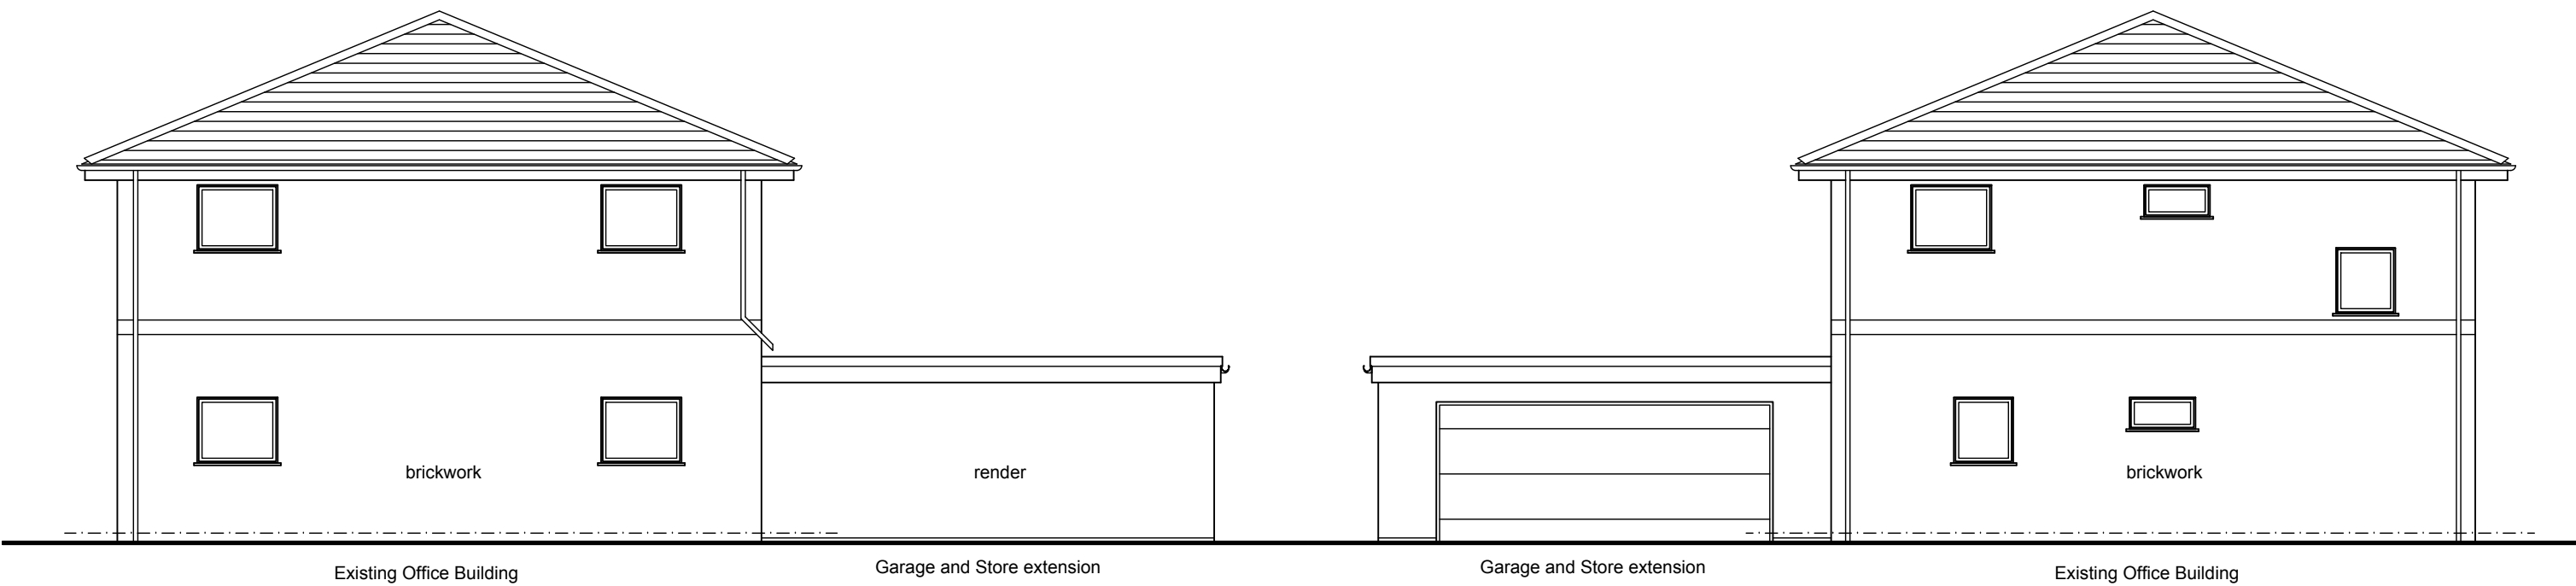


1. Side Elevation

2. Side Elevation

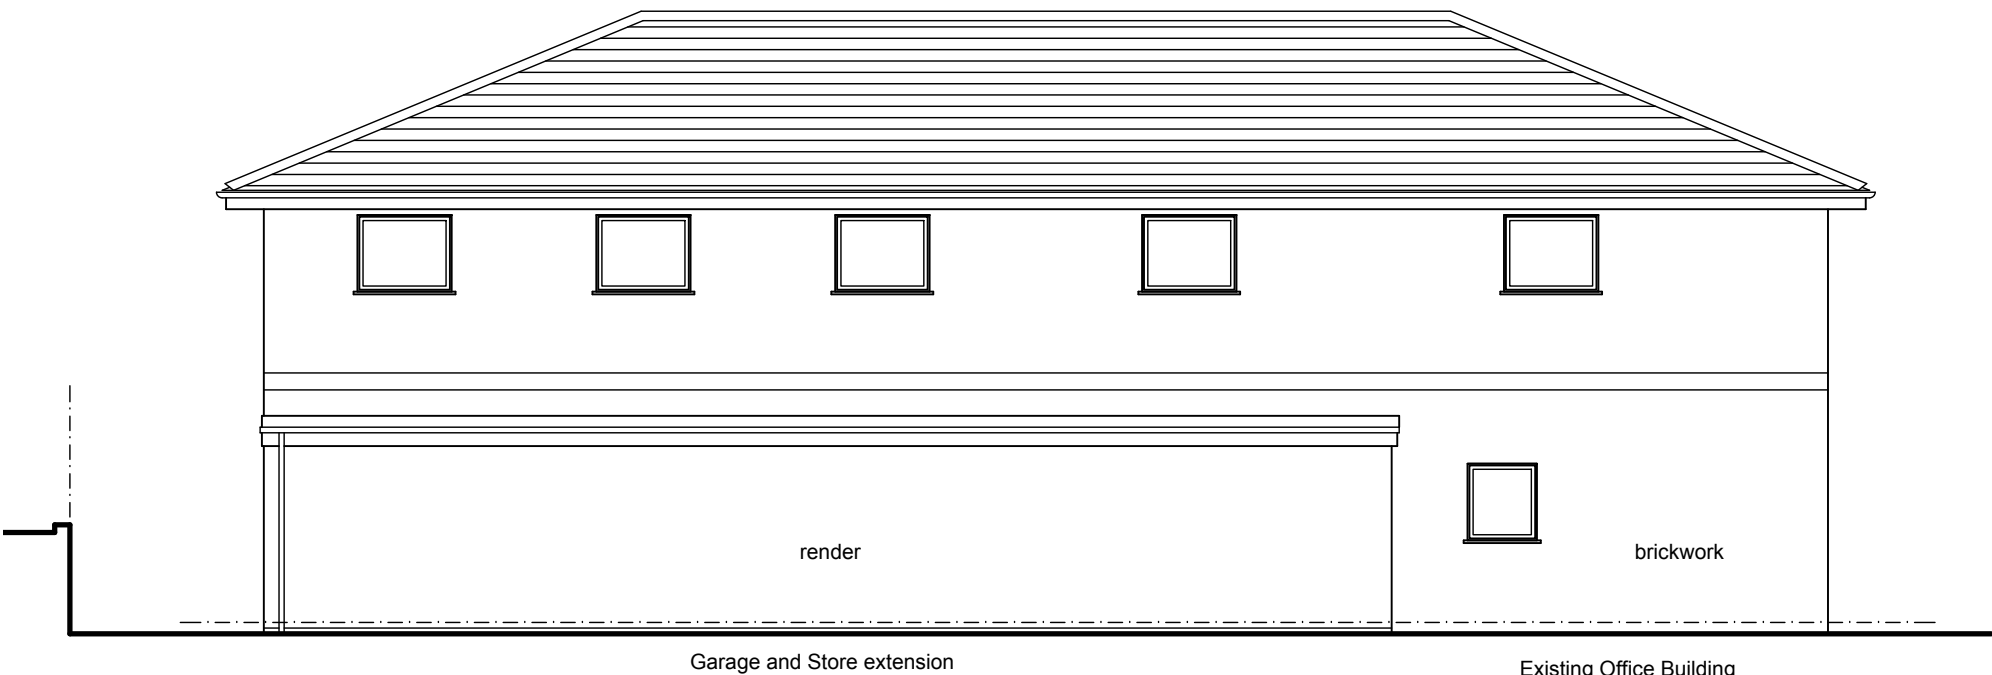

3. Rear Elevation

 

0	TS	16.05.2023	First issue.
Rev.	By	Date	Description

Client 24/7 Recruitment		Drawing Title Existing Elevations		 ARCHITECTURE WORKS RESIDENTIAL COMMERCIAL INDUSTRIAL The Coach House Warrington Road Mickle Trafford Chester CH2 4EA Tel: 01244 300199 Mobile: 07974 674674 Email: toby@architecture.works	
Project Oakwood House Blackwood Business Park Wrexham LL13 9UG		Drawn By TS		Date May 2023	
		Job No. P447		Status Planning	
		Dwg No. L02 Rev. 0		Scale@ A3 1:100	