




NOTES:
ALL DIMENSIONS TO BE CHECKED AND CONFIRMED ON SITE PRIOR TO ANY
WORKS OF FABRICATION.
DO NOT SCALE OFF THIS DRAWING.
ANY ERRORS, OMISSIONS OR DISCREPANCIES ARE TO BE BROUGHT TO THE
ATTENTION OF MUNRO ASSOCIATES IMMEDIATELY.

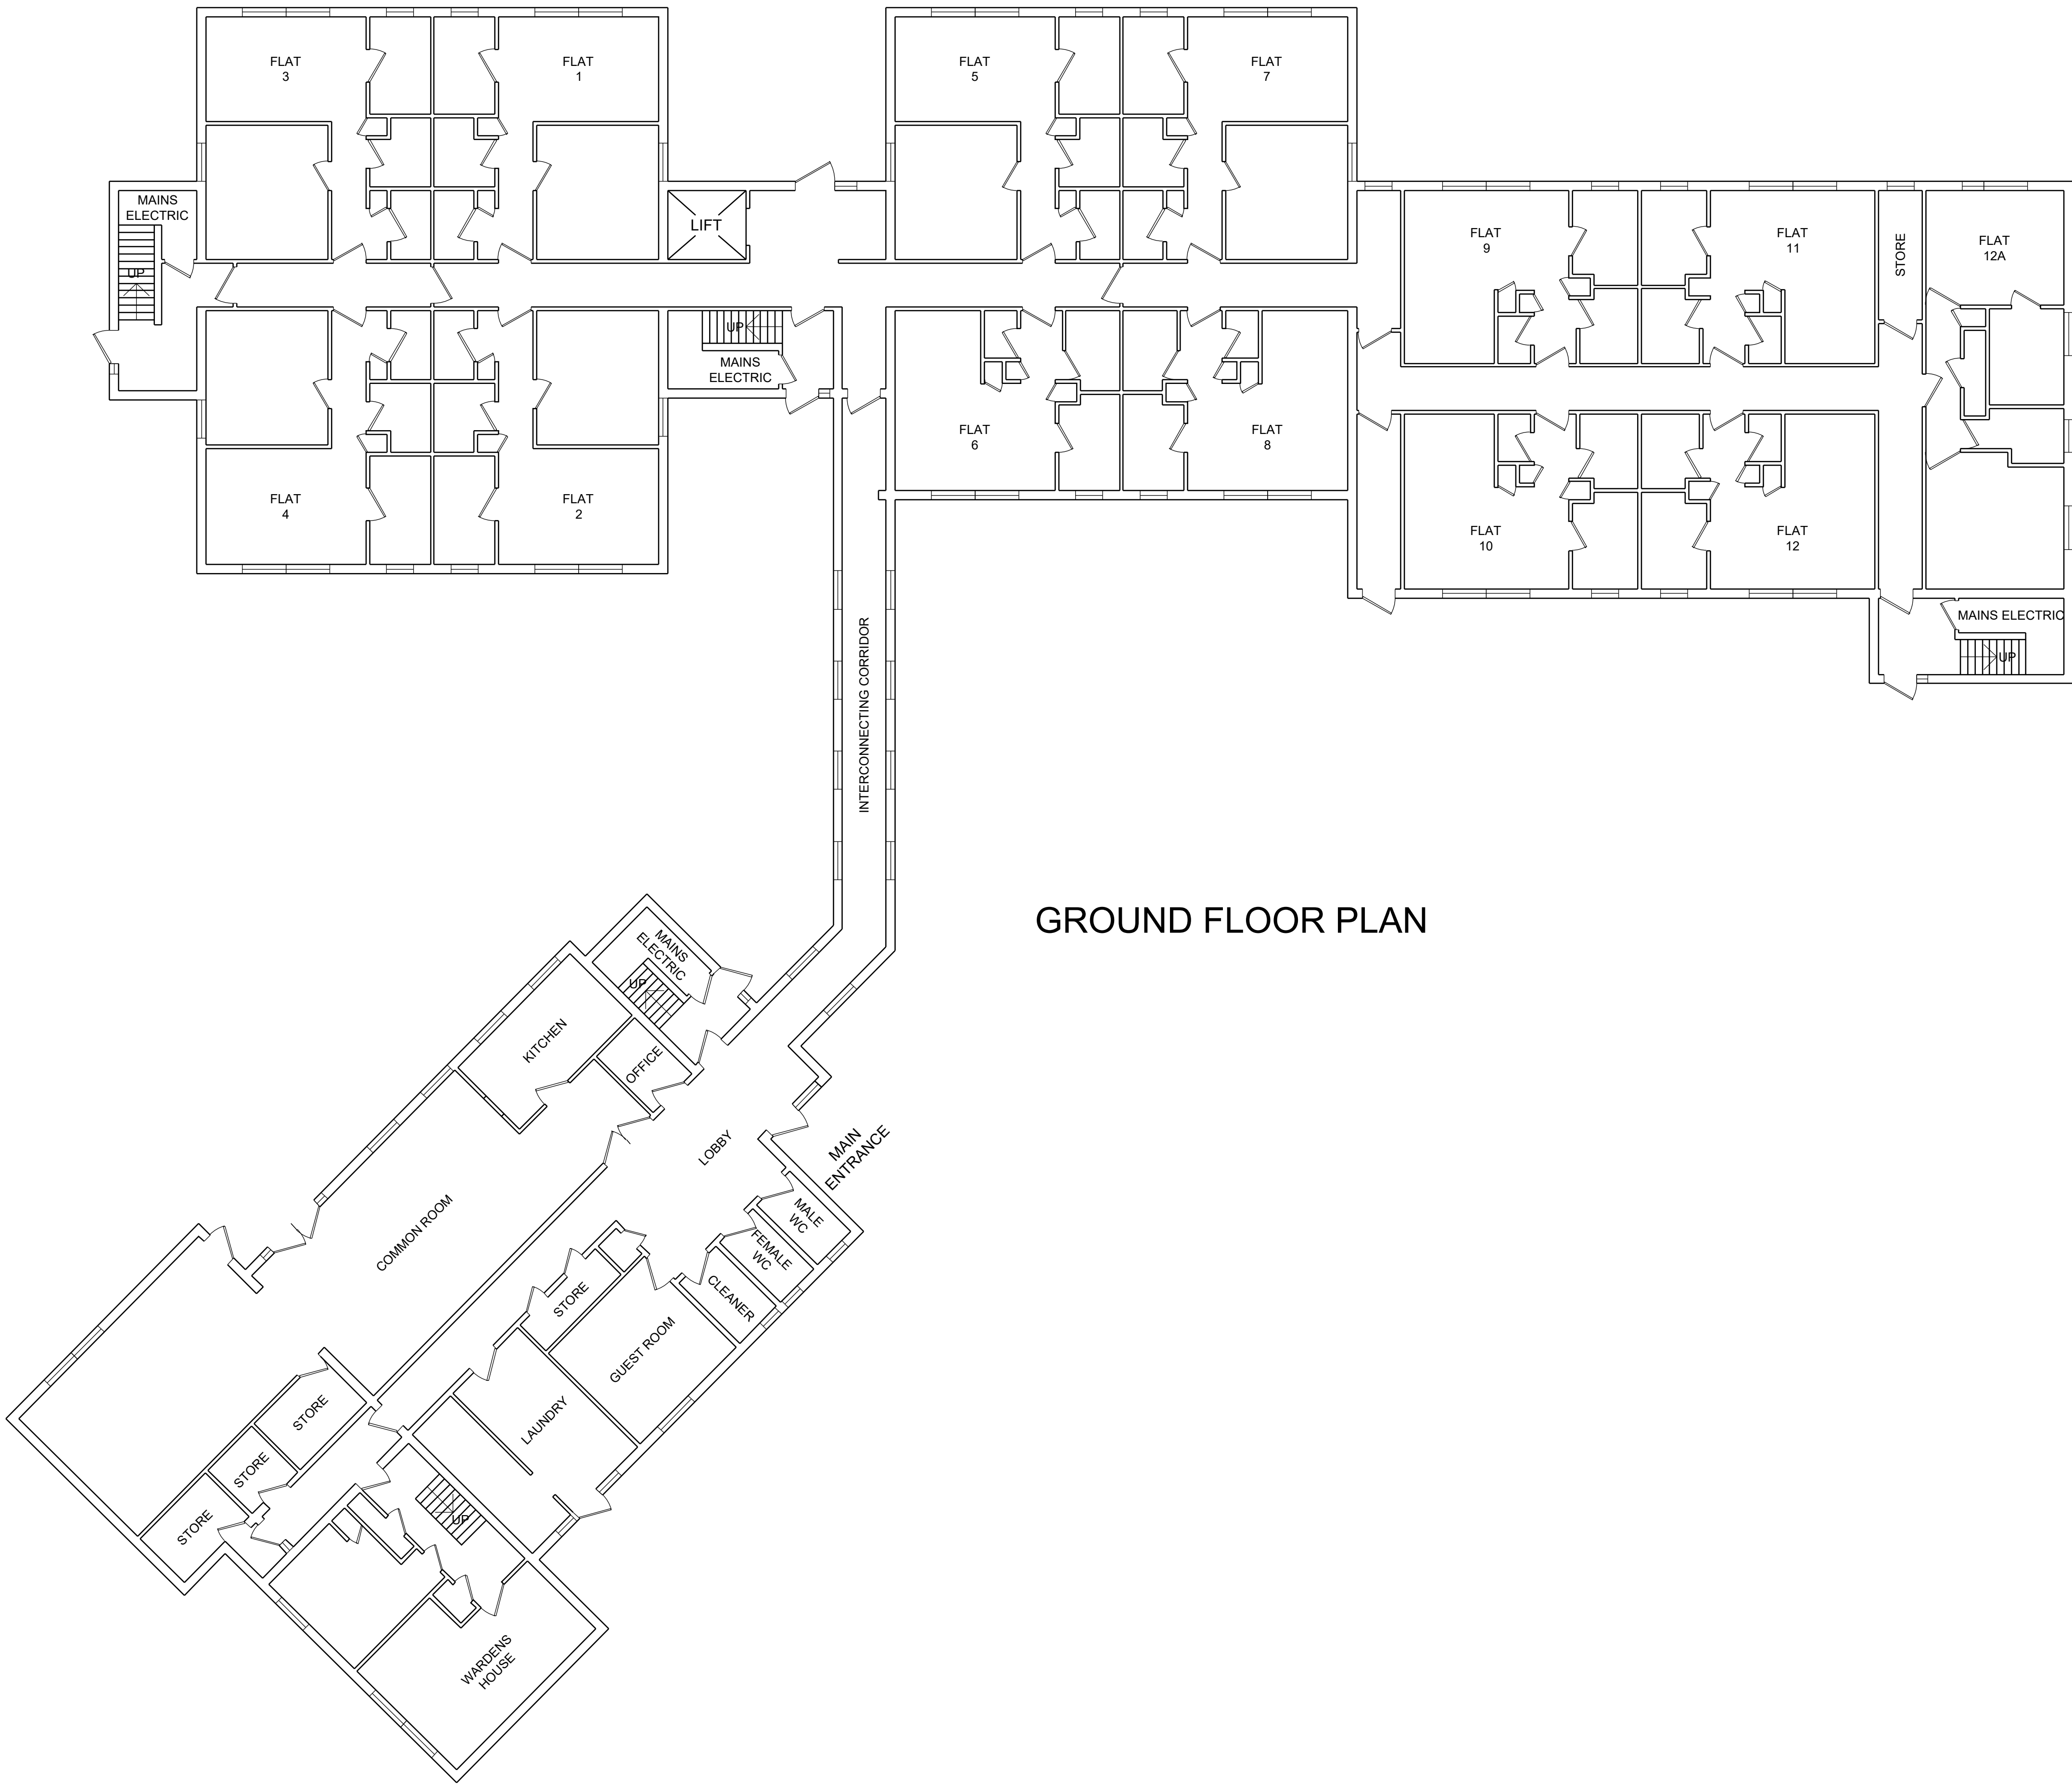

GROUND FLOOR PLAN

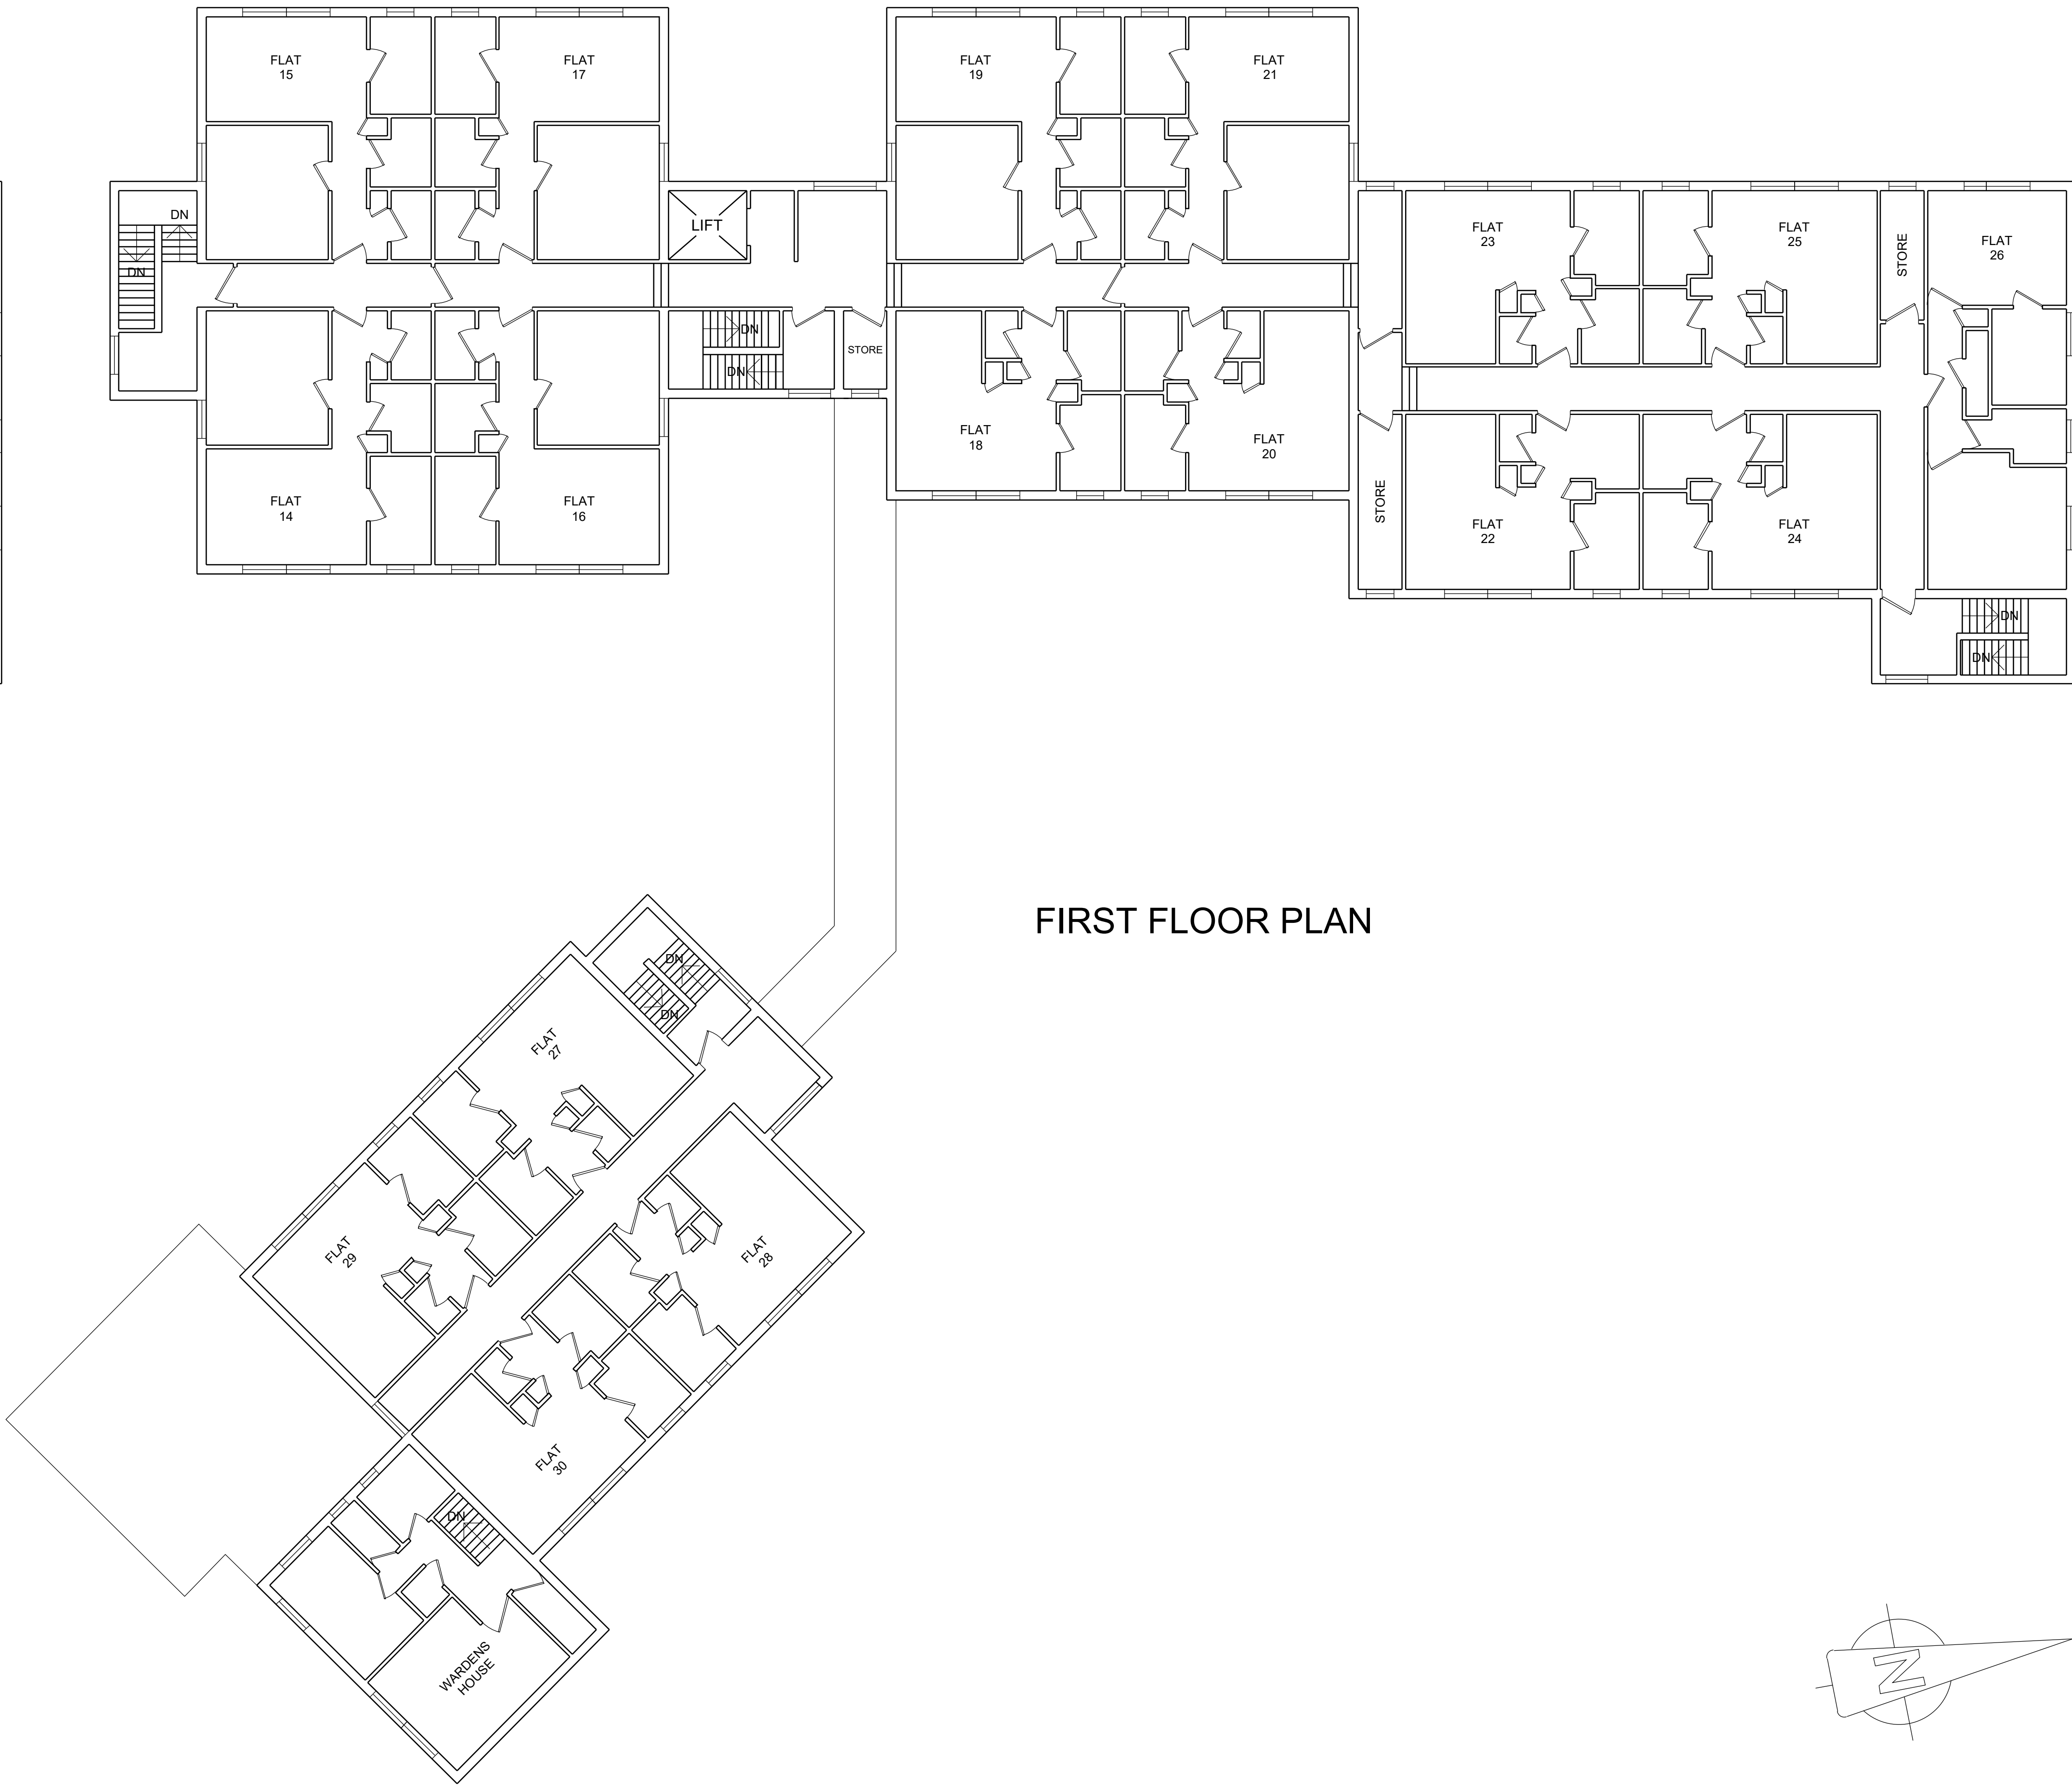

FIRST FLOOR PLAN

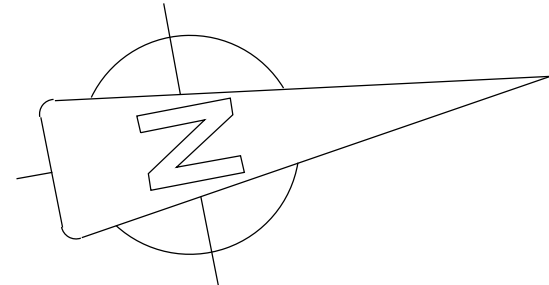

A	17.08.22	Minor amendment	PO
REV	DATE	DESCRIPTION	BY

FOR INFORMATION



CHARTER HOUSE, DEATONS PASSAGE
SHROPSHIRE, SHREWSBURY, SY1 1JF
TEL: 01743 344444
E: design@munro-associates.com

Client
S.J. ROBERTS CONSTRUCTION LTD
Project
SWEETLAKE MEADOW,
LONGDEN ROAD,
SHREWSBURY,
SHROPSHIRE

Scale
1:100 @ A0
1:200 @ A2
Date
January 2022
Drawn
PCO

EXISTING BUILDING
FLOOR PLANS

Project No.
20.211
Drawing No.
P20
Revision
A

© THE CONTENTS OF THIS DRAWING ARE THE COPYRIGHT OF MUNRO ASSOCIATES. IT MUST NOT BE REPRODUCED NOR AMENDED BY A THIRD PARTY WITHOUT OUR WRITTEN PERMISSION.

Munro Associates (Architectural Services) Limited
Registered Office: Charter House, Deatons Passage,
Shropton, Shropshire, Shropshire, SY1 1JF
Registered in England and Wales
Registration No. 58117920
Vat No. 650 8629 15