



Site boundary

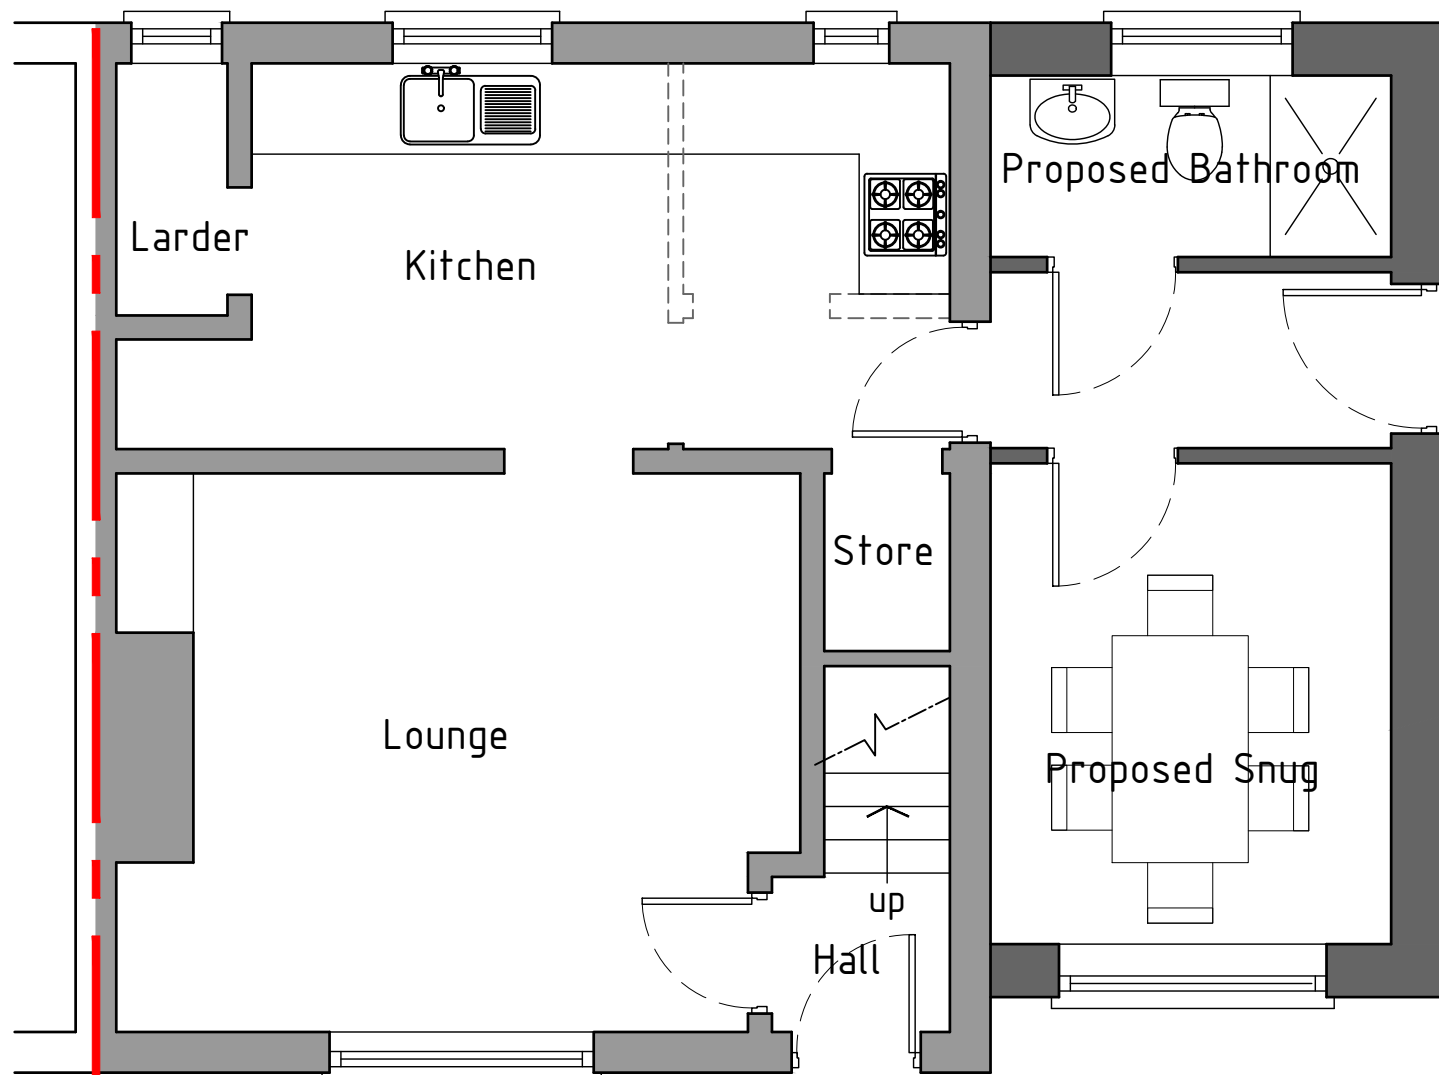

Ground Floor

Ground floor plan 1:50

Site boundary

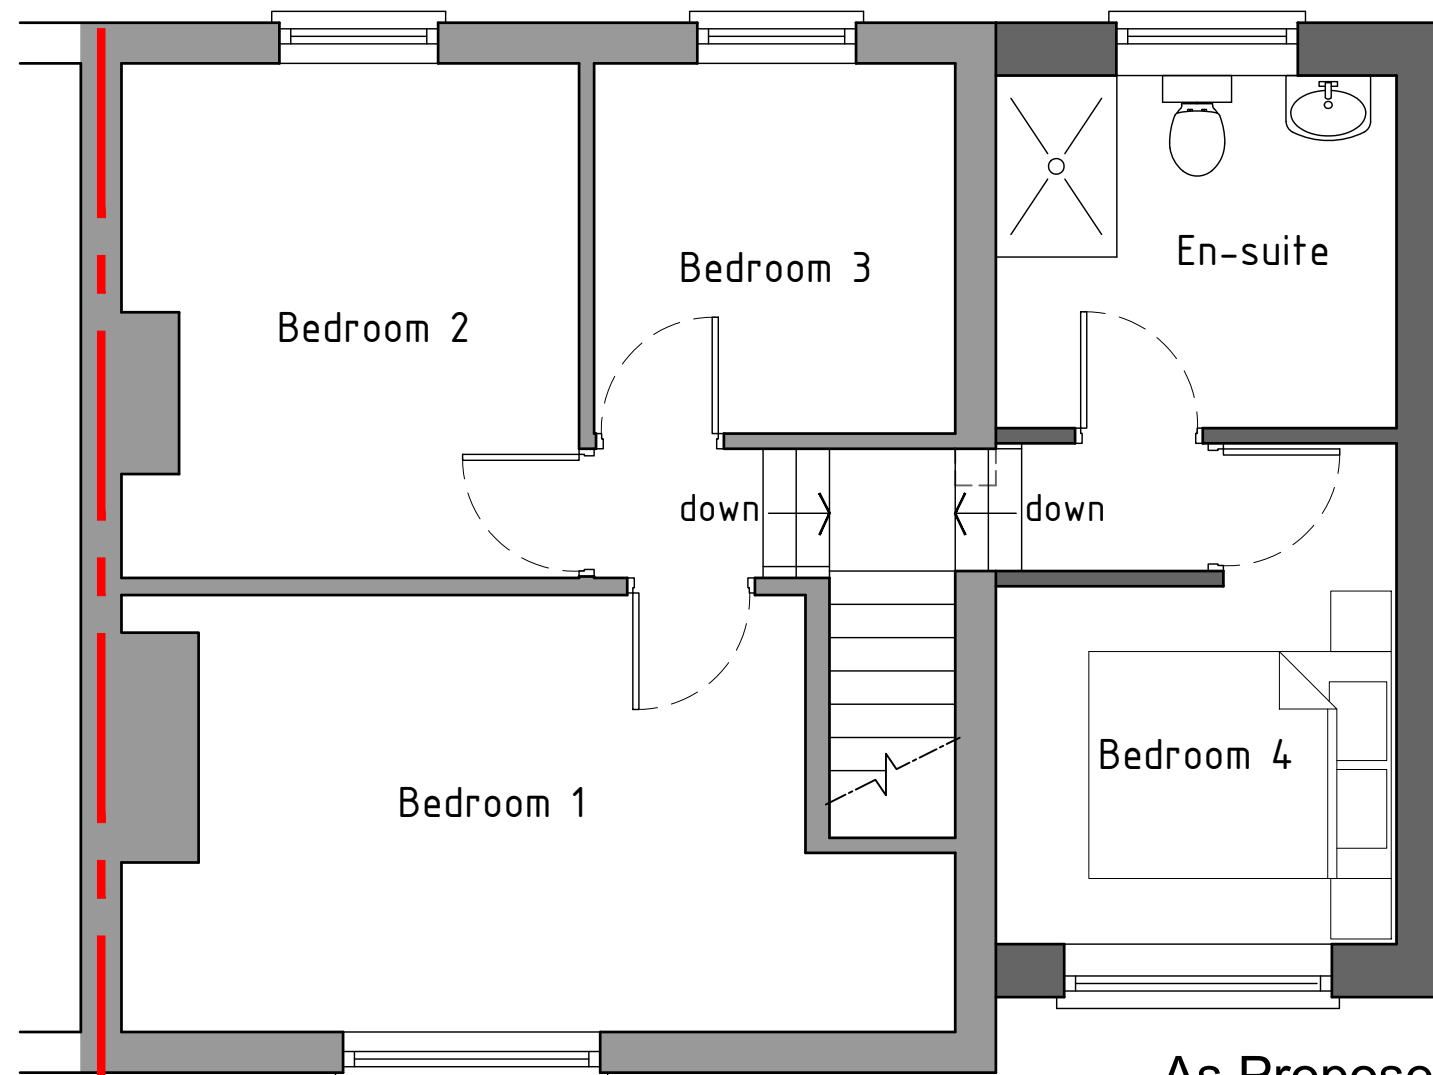

First Floor

As Proposed

HDS ARCHITECTURAL SERVICES
HDS Architectural Services, The Foundry,
15 Yorke Street, Wrexham
LL13 8LW
Tel (01978) 345250
www.hdsarchitectural.co.uk

Project; 2 North Avenue, Ruabon, Wrexham, LL14 6BE	
Title; As Proposed Floor Plans	Scale (A3); 1:50
Dwg No; NA/PD/03	Date; 15.11.22
Revision;	