



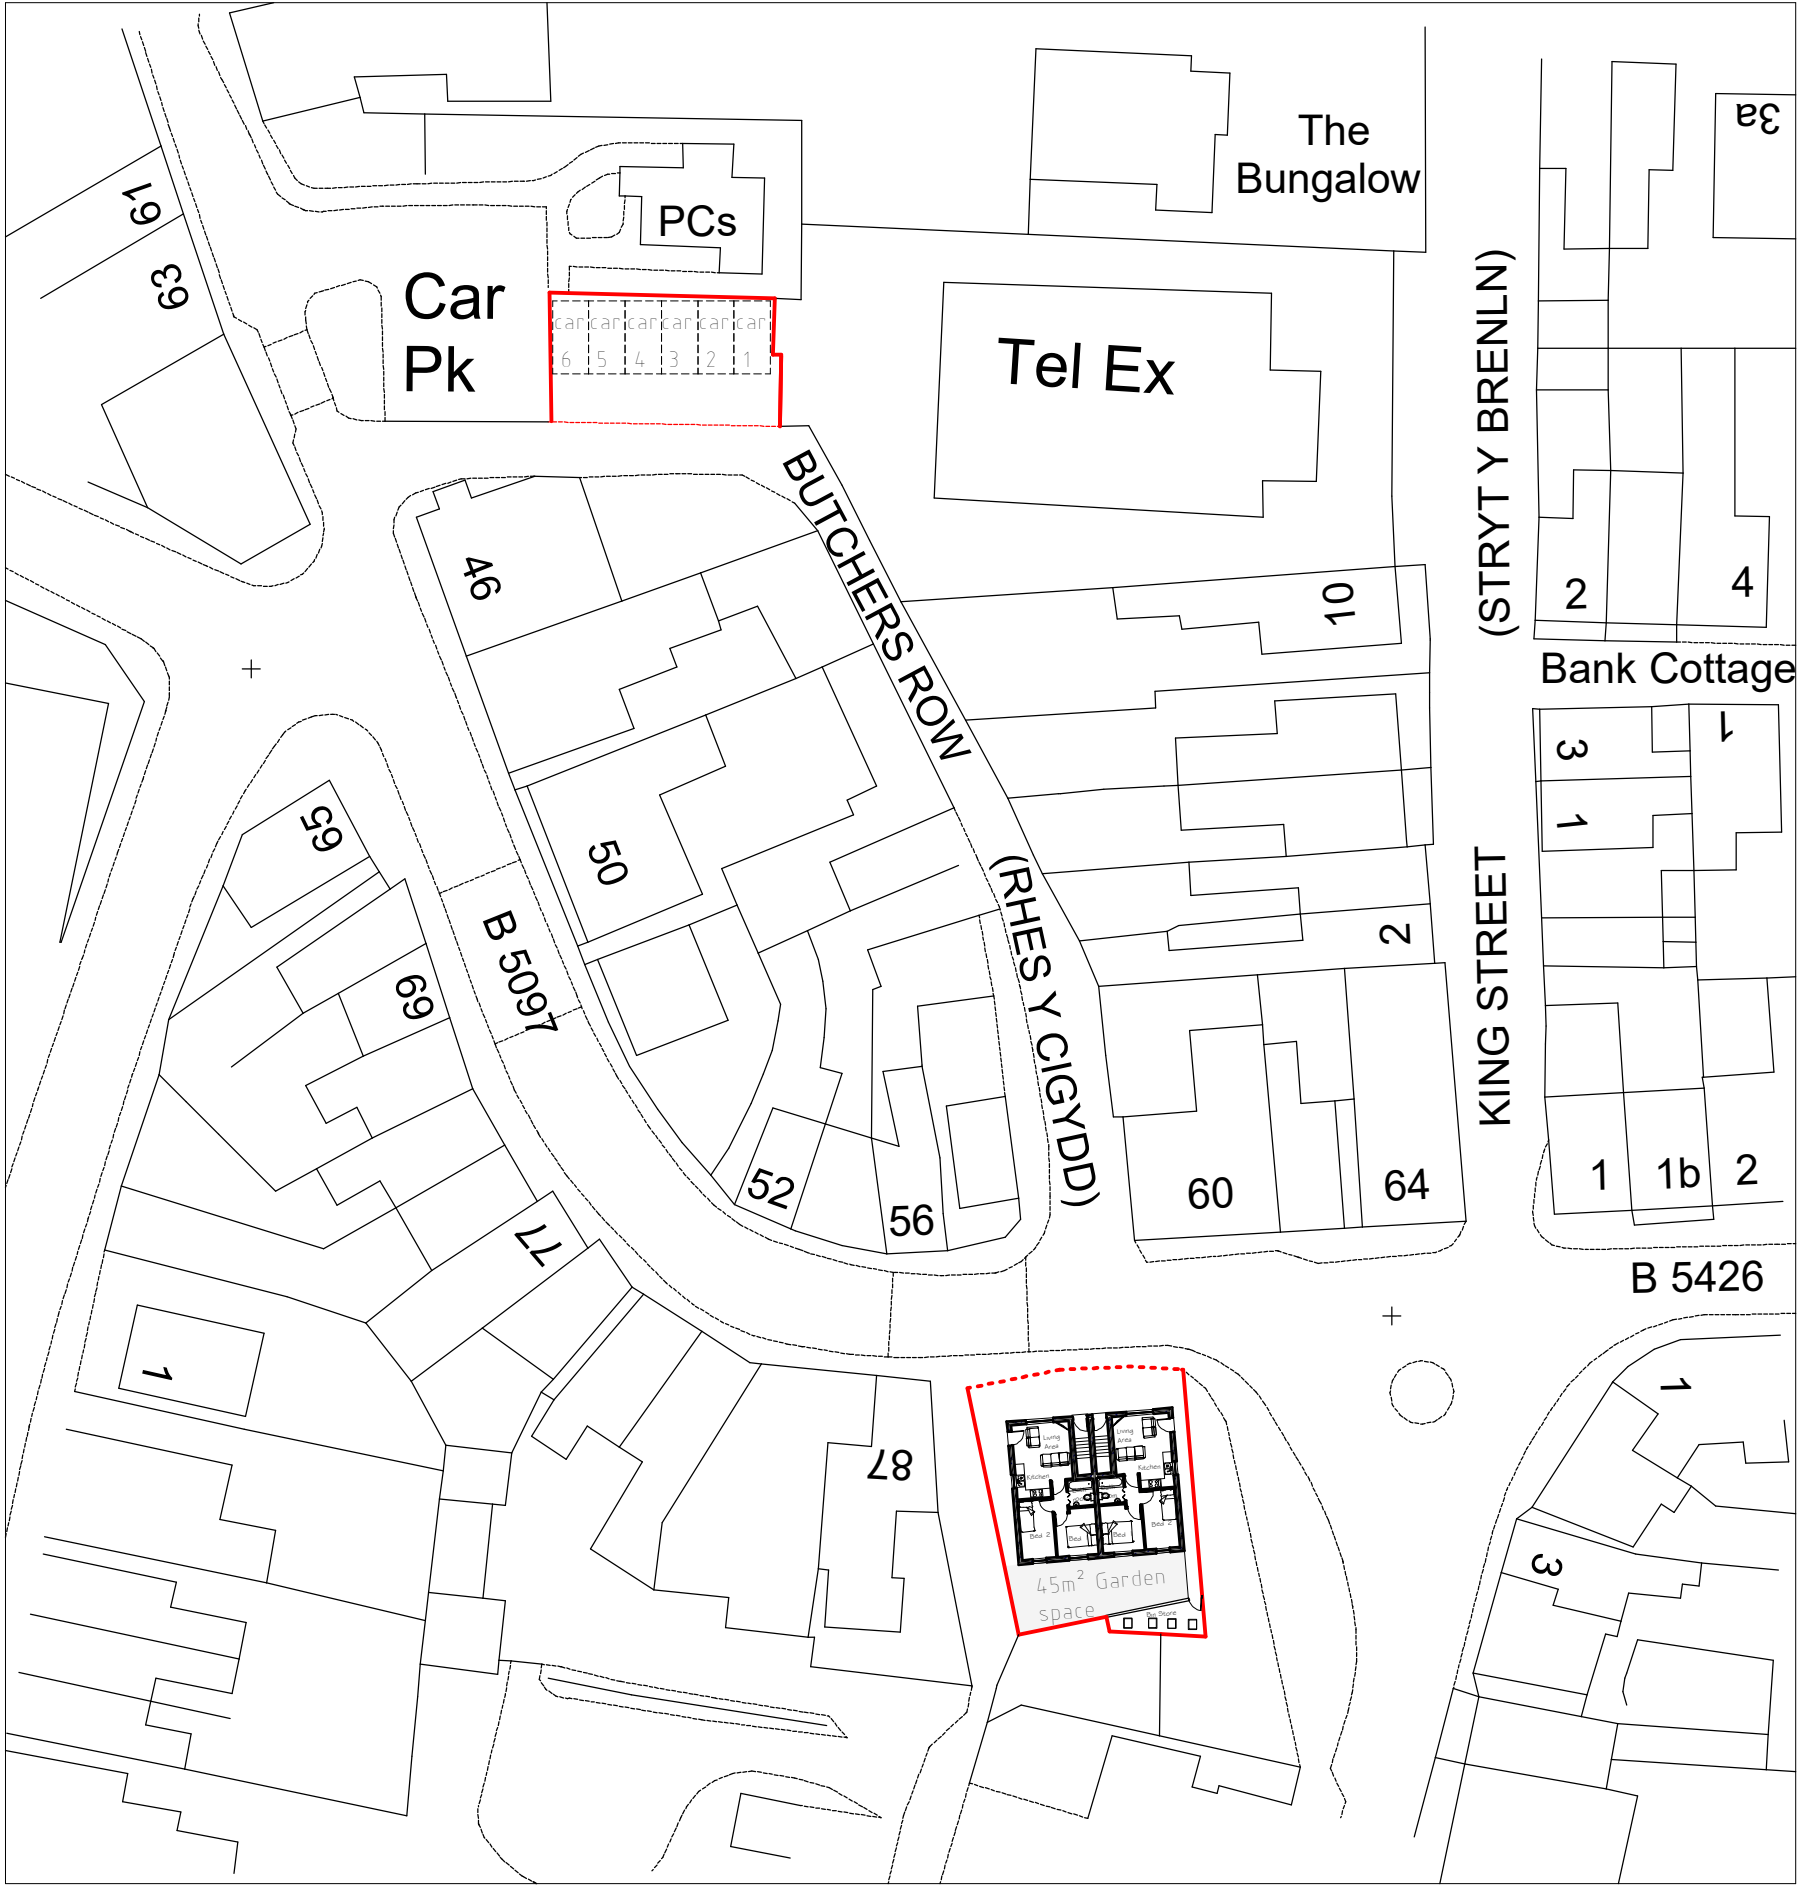

Site plan 1:500

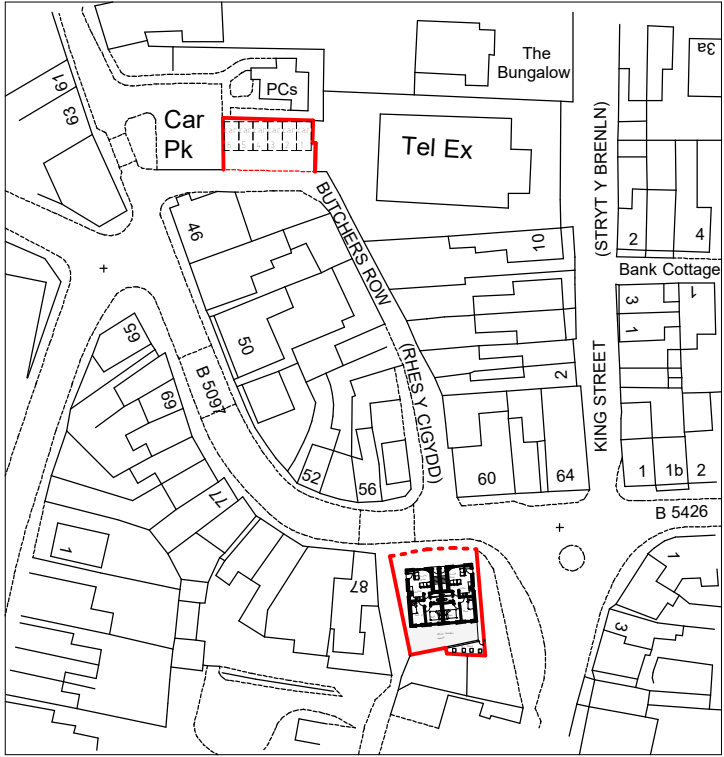

Location plan 1:1250

A	08/09	Parking Space removed from front	SIH
Rev	Date	Detail	Initial

Project: Proposed development at Jones Brothers Butchers, 95 Market Street, Rhos, Wrexham	
Title: Site/Location Plan	Scale: (A2) 1:500 & 1:1250

Drawn By: D.J.Edwards	Date: June 09
Drawing No: JO46/04	Sheet: 1 of 1

blueprint
architectural services

Soar Chapel, Aberderfyn Road,
Ponciau, Wrexham. LL14 1SL
Web: www.blueprintarchitectural.com
E-mail: enquiries@blueprintdesignuk.com
Tel: 01978 356500