

ANDREW DESIGN SERVICE

4A STATION AVENUE, CHIRK, WREXHAM, LL14 5LS


Phone:01691 777025

Proposed Garage at
Ger-y-Gorsaf
Newbridge Road
Newbridge
Wrexham
LL14 3BJ

PL06 PROPOSED ELEVATIONS


Scale 1:100 @ A3

Date: 20/03/2023

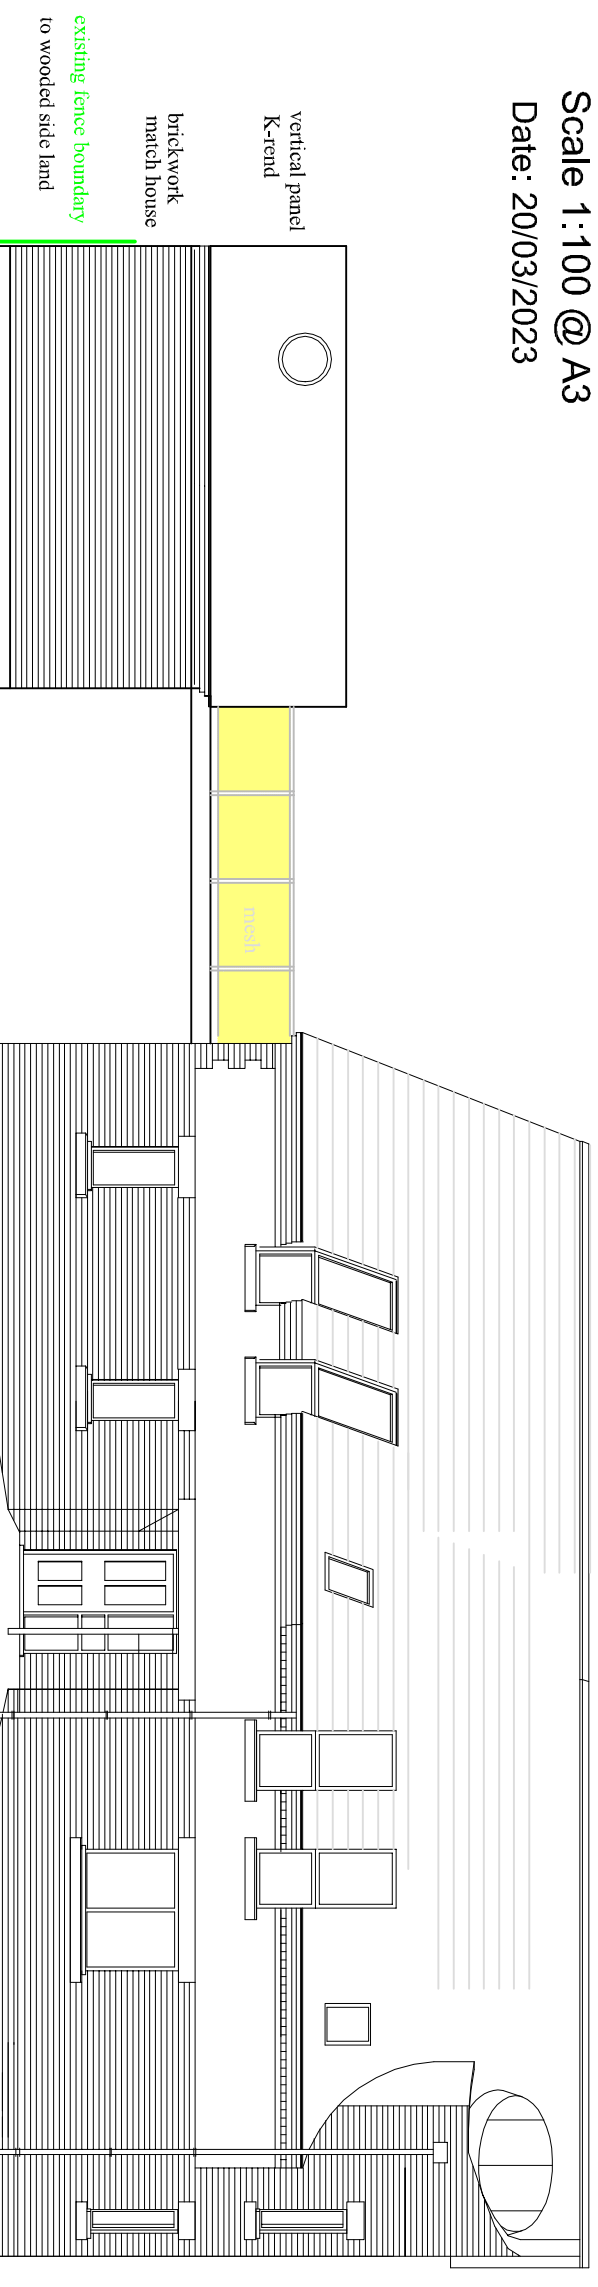

facing street


North East Elevation

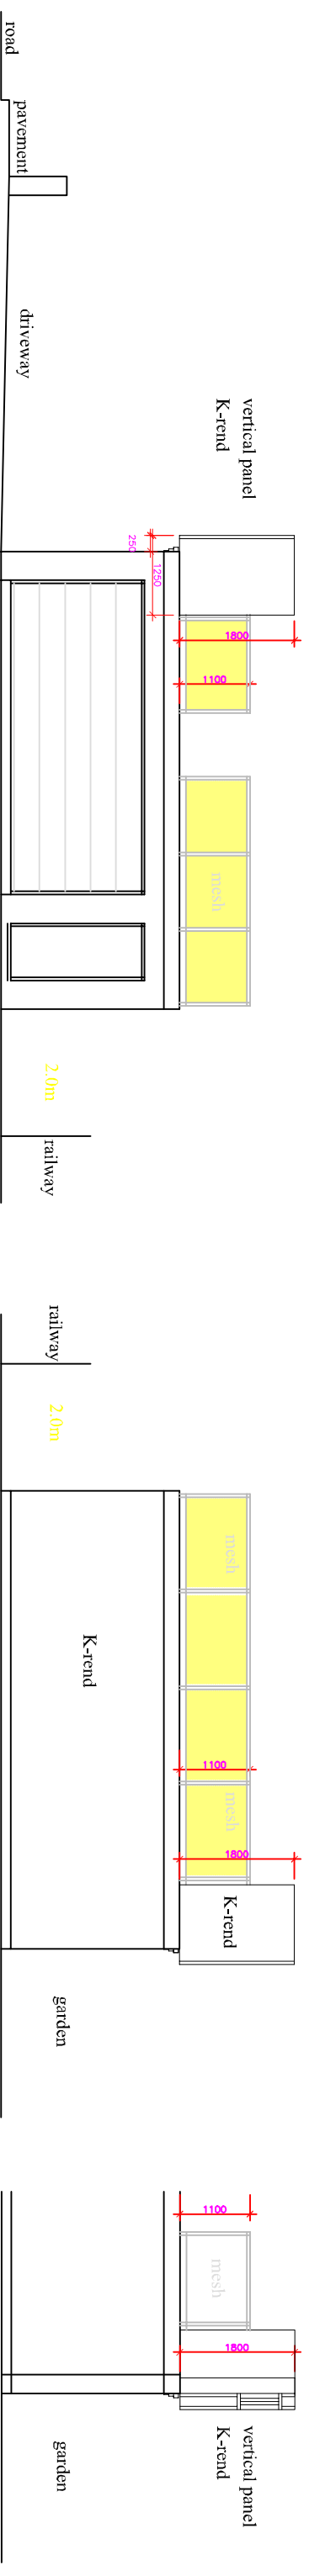

North Elevation garage

South Elevation garage
on side boundary

part Section

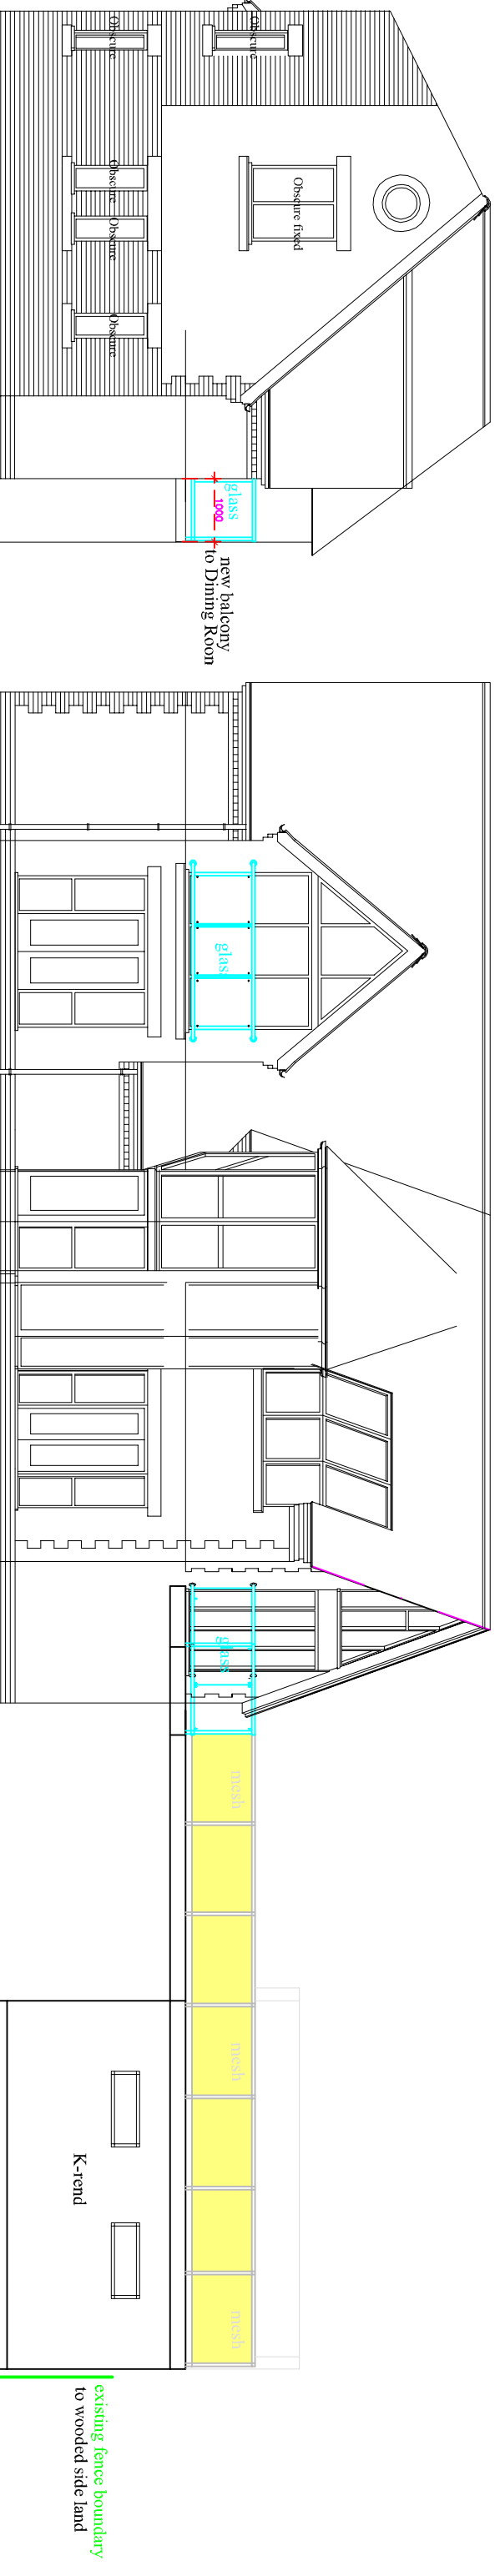

North West Elevation

South West Elevation

facing railway