


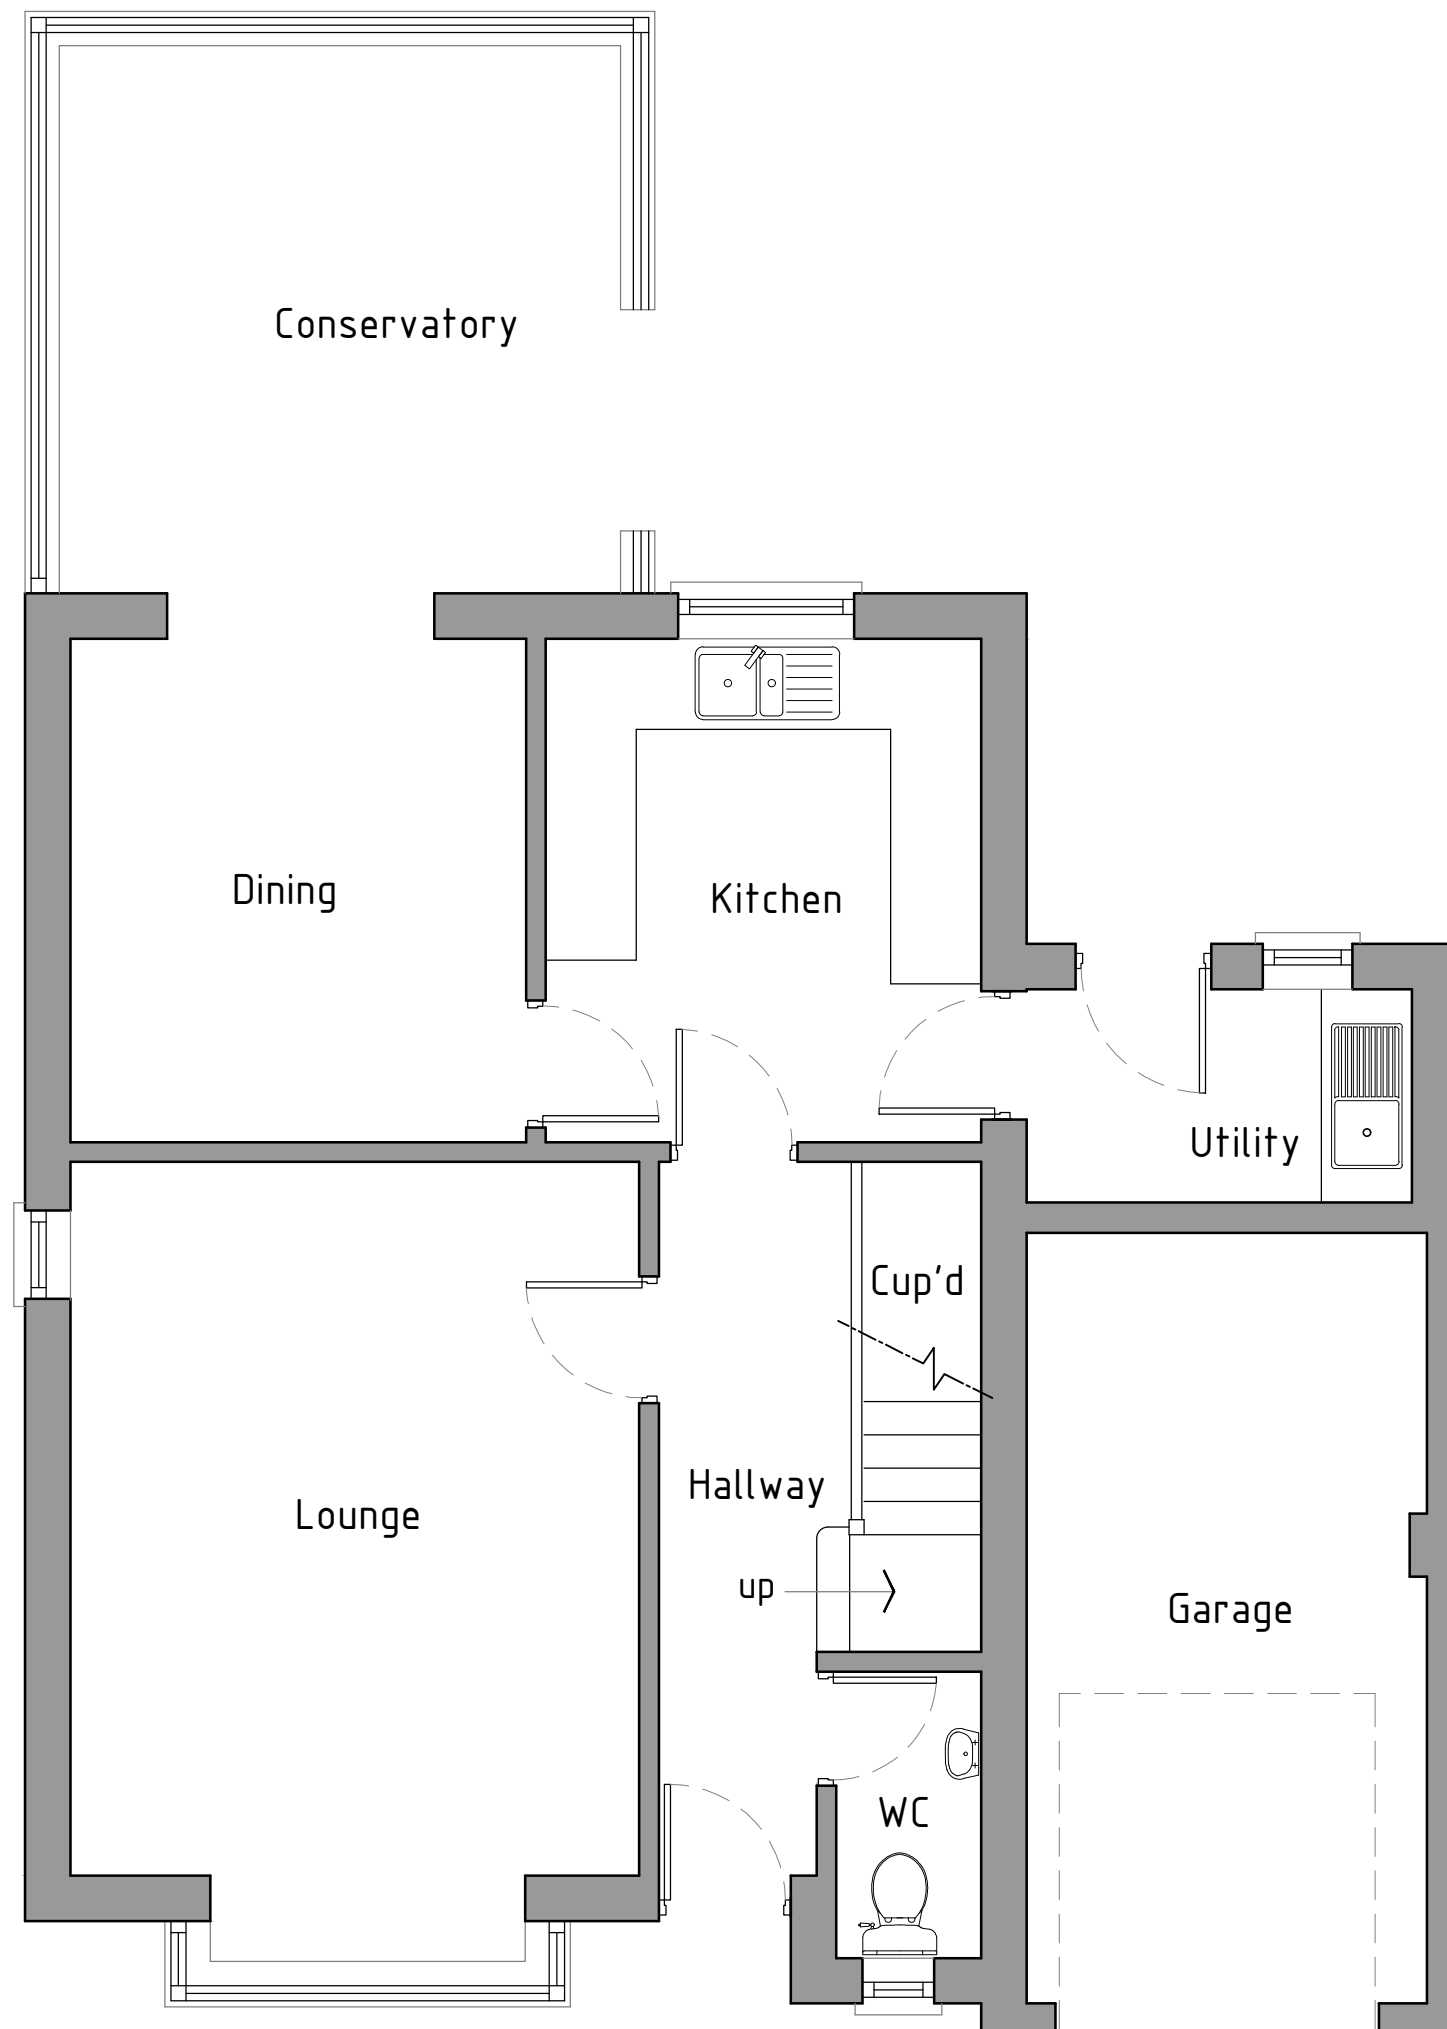

Ground floor plan 1:50

As Existing



Project; 12 Sedgfield Close, Llwyn Onn Park, Wrexham, LL13 0PZ	
Title; As Existing Floor Plan	Scale (A3); 1:50
Dwg No; SC/PD/01	Date; 12.05.22
Revision;	