

Existing
hardscaping to be
retained for
parking

Wynnstay Lane

Existing
softscaped area


Additional floor space
created

Existing footprint of
property

Bin store area

Proposed Site Plan

1 : 500

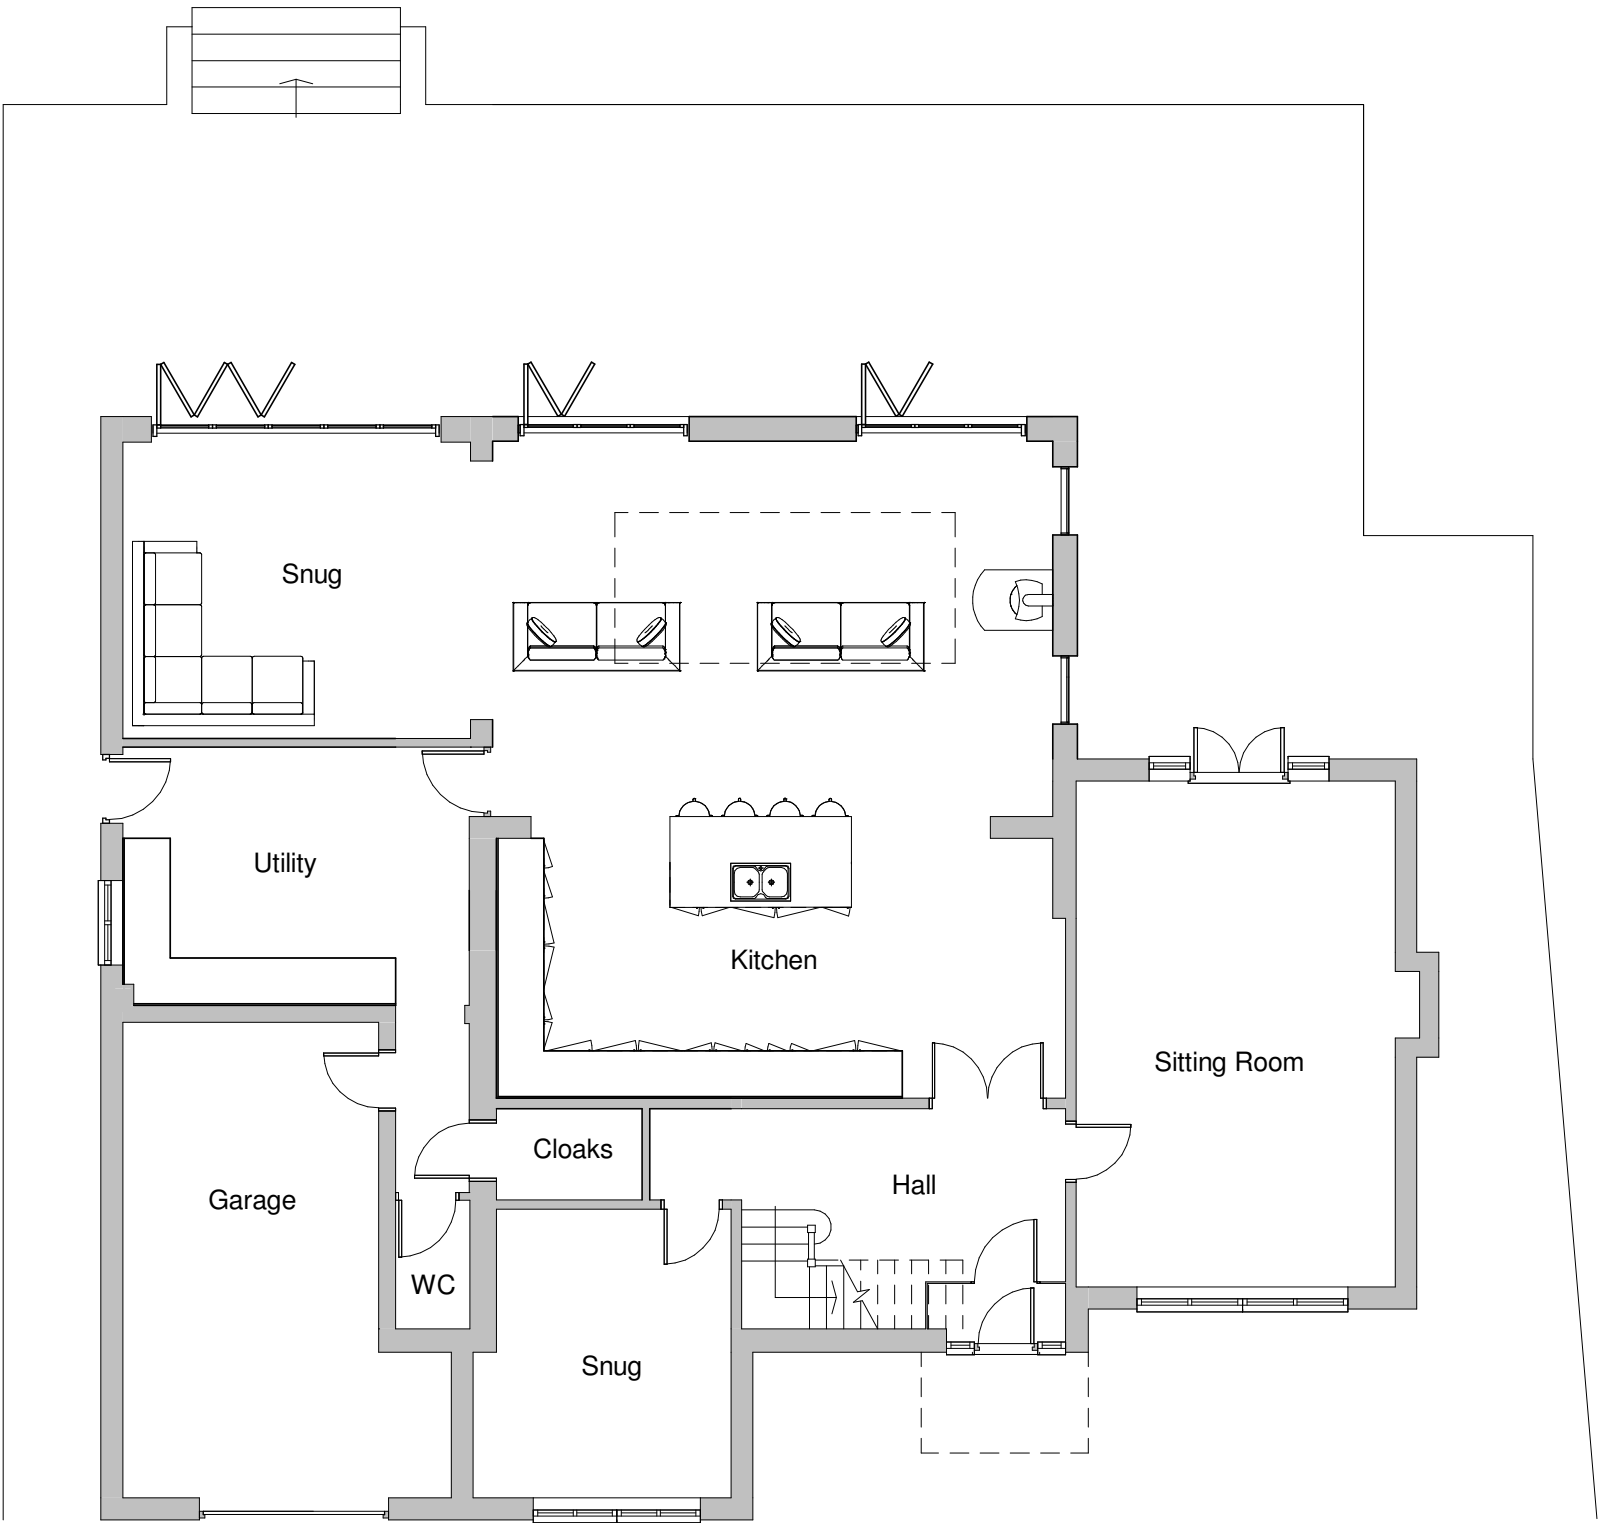

Ground Floor

1 : 100

A	Client Amendments 1		10.05
REV	DESCRIPTION	BY	DATE



OFF THE WALL - Architectural Services
1 The Woodlands, Chester Road,
Gresford, Wrexham LL12 8NU

@ offthewall_architectural
07772 113 971
cathy@offthewallarchitectural.com

Partnered with
LABC
Registered
Architects

CLIENT:	Mr & Mrs Edgerley
ADDRESS:	65 Wynnstay Lane, Marford

STAGE:	Planning Application
--------	----------------------

TITLE:	Proposed Floor Plan and Site Plan
--------	-----------------------------------

SCALE AT A3:	DATE:	DRAWN:	CHECKED:
As indicated	03/05/22	LJ	CO
PROJECT NO:	DRAWING NO:	REVISION:	
OTW1227	PL01	A	