



PROPOSED FRONT ELEVATION

PROPOSED SIDE ELEVATION

PROPOSED REAR ELEVATION

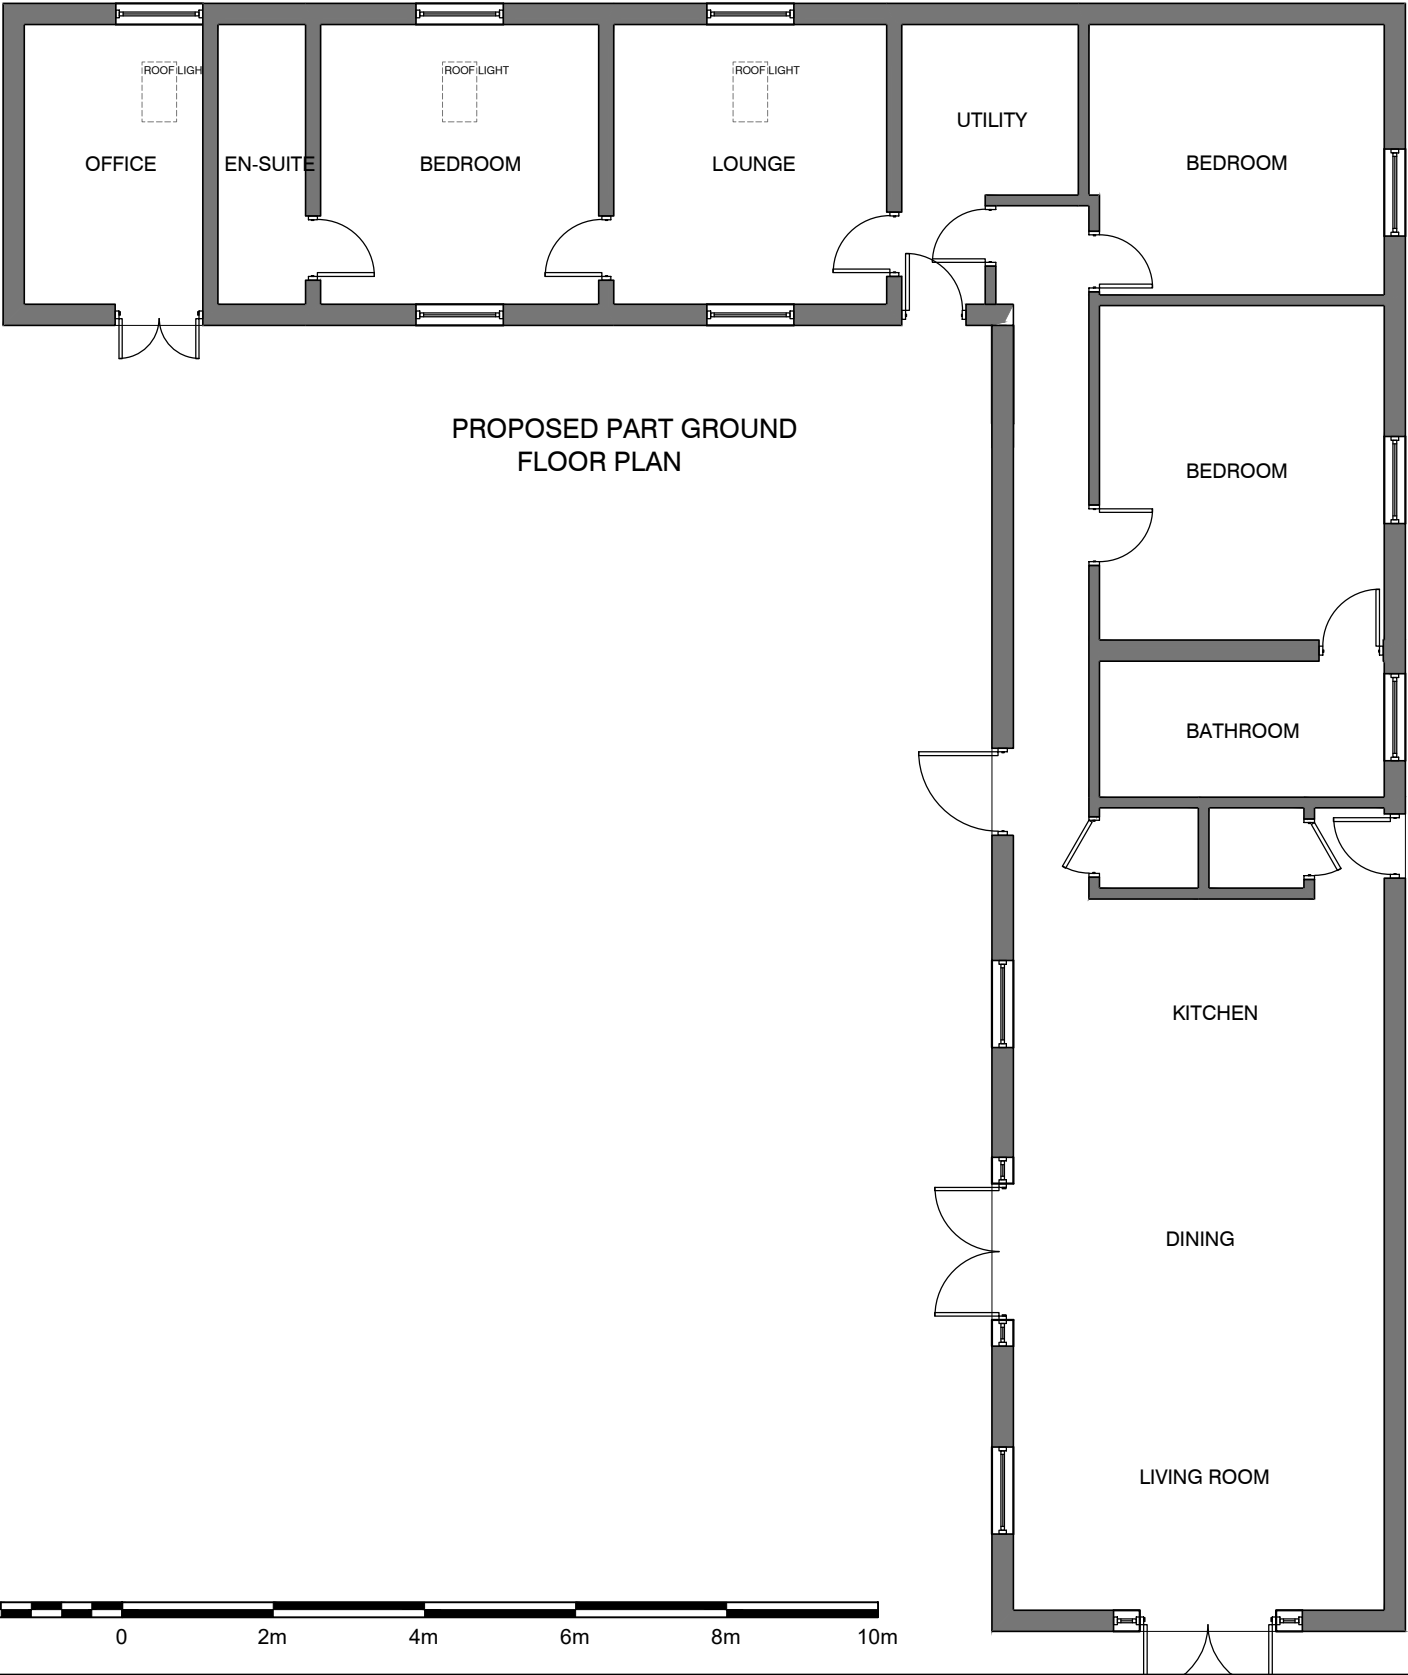

PROPOSED PART GROUND
FLOOR PLAN

 

REV	DATE	DESCRIPTION
CLIENT: MR & MRS HILLIER		
PROJECT: PROPOSED ALTERATIONS TO SWALLOW BARN, CLOY LANE, OVERTON, WREXHAM. LL13 0HR		
TITLE: PROPOSED GROUND FLOOR PLAN & PART ELEVATIONS		
DRAWING No: DG 15/72/02		
SCALE @ A3: 1:100	DRAWN: D. GRIFFITHS	REV: DATE: 22.11.2022

**DG DESIGN SERVICES
LIMITED**

Office: 2 Dovedale Road, Hoylake, Wirral, CH47 3AW
Mobile: 07887 875039
Email: dgdesigns@hotmail.co.uk
Website: www.dgdesignservices.co.uk