



Front Elevation



Side Elevation

External Facing Materials
External walls are to comprise facing brick to Local Authority approval
Brickwork laid stretcher bond in a natural toned mortar. Brickwork to be pointed to give a weather struck finish.

Roofing Materials
Roof coverings are to be Slate grey interlocking concrete roofing tile to match existing to Local Authority approval.

All windows are to comprise sealed double glazed units in grey casement uPVC frames. En-suite and bathroom windows are to be fitted with obscured glass.

All fascias and soffits are to match existing dwelling.

Rainwater: to be collected in 100mm diameter half round uPVC guttering and 65mm diameter uPVC downpipes, to discharge to soakaways located in garden.



Rear Elevation



Side Elevation


C	06/22	Update	AV
B	05/22	Design changes	AV
A	12/21	Additional Windows and render	SJJ
Rev	Date	Detail	Initial

Project: Extension and Alterations to Ty Newydd, School Lane Overton, Wrexham	
Title: Planning: Elevations	Scale: (A1) 1 : 100
Drawn By: D.J.Edwards	Date: Nov 2021
Drawing No: W175/004	Sheet: 2 of 2




Office 3K4,
Redwither Business Tower,
Wrexham, LL13 9XT
Tel: 01978 356500
www.blueprintarchitectural.com

© copyright all rights reserved

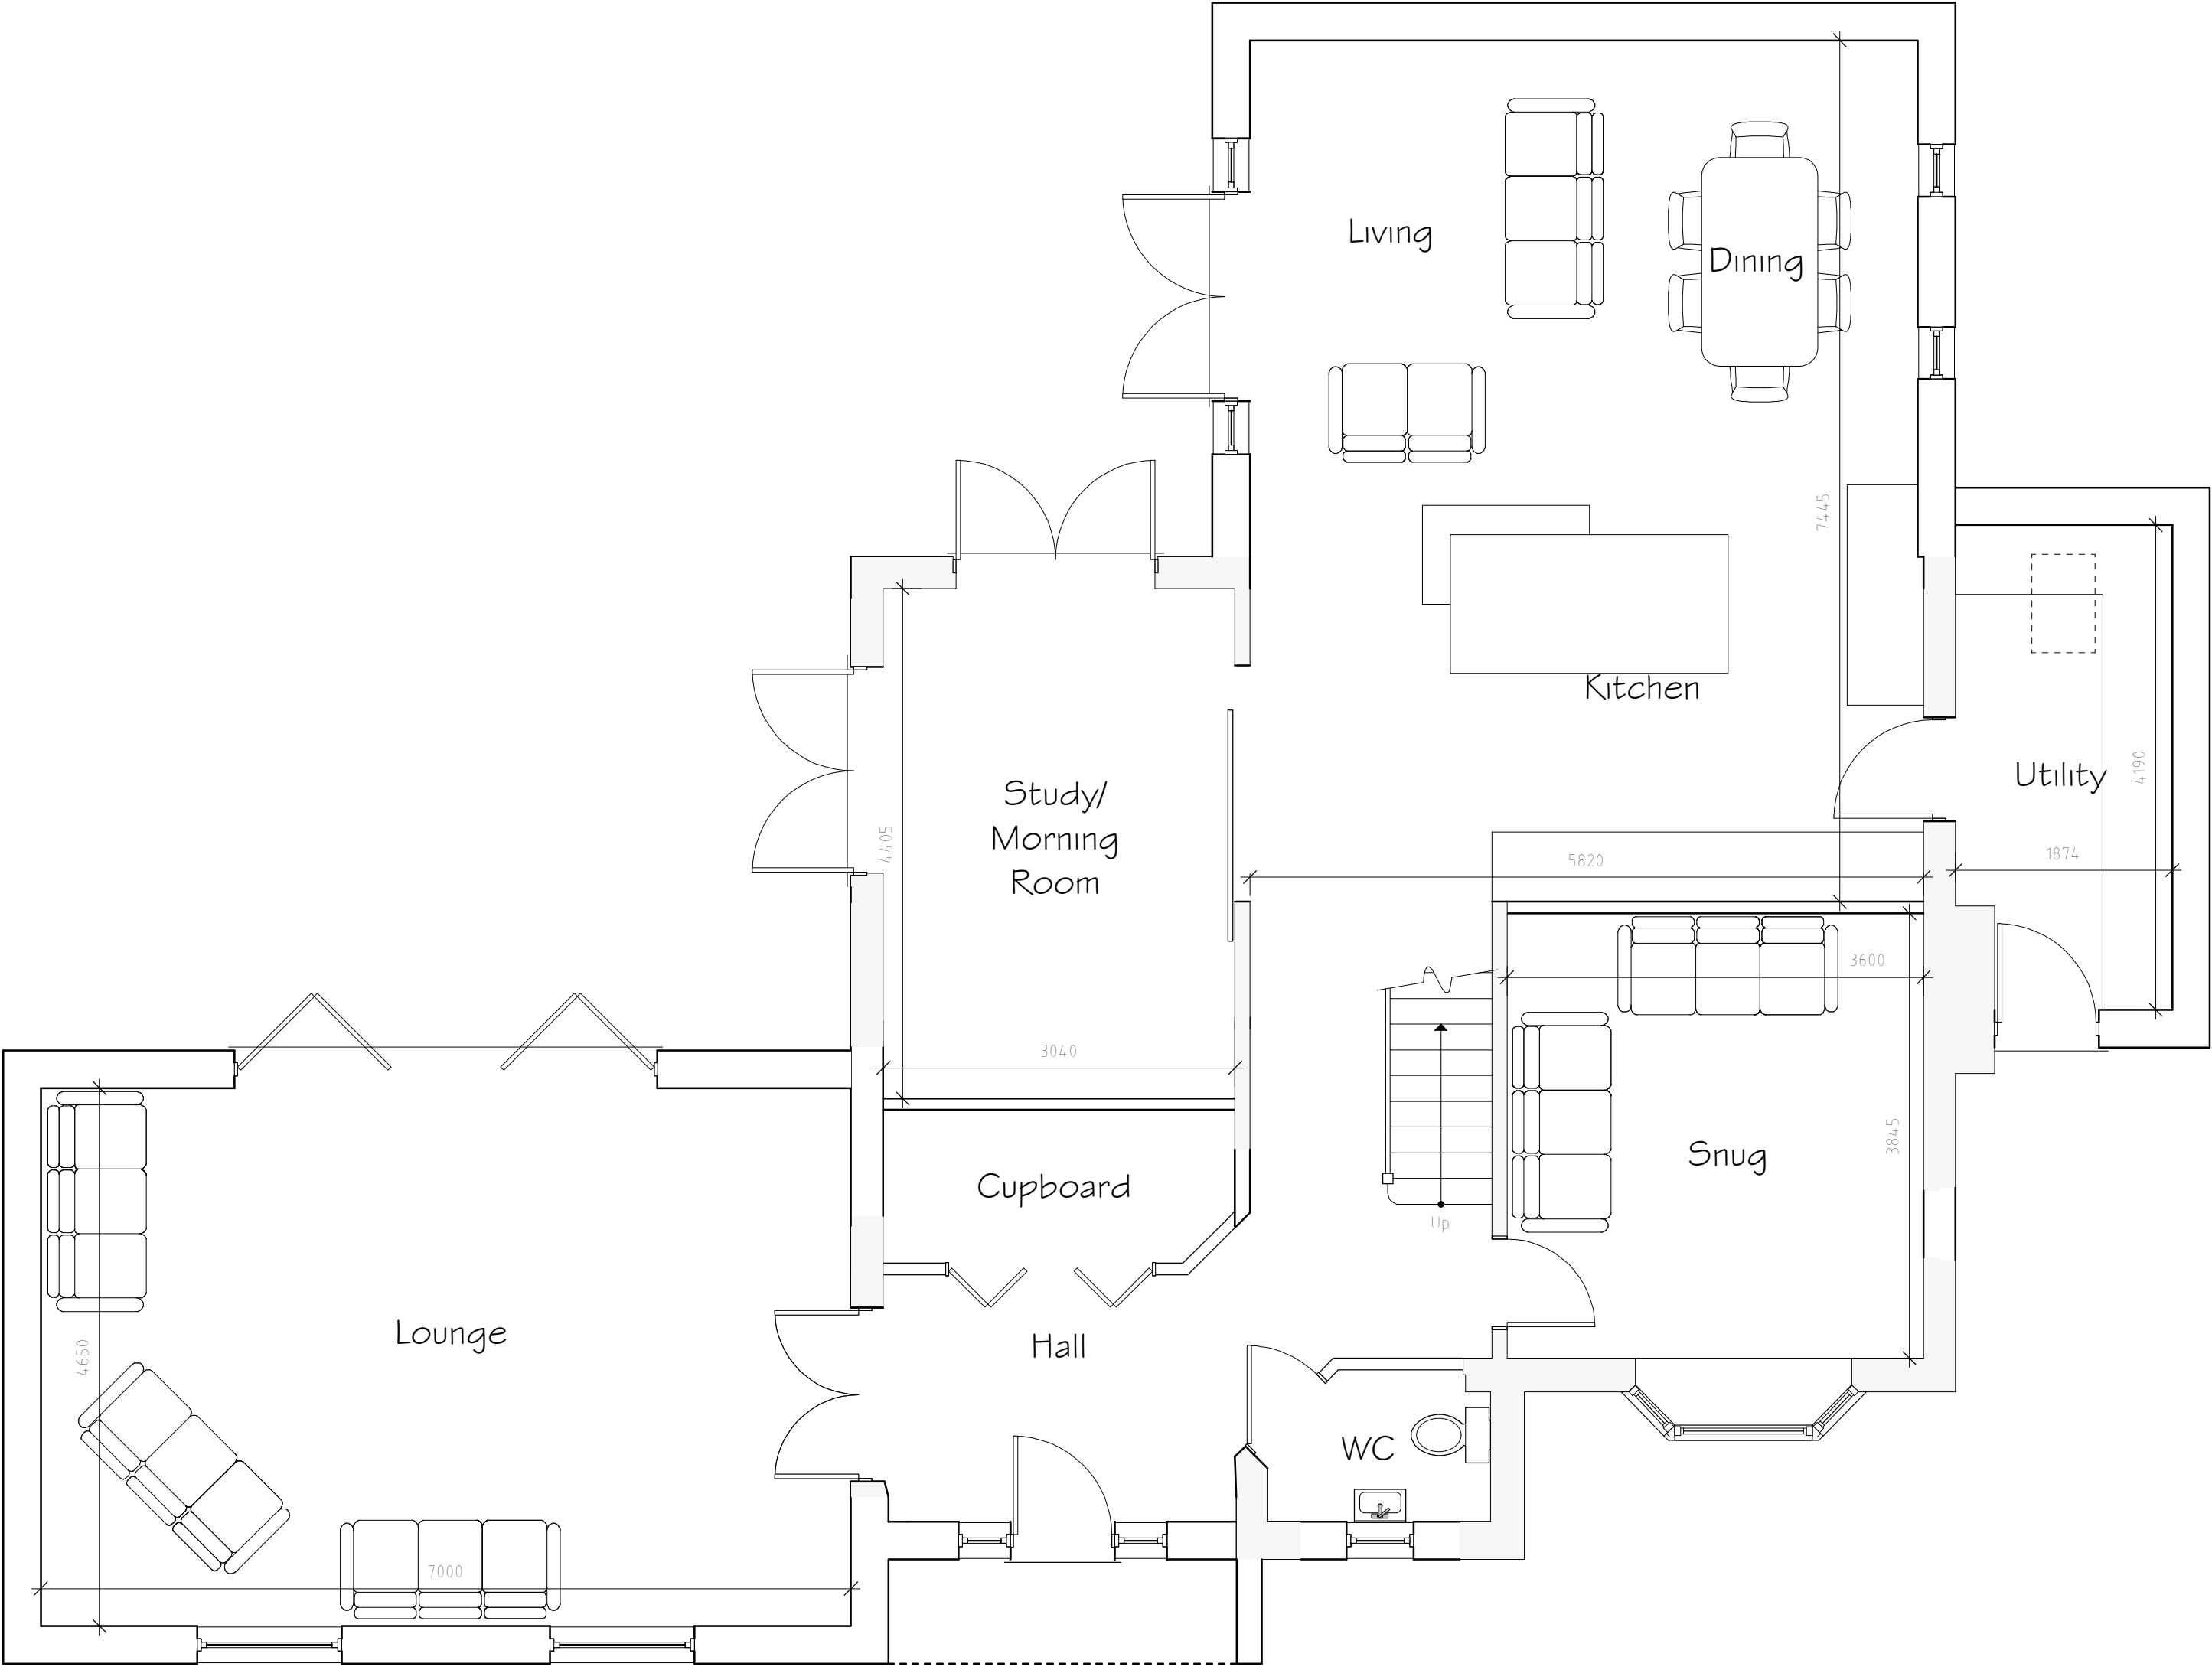

Ground Floor Plan 1:50

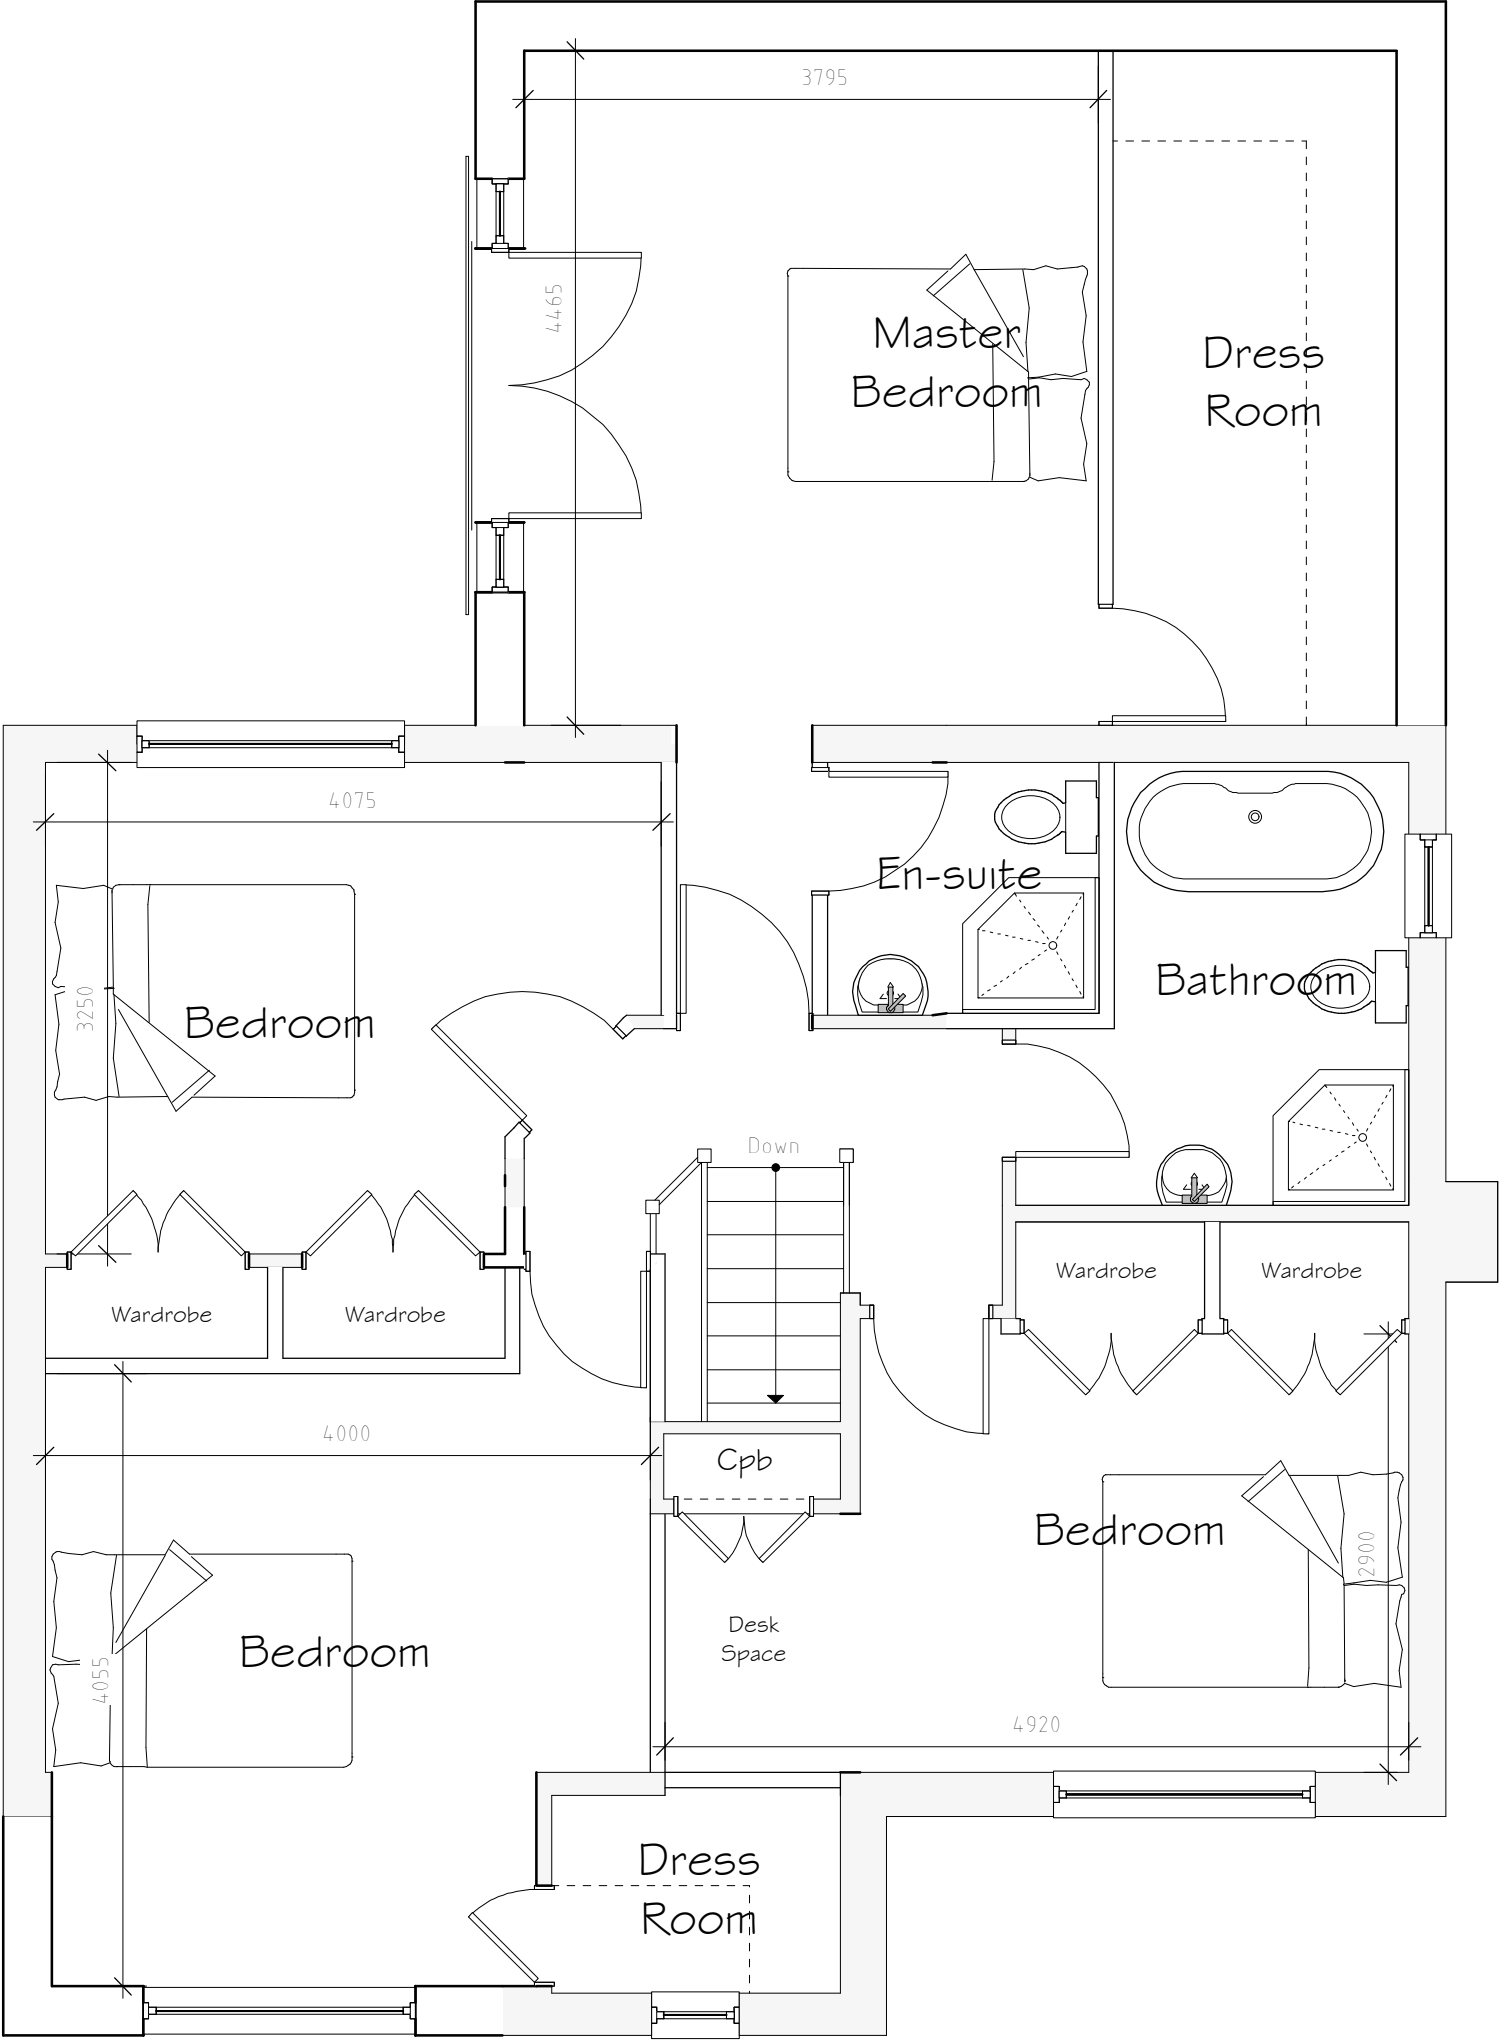

First Floor Plan 1:50

C	06/22	Update	A.V
B	05/22	Design changes	A.V
A	12/21	Minor internal design changes	S.H
Rev	Date	Detail	Initial

Project:		Extension and Alterations to Ty Newydd, School Lane Overton, Wrexham	
Title:		Scale: (A1)	
Planning: Floor Plans		1:50	
Drawn By:		Date:	
D.J.Edwards		Nov 2021	
Drawing No:		Sheet:	
W175/004		1 of 2	

Office 3K4,
Redwither Business Tower,
Wrexham. LL13 9XT
Tel: 01978 356500
www.blueprintarchitectural.com
© copyright all rights reserved