


CROWN COPYRIGHT AND DATABASE
RIGHTS 2021 OS LICENSE NO. 100019980

Proposed Site Plan

1 : 100

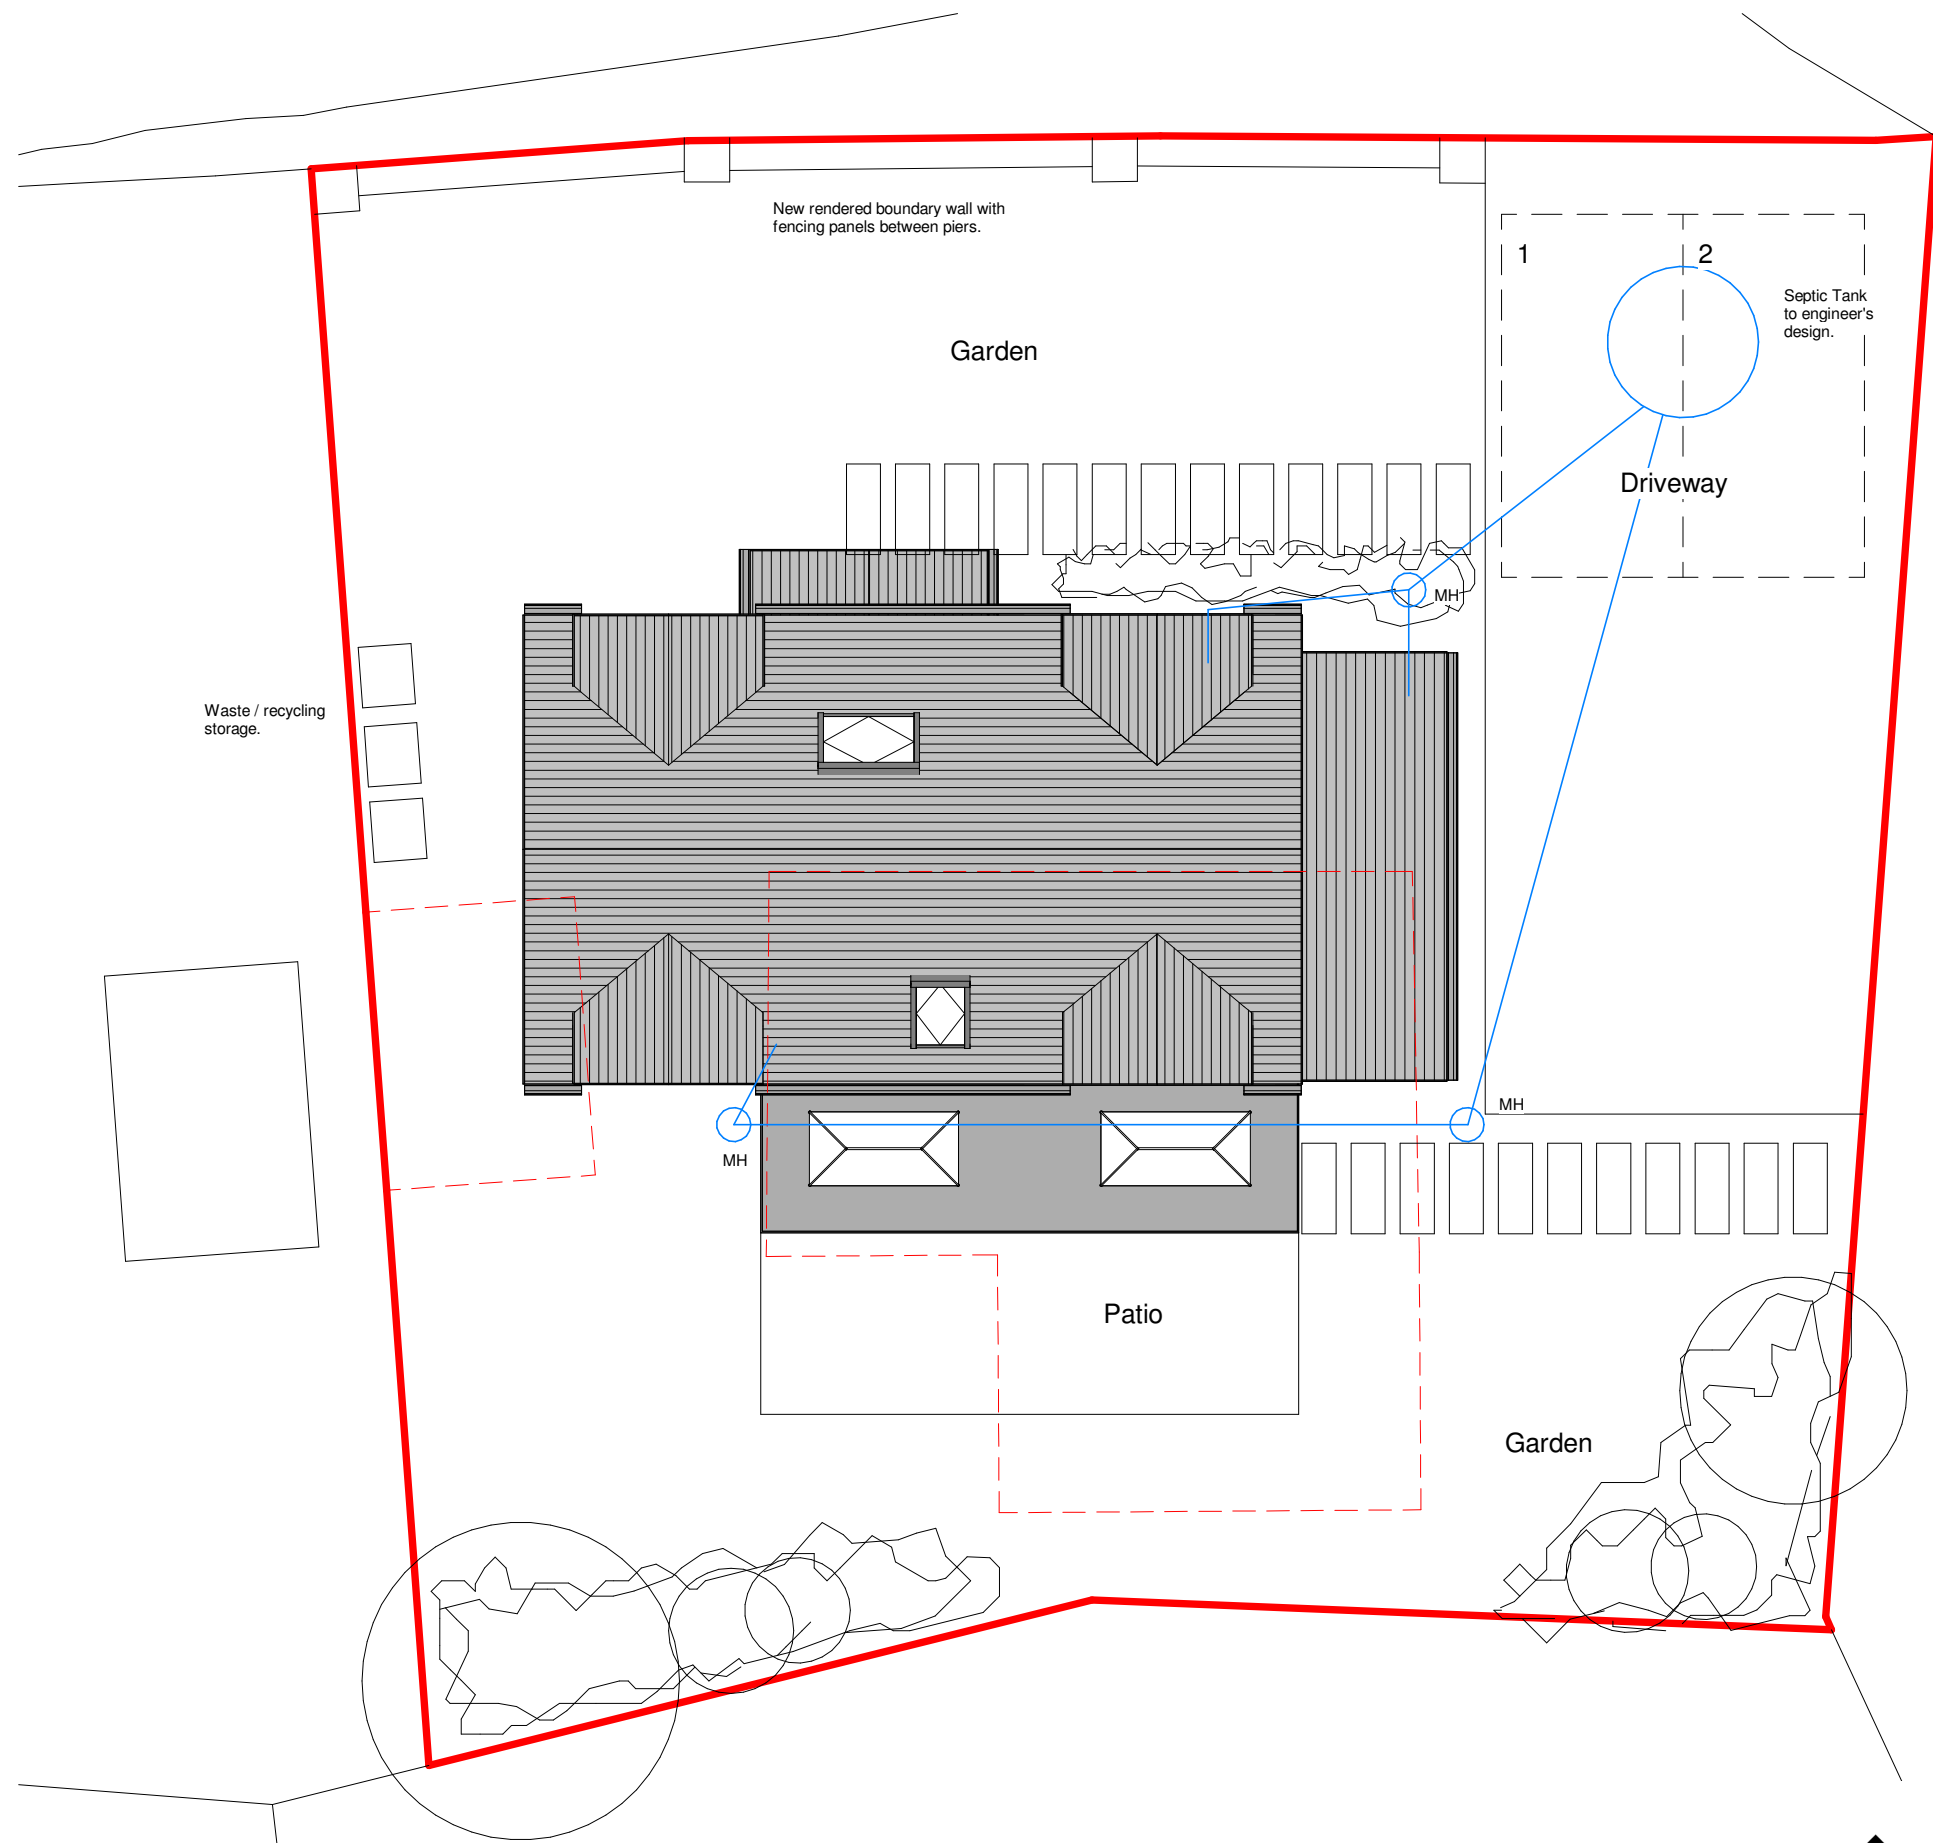

ARKIFY LTD.
36 Plas Tirion, Nant Parc,
Johnstown, Wrexham LL14 1UR
07543968690
geraint@arkify.co.uk
www.arkify.co.uk

Project: Silverdale, Tainant LL14 1UG		
Title: Proposed Site Plan		
Scale @ A3: 1 : 100	Author: GE	Date: 20.08.21
Project Ref: 21-54	Drawing No: A101	Rev. B