




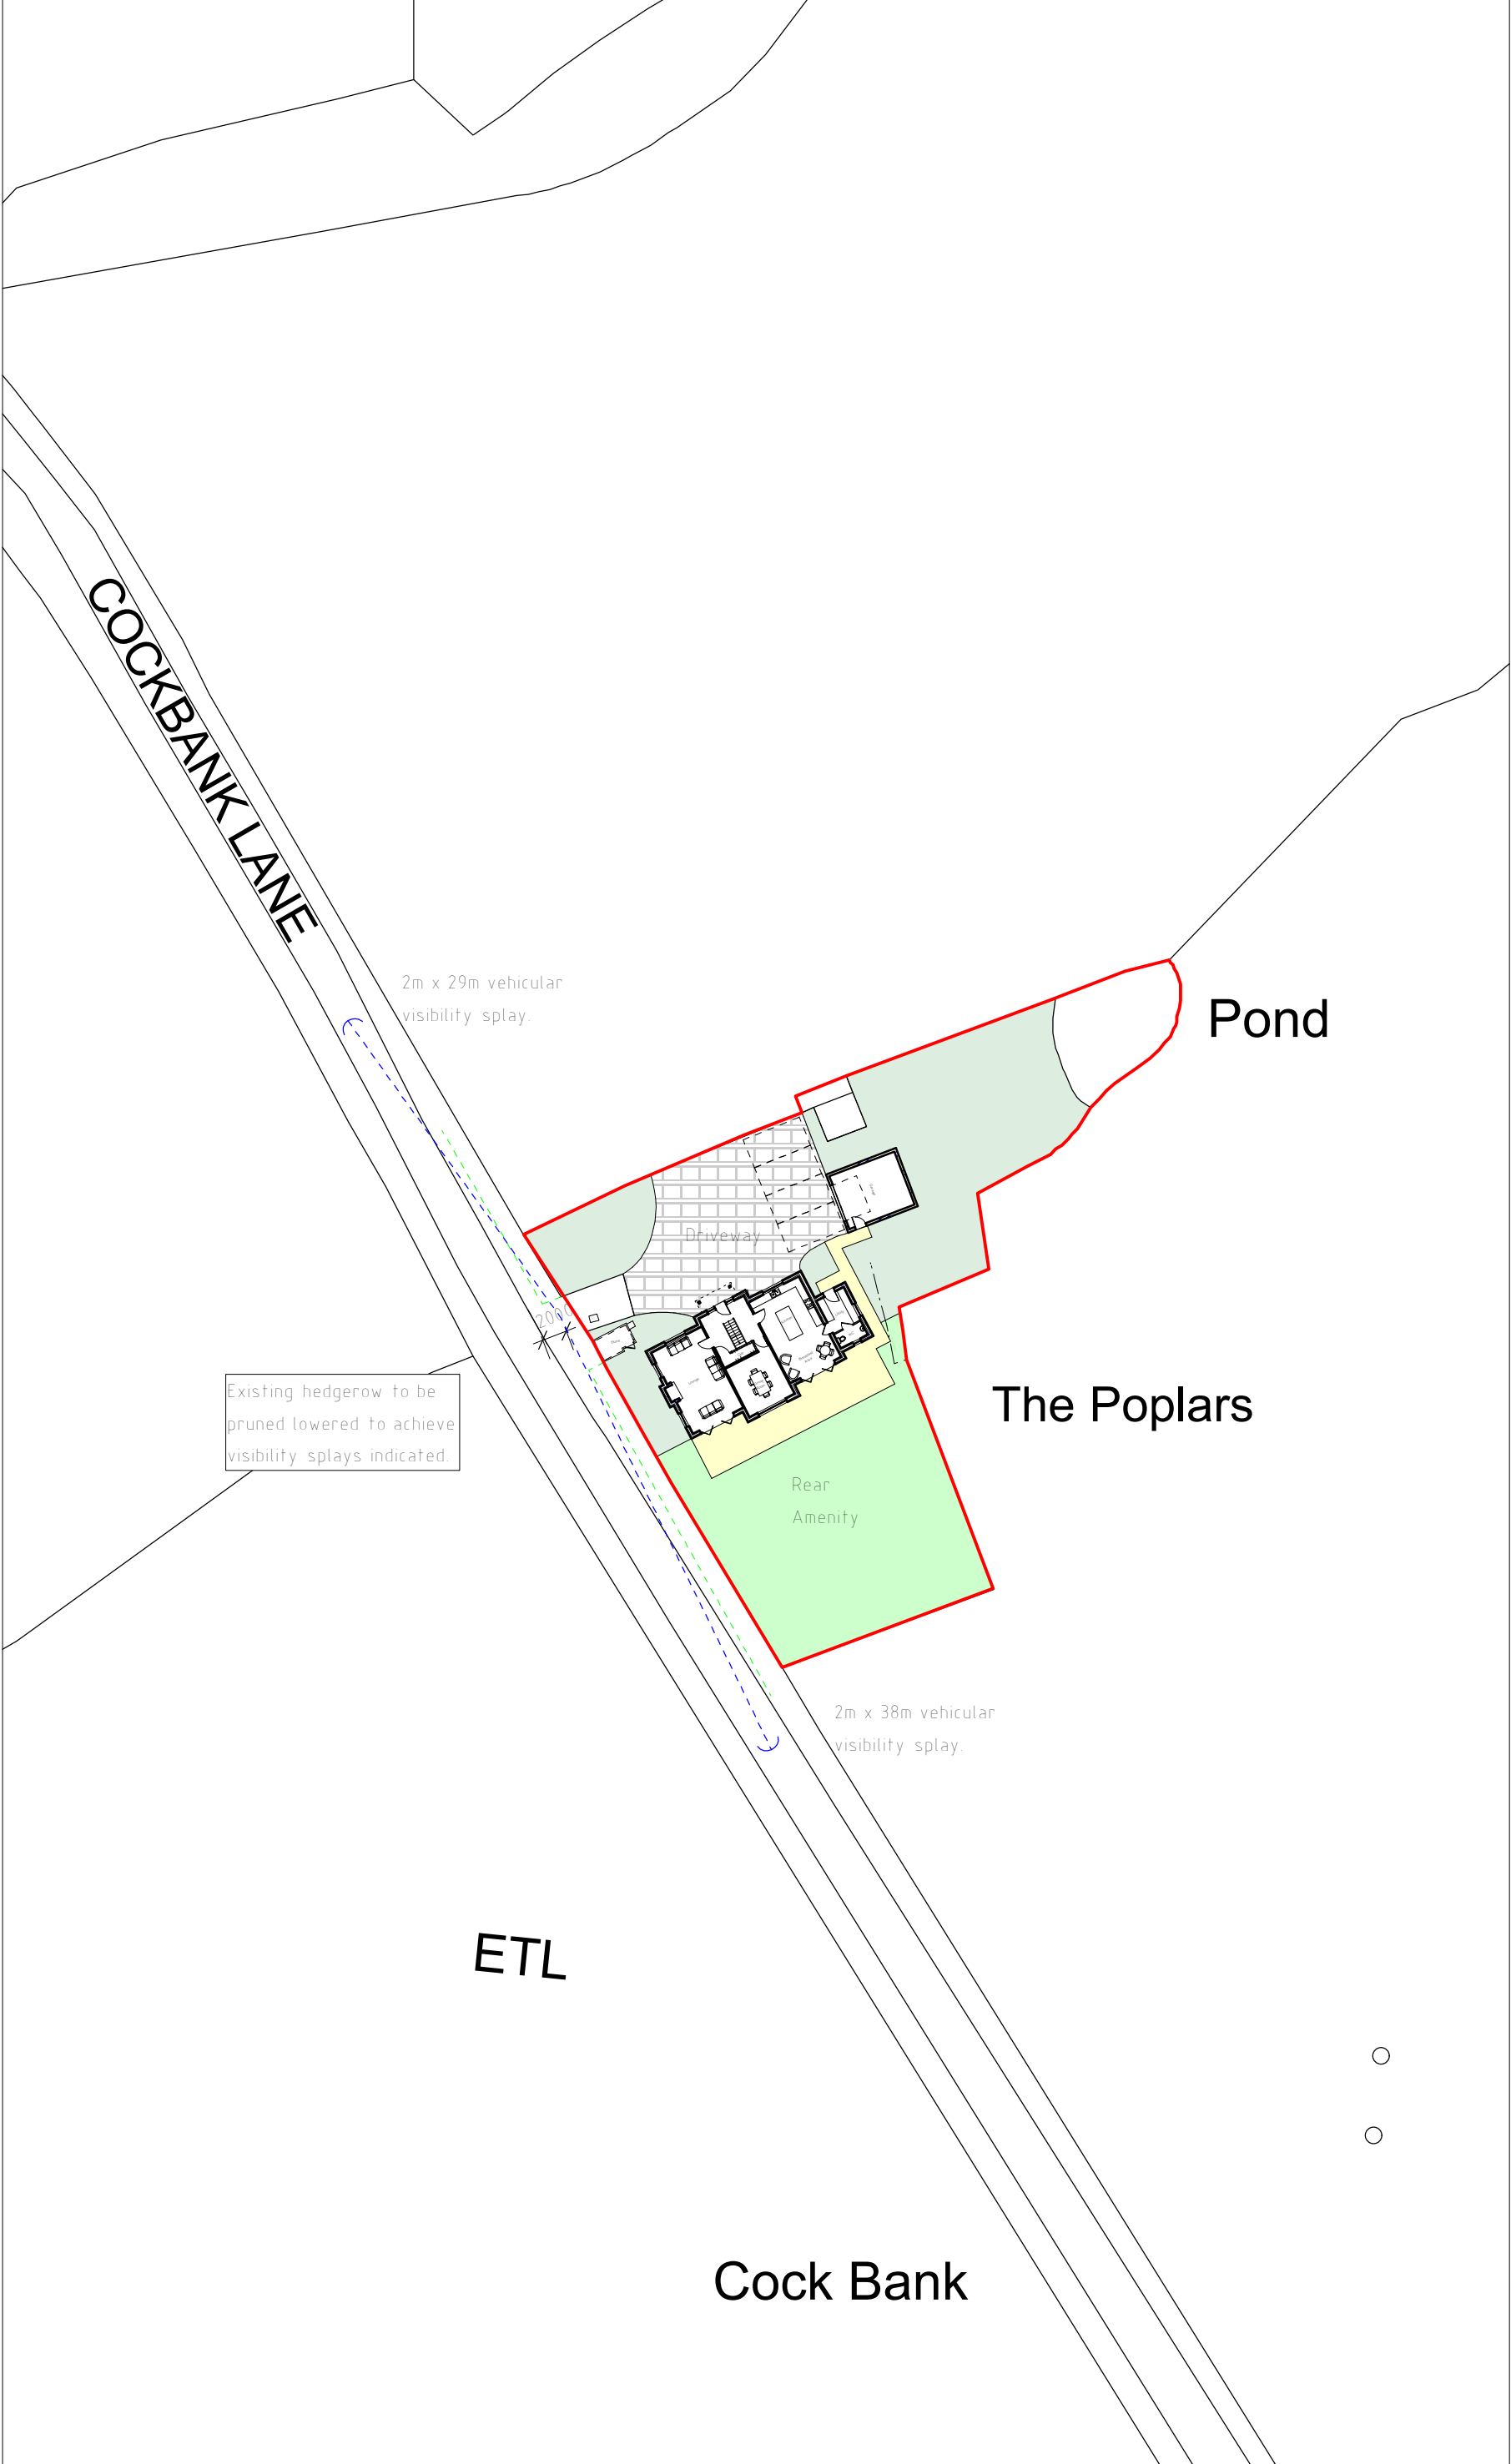

Site Plan 1:500

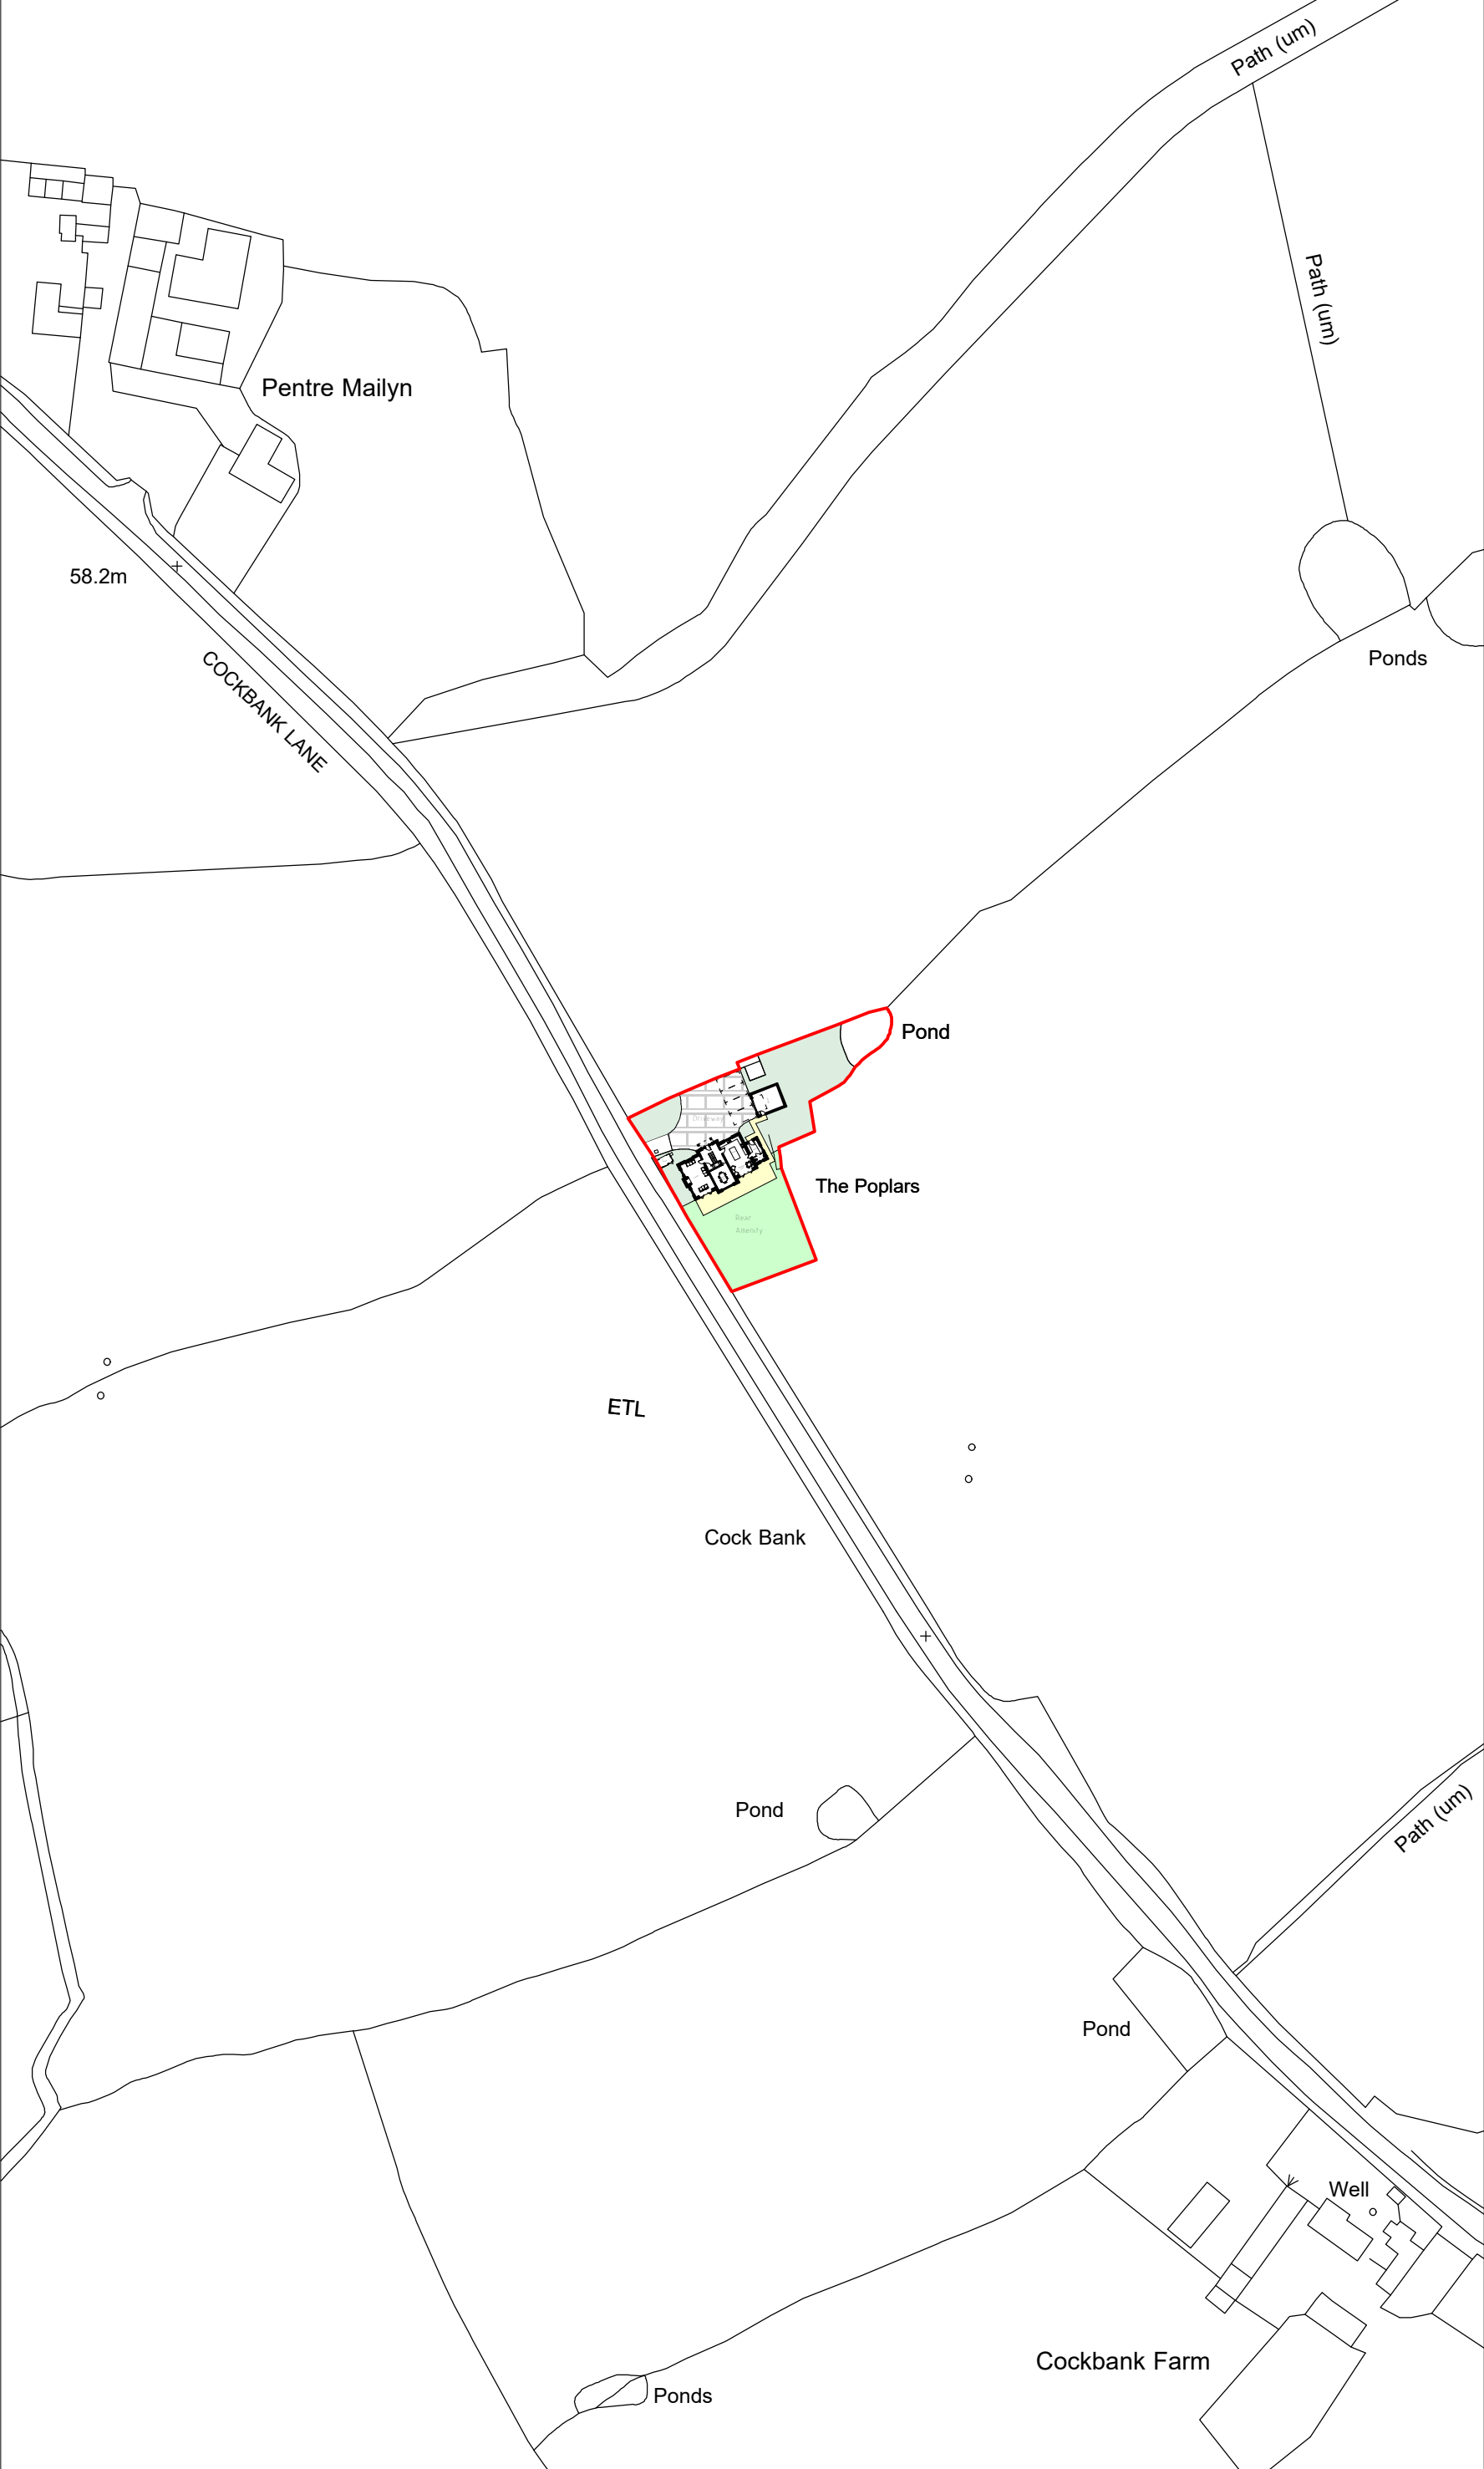

Location Plan 1:1250

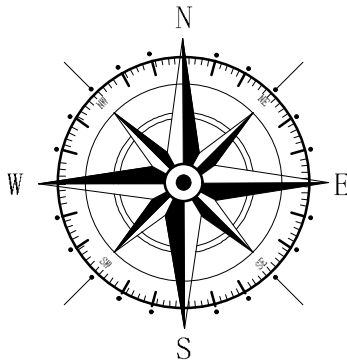

Key
Application Site

B	07/22	Achievable Visibility Splays Added	D.J.E
A	05/22	Design Amends	D.J.E
Rev	Date	Detail	Initial

Project: Proposed New Dwelling at,
The Poplars,
Cock Bank Lane,
Marchwiell, Wrexham,
LL13 0SU

Title: Planning: Site & Location Plan	Scale: (A2) 1:500 & 1:1250
---	----------------------------------

Drawn By: D.J.Edwards	Date: May 2022
--------------------------	-------------------

Drawing No: H151/007	Sheet: 1 of 1
-------------------------	------------------

blueprint
architectural services



Office 3K4,
Redwither Business Tower,
Wrexham. LL13 9XT
Tel: 01978 356500
www.blueprintarchitectural.com
© copyright all rights reserved