




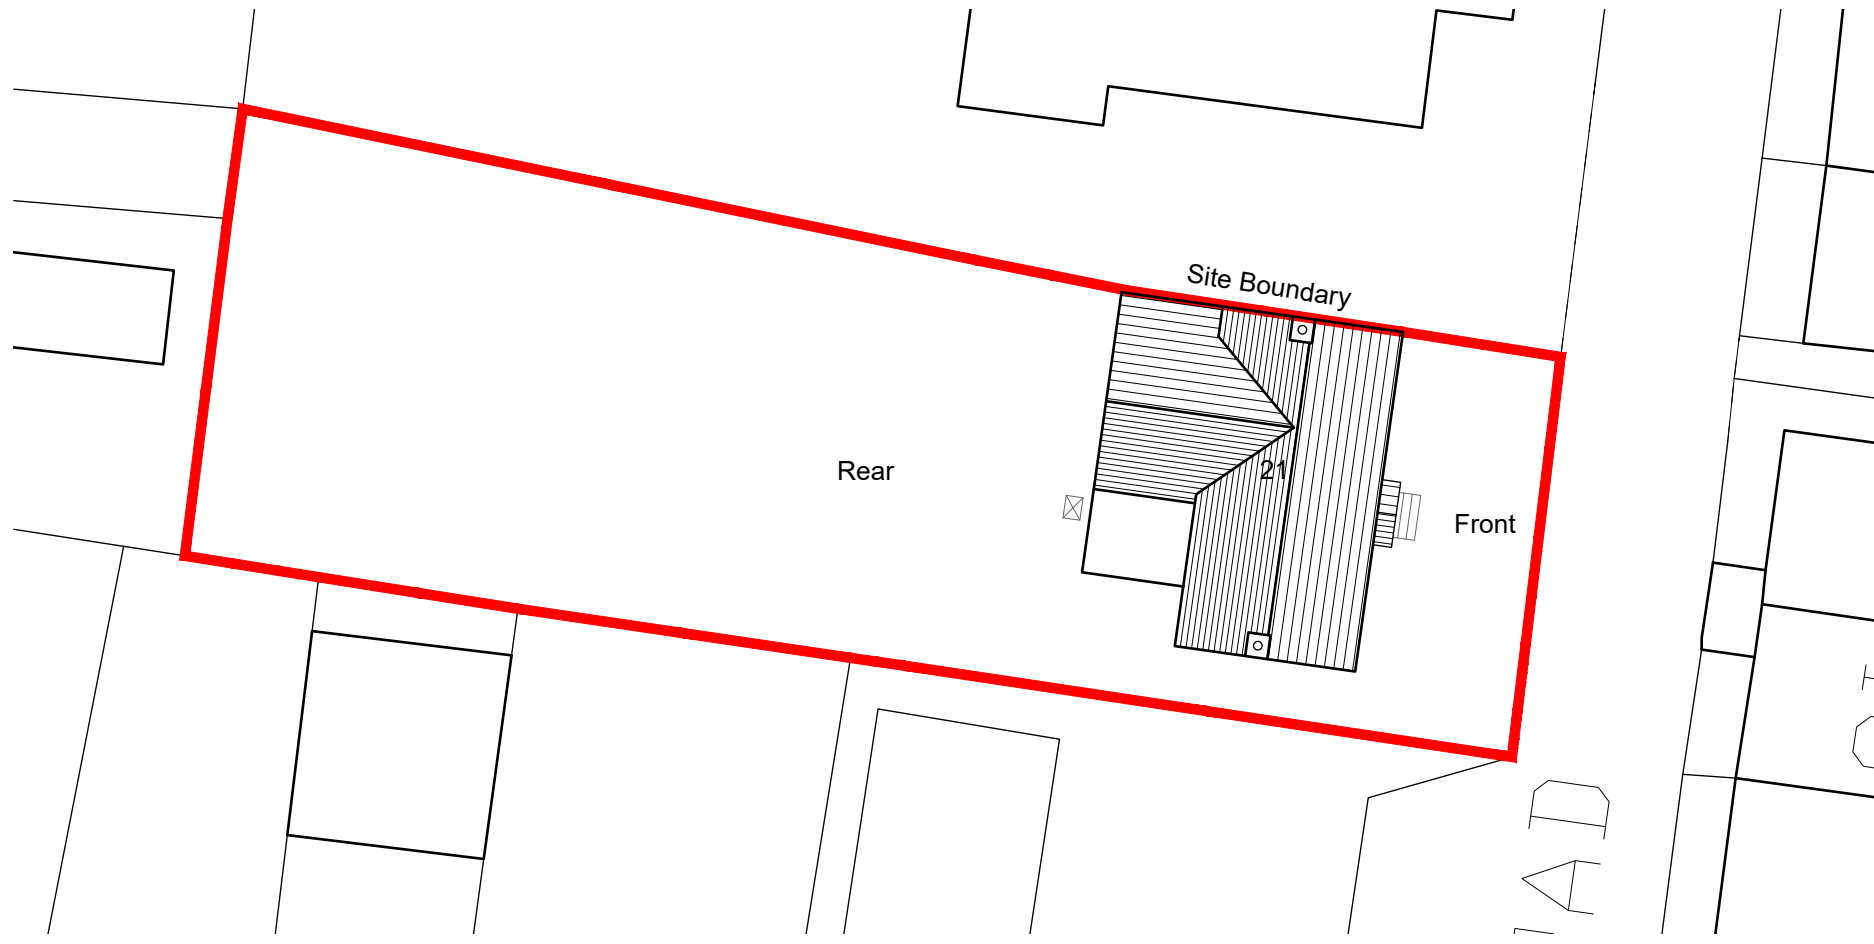



Existing Site plan 1:200

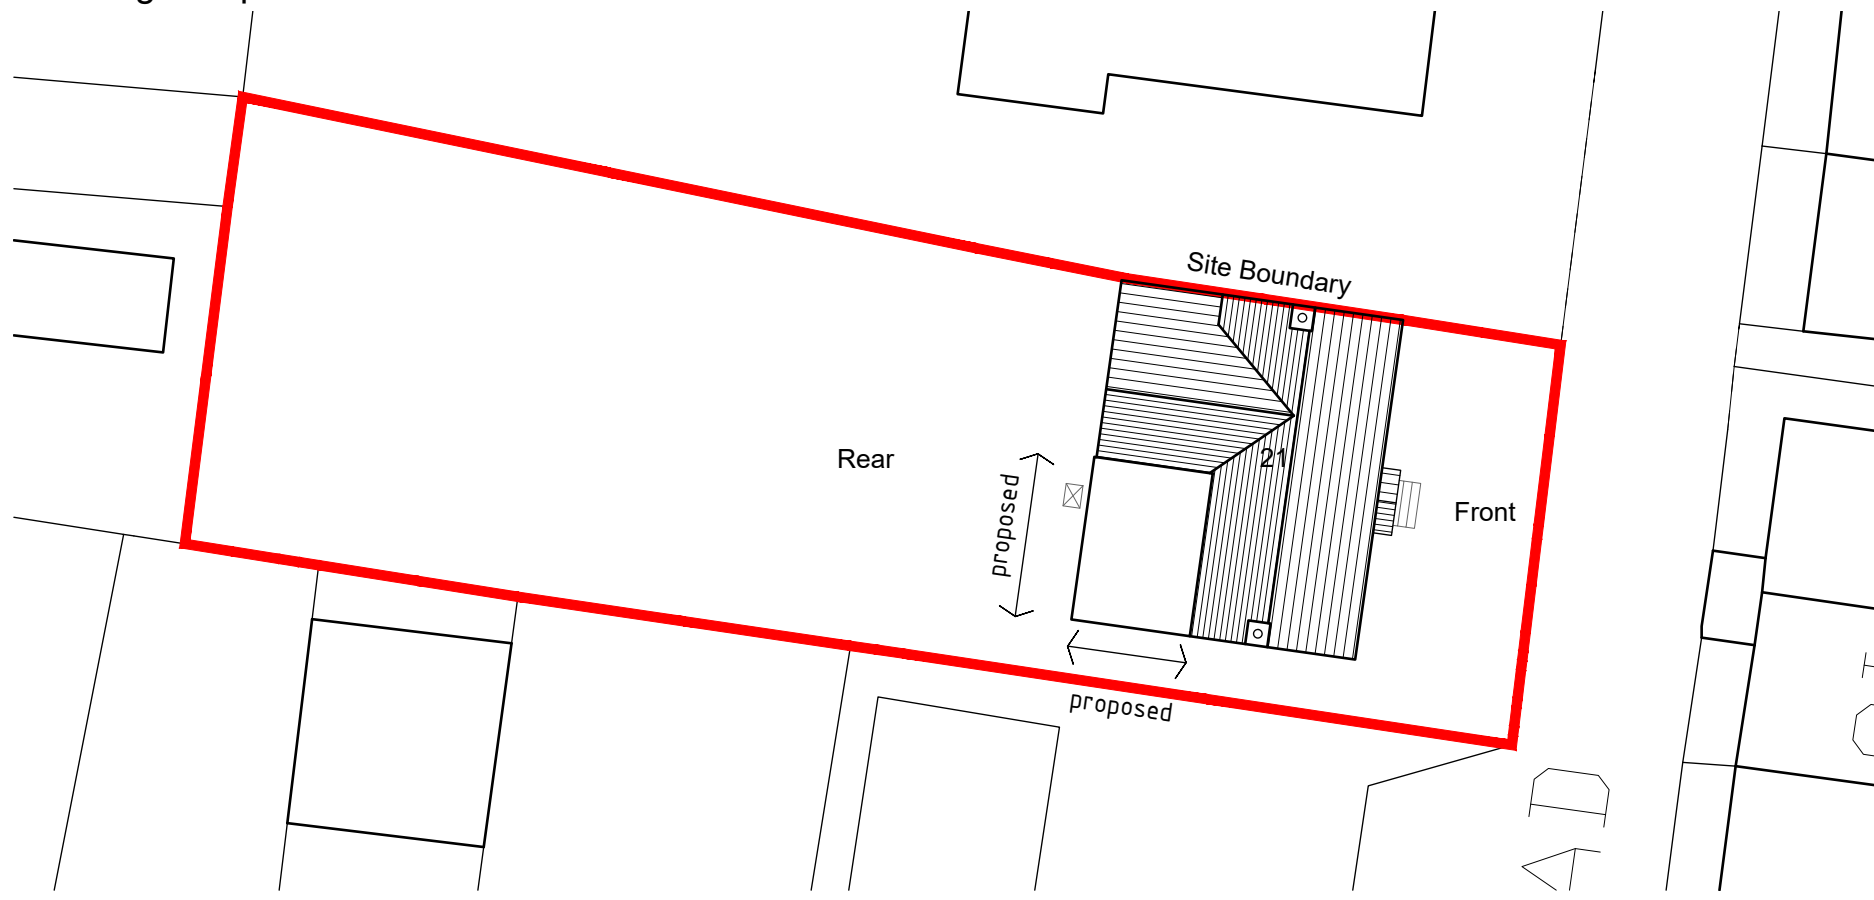

Proposed Site plan 1:200

 

Site location plan 1:1250

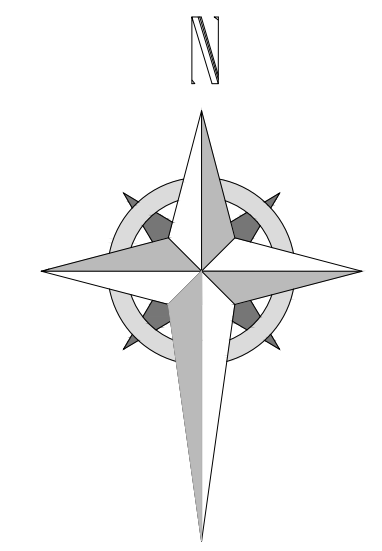 

HDS ARCHITECTURAL SERVICES
HDS Architectural Services, The Foundry,
15 Yorke Street, Wrexham
LL13 8LW
Tel (01978) 345250
www.hdsarchitectural.co.uk

Project; Rose Cottage, 21 New Road, Brynteg, Wrexham, LL11 6PD	
Title; Site location plan	Scale (A3); 1:200/1250
Dwg No; RC/PD/07	Date; 23.11.22
Revision;	