


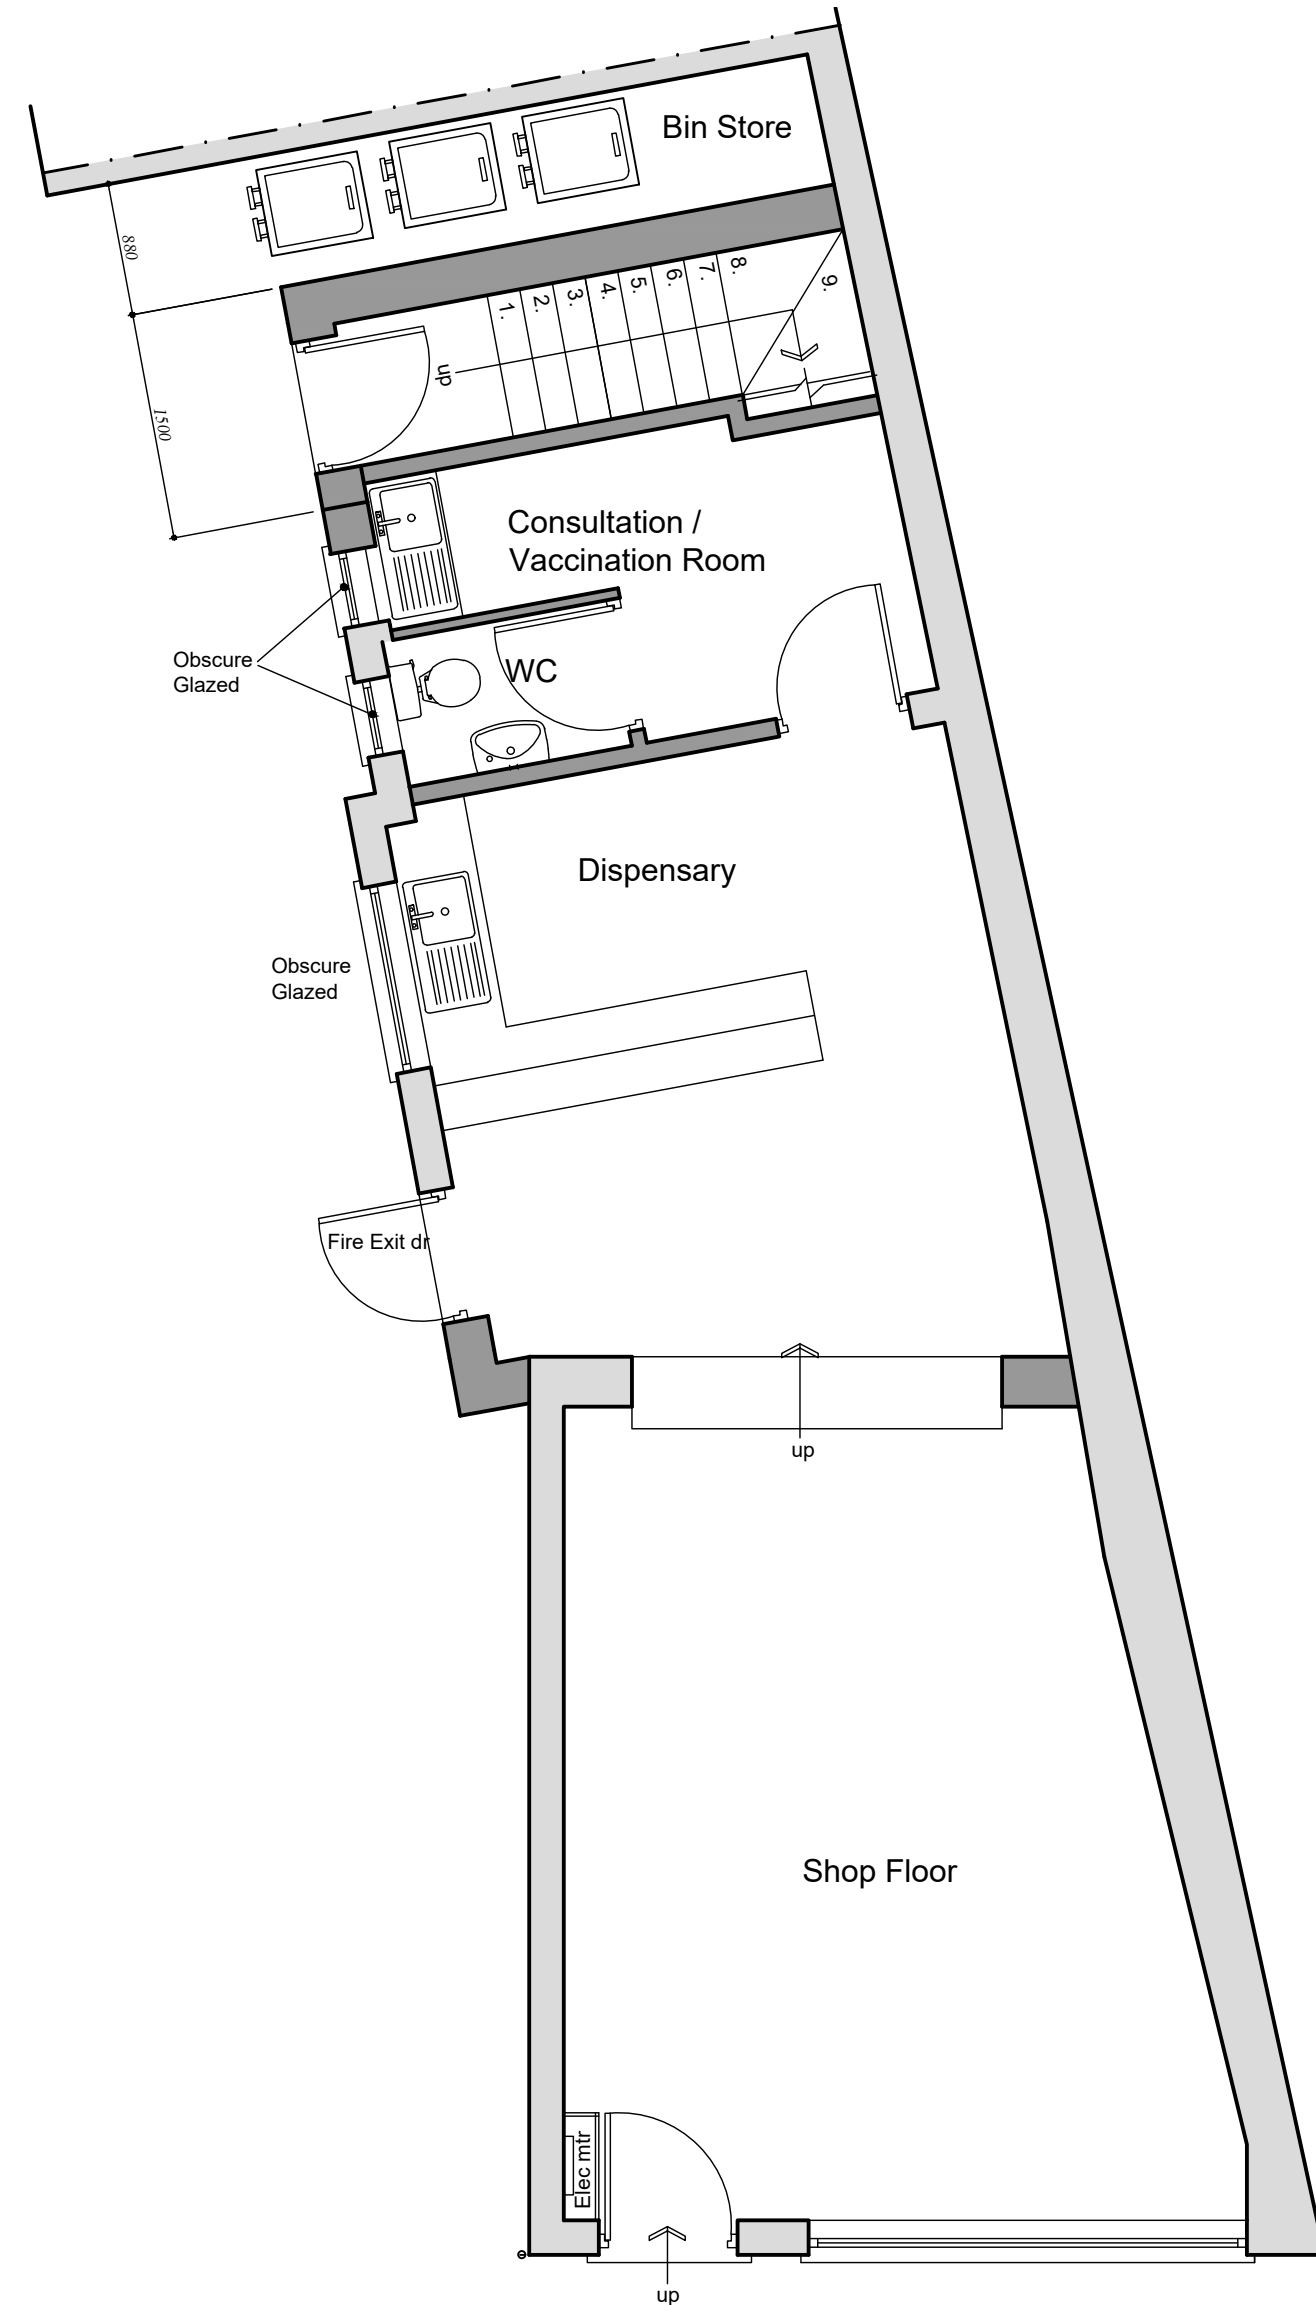


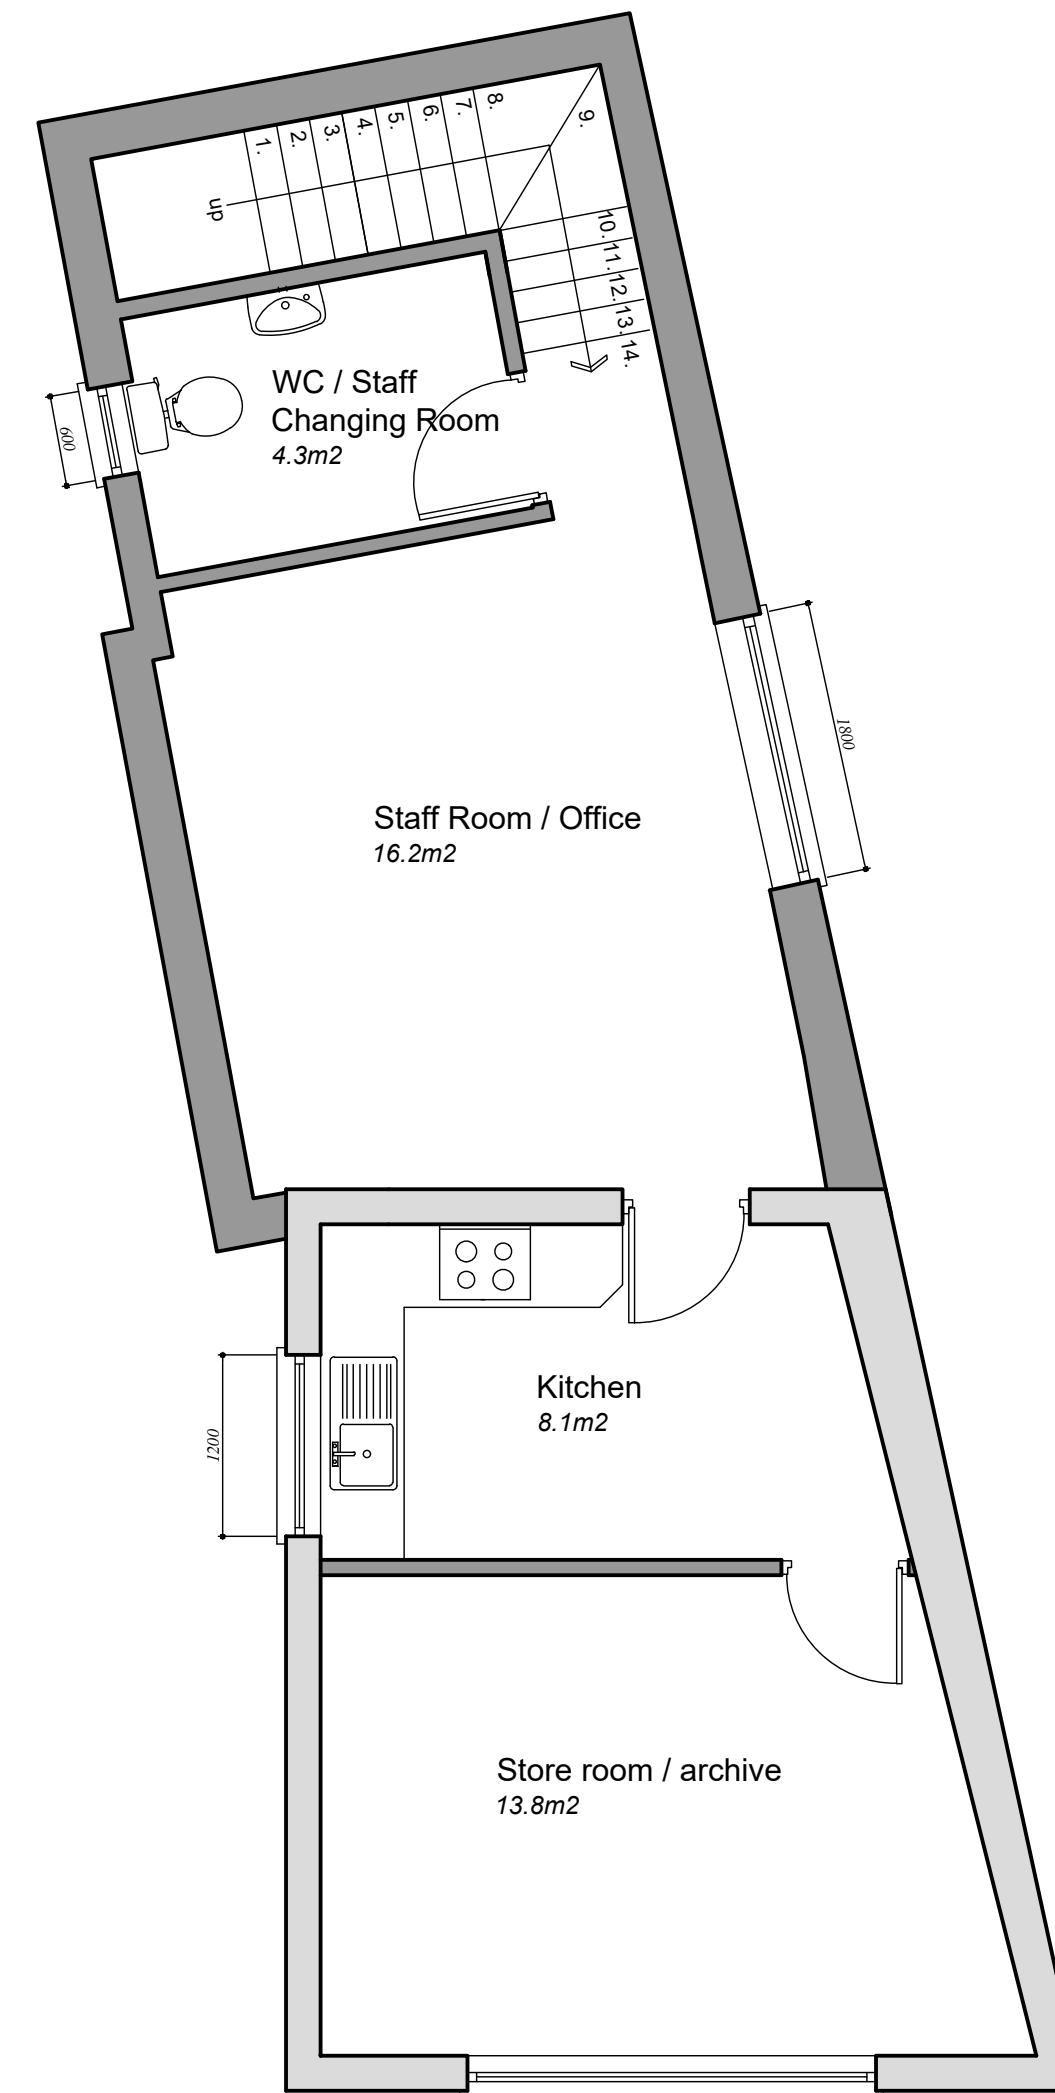

PROPOSED GROUND FLOOR
PLAN 1:50

 

PROPOSED FIRST FLOOR
PLAN 1:50

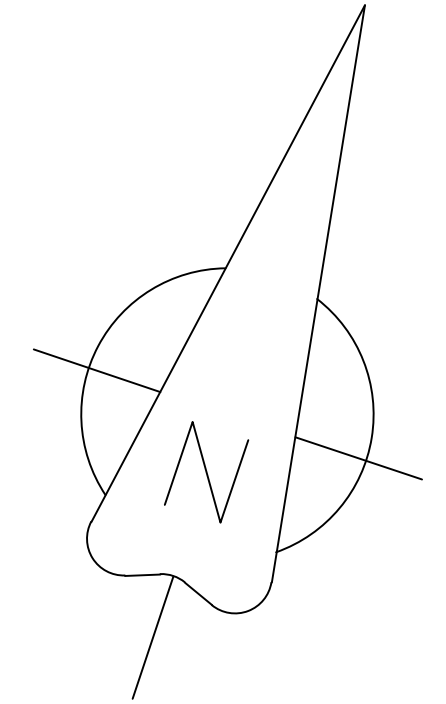

Revision B: 28.11.22- Minor Layout amendments

Revision A: 26.11.22- Layout revised to comply with Planning requirements

1. GENERAL NOTE
These drawings are have been produced for the purpose of obtaining Planning Permission and/or Building Regulations approval; Not for construction.



Project	Rossett Pharmacy, Wrexham LL12 0HN.
Drawing	Remodelling Works Proposed Floor Plans
Scale 1:50	Drawing Number
Drawn F.B	CFI2212_PL02
Date 08/2022	
Status Planning	

B