


FIRST FLOOR PLAN

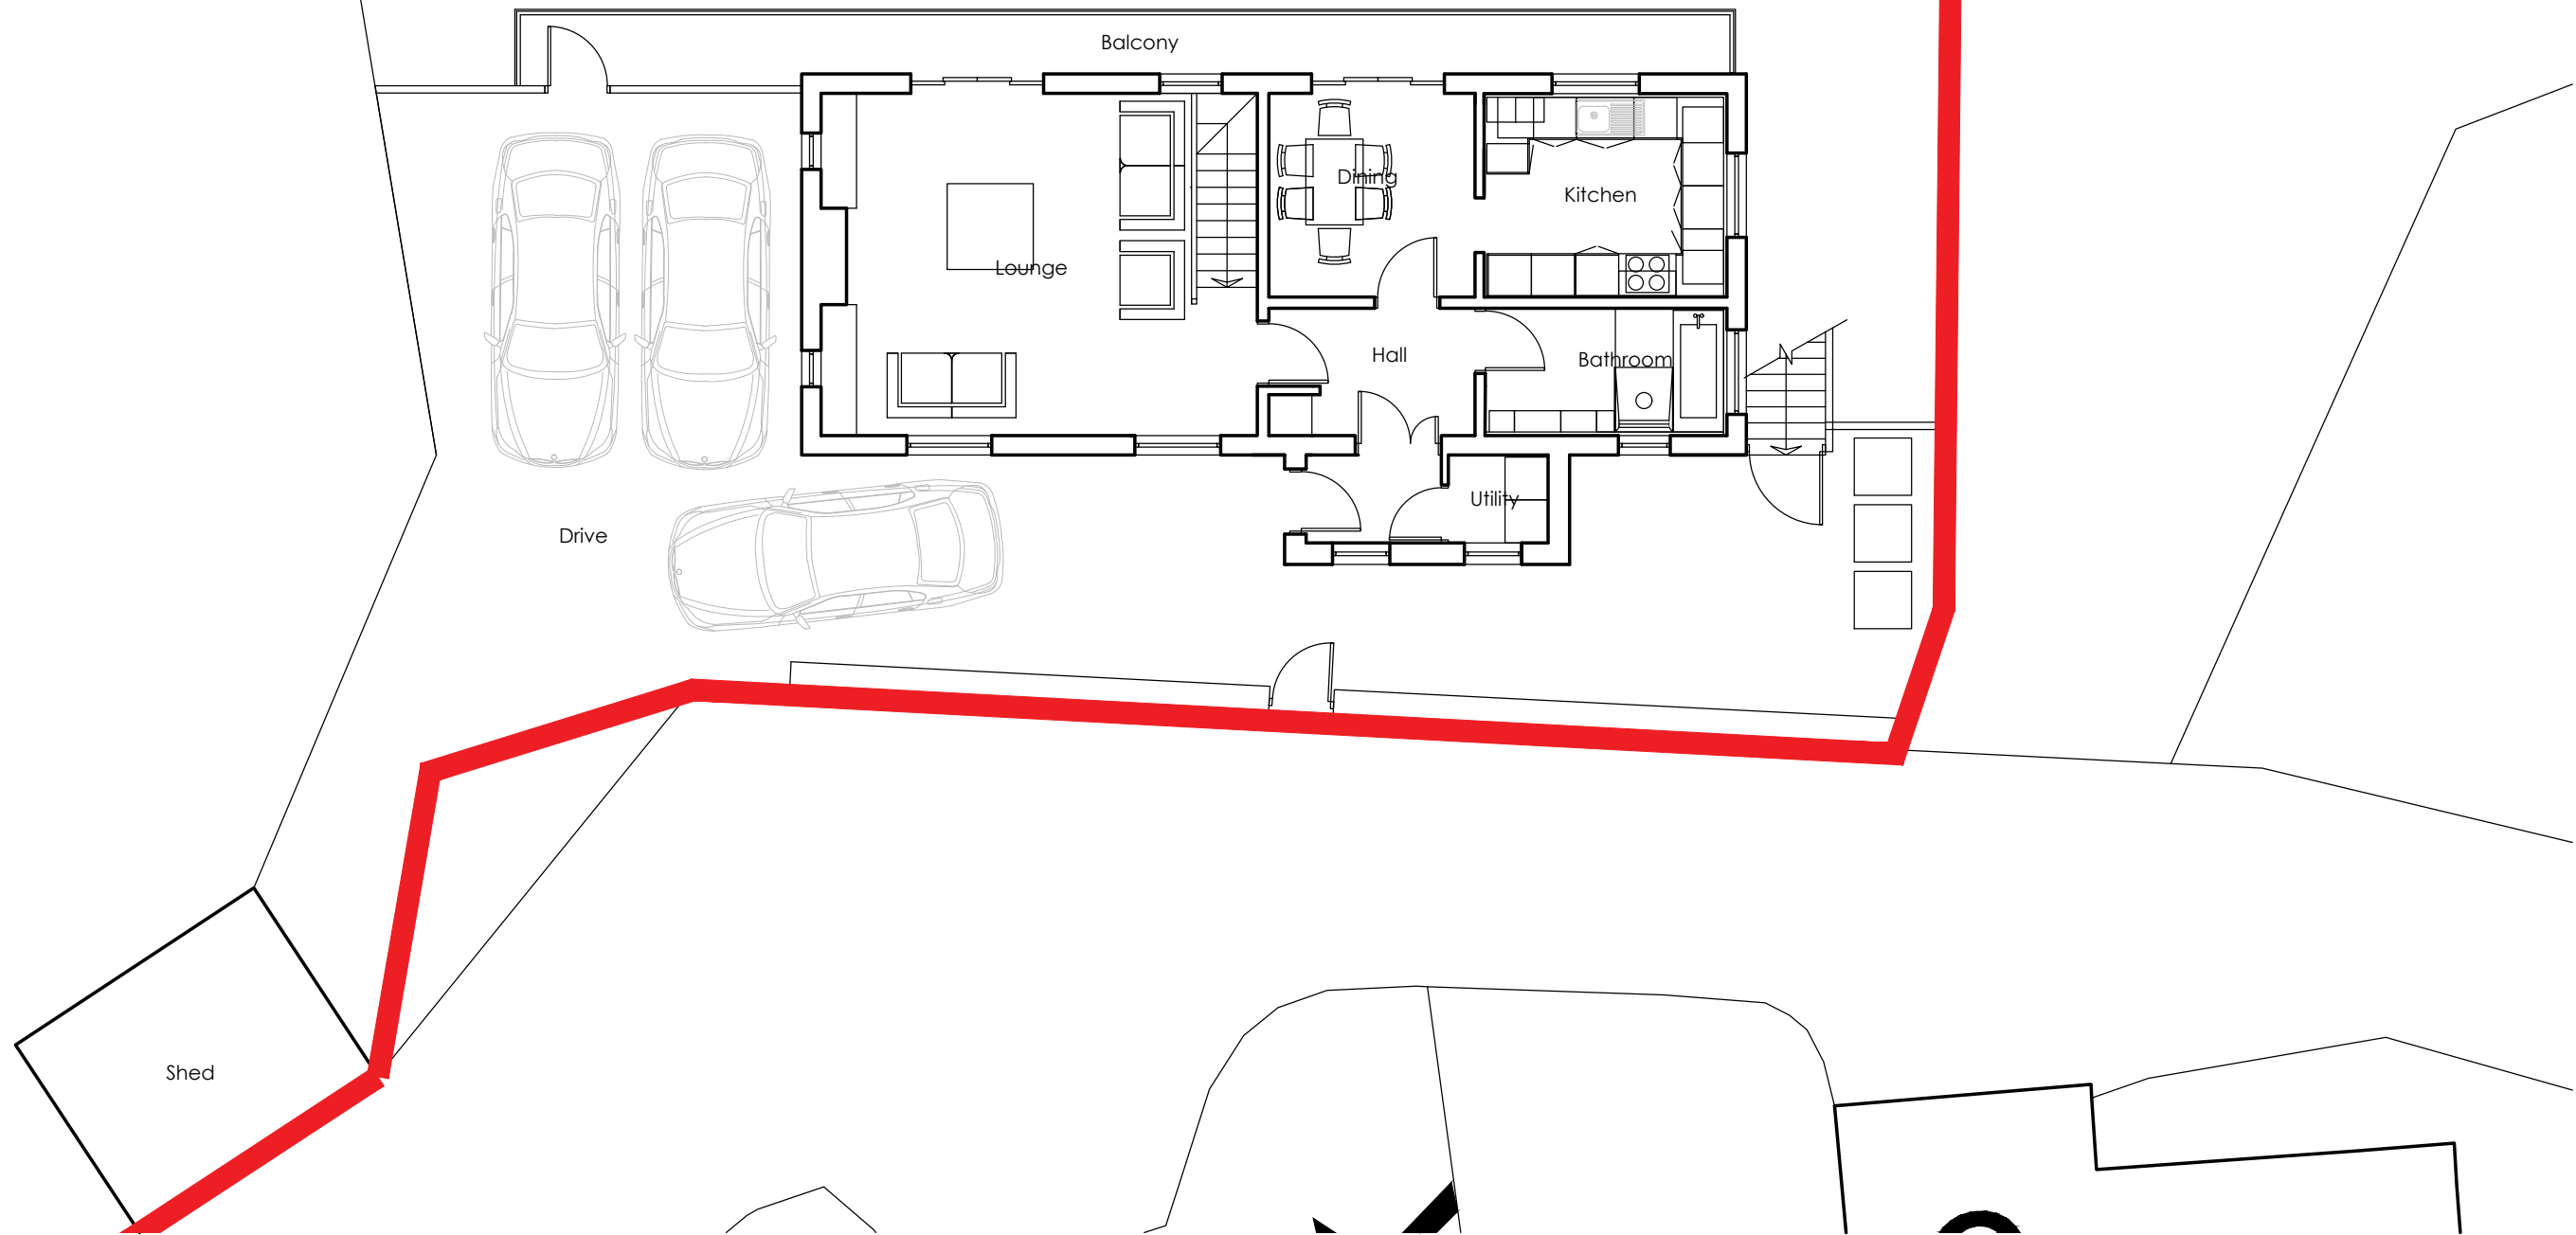

|   |                                                                 |       |       |
|---|-----------------------------------------------------------------|-------|-------|
| Drawing Status:   | PLANNING ISSUE                                                  |       |       |
| Client   | Mr Crosby                                                       |       |       |
| Project   | 5 Short Lane Newbridge Wrexham<br>House refurbishment proposals |       |       |
| Job Number - Drawing number / Revision   | 23-004 - D06 revA<br>Proposed first floor plan                  |       |       |
| Scale   | Date                                                            | Drawn | Stage |
| 1:100@ A3   | 02.23                                                           | MDH   | 3     |
| <b>MDHArchitects</b> <small>arb</small>                                                                     |                                                                 |       |       |
| <small>Director - Mark Hitchmough, Architect BA(Hons) BArch, RIBA ARB<br/>23 Croft Avenue, Bromborough, Wirral, Merseyside, CH62 2BN E-mail: mark@mdharchitects.co.uk Tel: 0756 305 3779</small> |                                                                 |       |       |

Copyright in this drawing remains with MDH Architects Ltd. Do not scale from this drawing. Work to figured dimensions. Check all dimensions on site. In the event of any discrepancy, refer query to MDH Architects Ltd.