



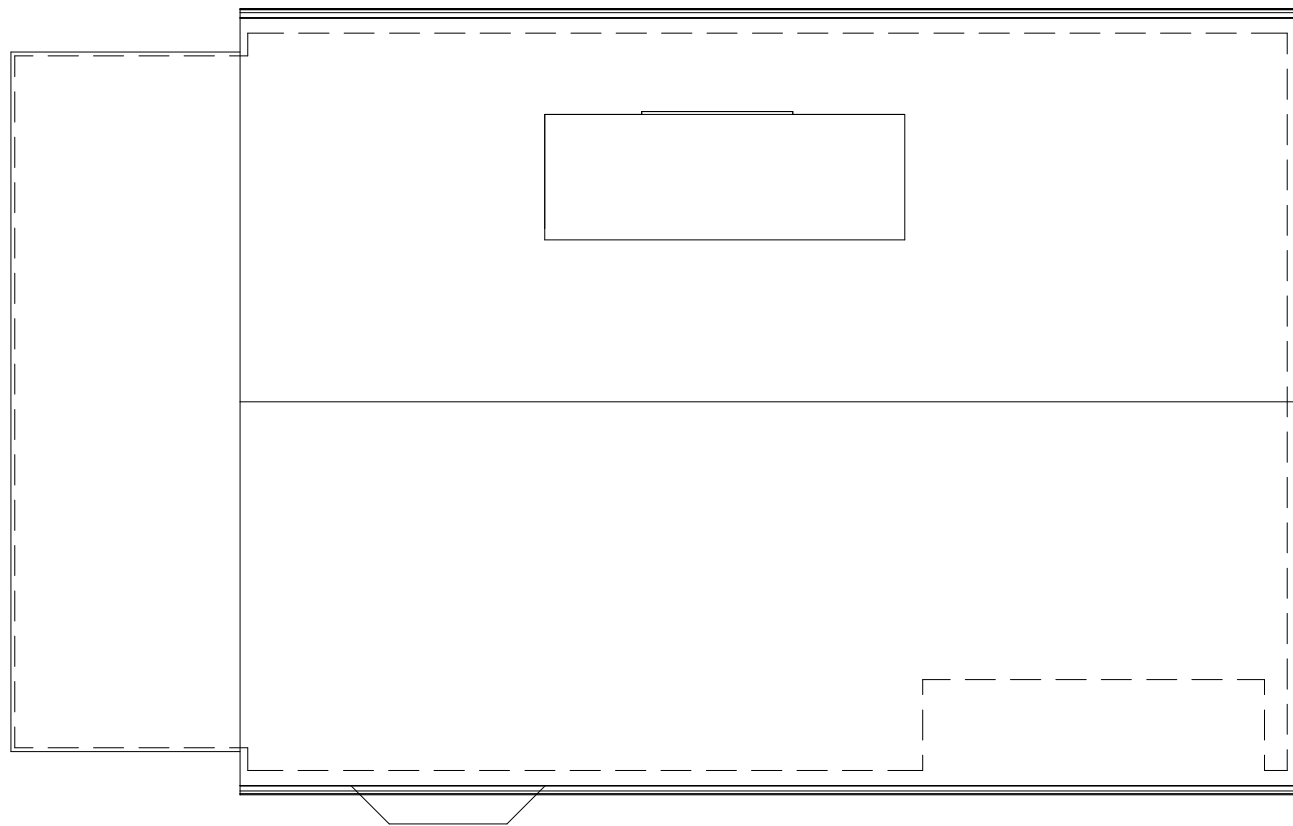

Existing Roof Plan
1 : 100

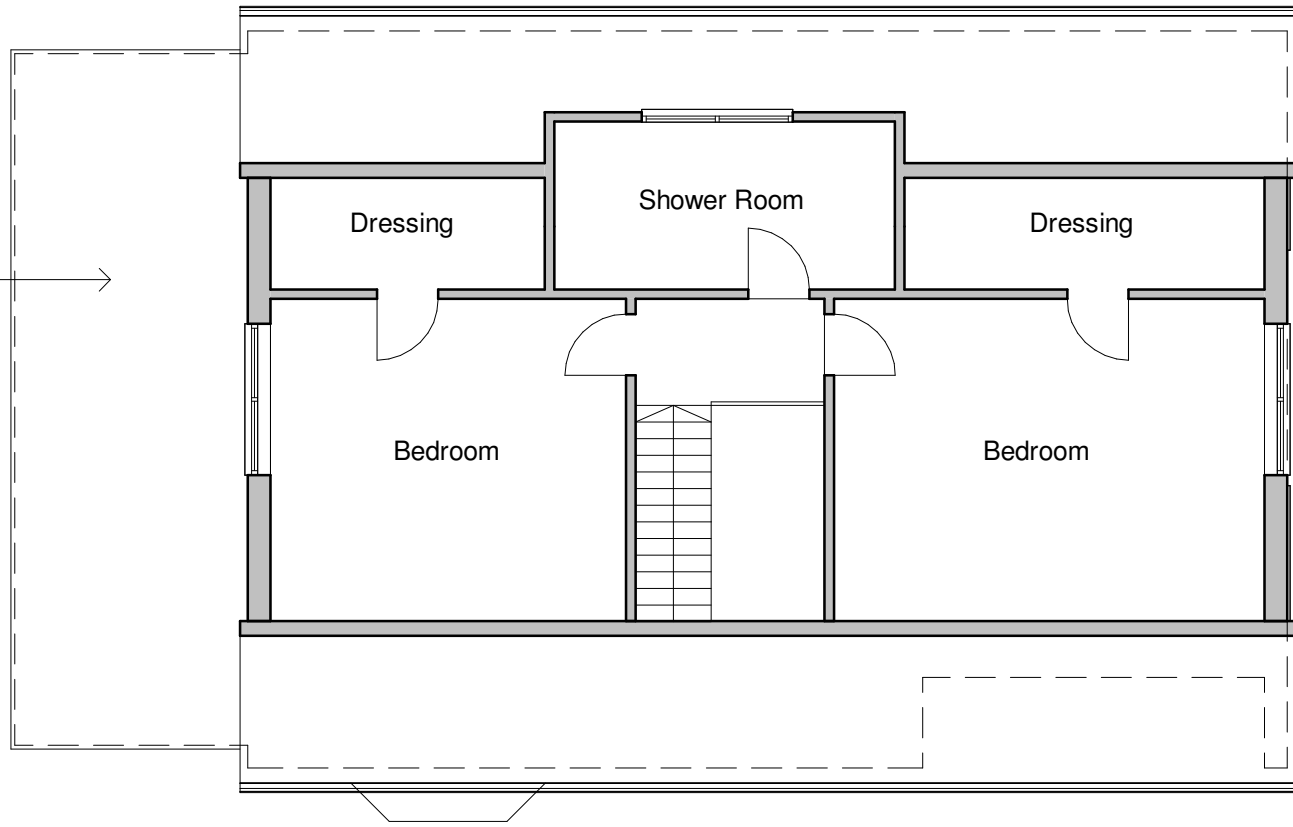


Existing First Floor Plan
1 : 100



Existing Ground Floor Plan
1 : 100



Existing West Elevation
1 : 100

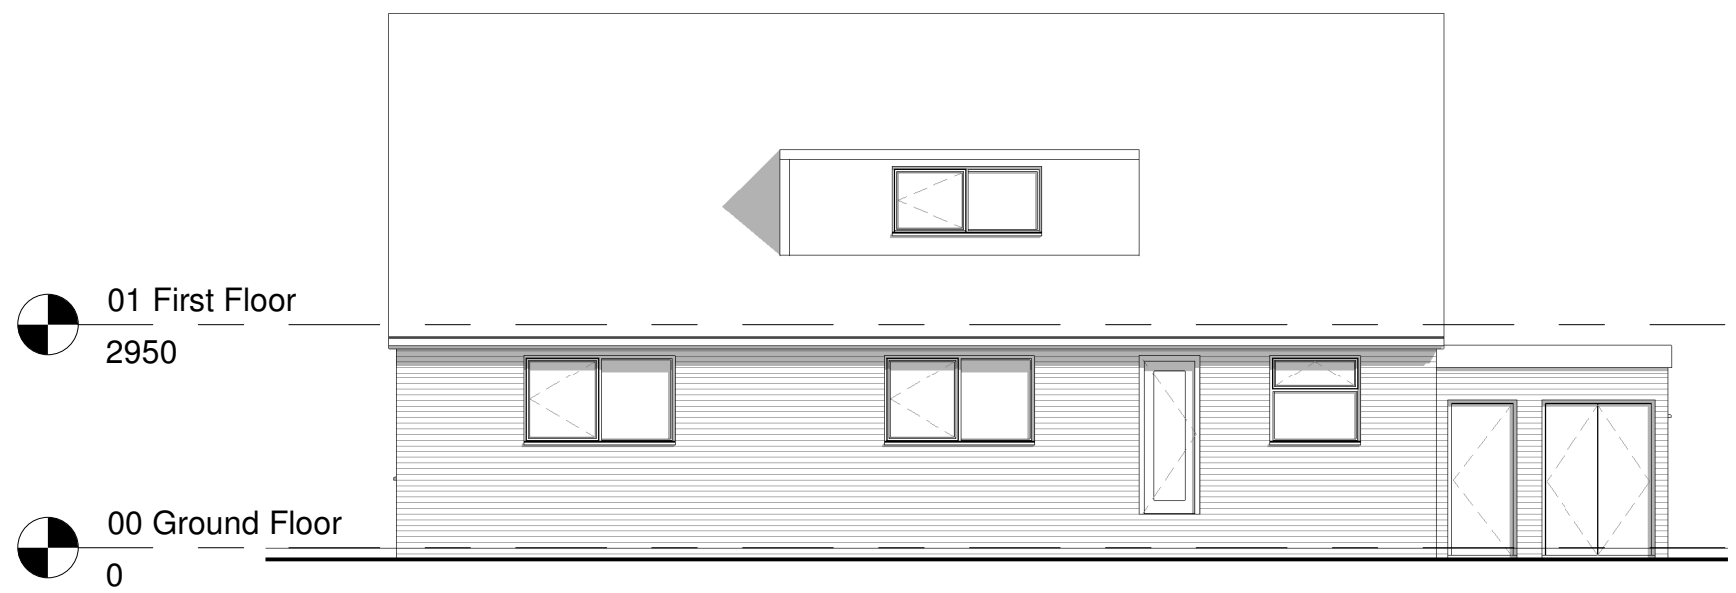

Existing East Elevation
1 : 100



Existing South Elevation
1 : 100



Existing North Elevation
1 : 100



ARKIFY LTD.
36 Pils Tiron, Nant Pwll,
Wrexham, LL14 1UR
(01948) 555555
general@arkify.co.uk
www.arkify.co.uk

Project:	Llys Ioan, High Street Johnstown		
Title:	Existing Floor Plans & Elevations		
Scale @ A1:	1 : 100	Scale @ A3:	1 : 200
Author:	GE	Date:	28/04/2022
Project Ref:	22-17	Drawing No:	A003
Rev:	-		