





Proposed Front Elevation

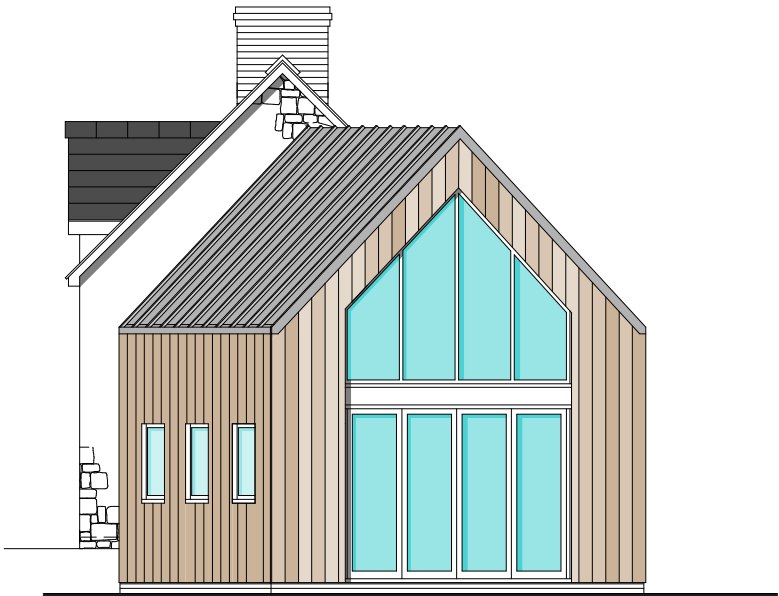

Proposed Side Elevation



Proposed Rear Elevation

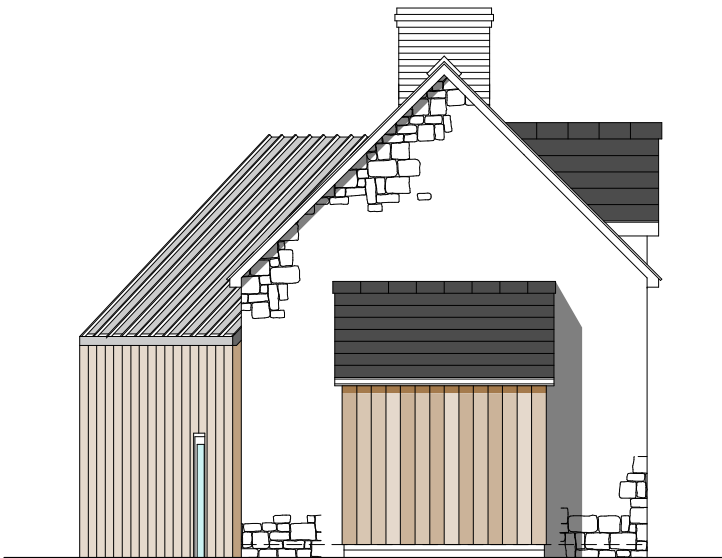

Proposed Side Elevation

Rev.	Date	Initials	Remarks
A	-	had	-
B	-	had	-

Proposed Alterations and Extension to Brookside Cottage, Trevor Road, Garth		Drawn had	 Paterson Macaulay & Owens Bebington Telephone 0151 334 0569 Mold Telephone 01362 755703 E-Mail enquiries@pmoarchitects.com www.pmoarchitects.com
Proposed Elevations		Checked gws	
		Date 06/2020	
		Scale 1:100	
COPYRIGHT Paterson Macaulay & Owens © 2017. The drawings, details and information shown on this document are subject to the copyright of the architect (Paterson Macaulay & Owens) & are not to be used, reproduced or disclosed without their express permission. Likewise, third parties who do not have a licence or sub-licence to use the design will not be entitled to use the drawings without the architect's consent. This drawing, including dimensions are to be verified on site prior to commencement of works. Any discrepancies should be brought to the attention of Paterson Macaulay & Owens immediately. Do not scale from this drawing.	Job no 5089	Dwg no P02	Rev F