




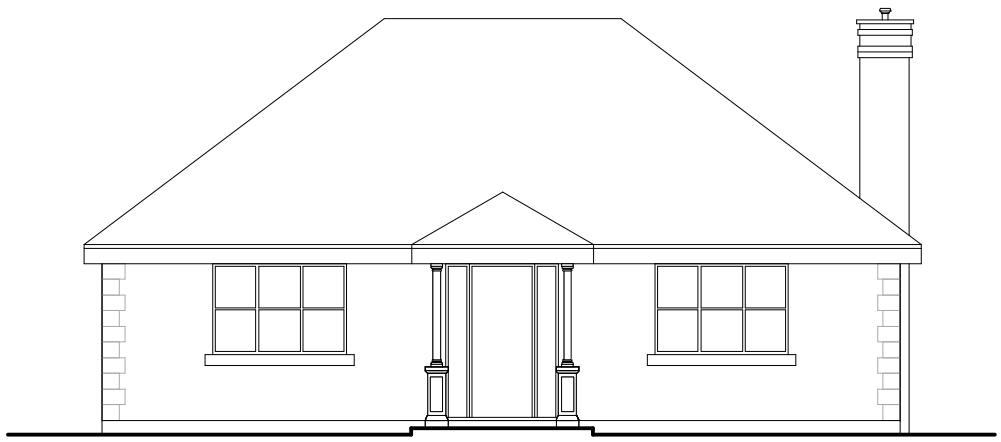


Front Elevation 1:100

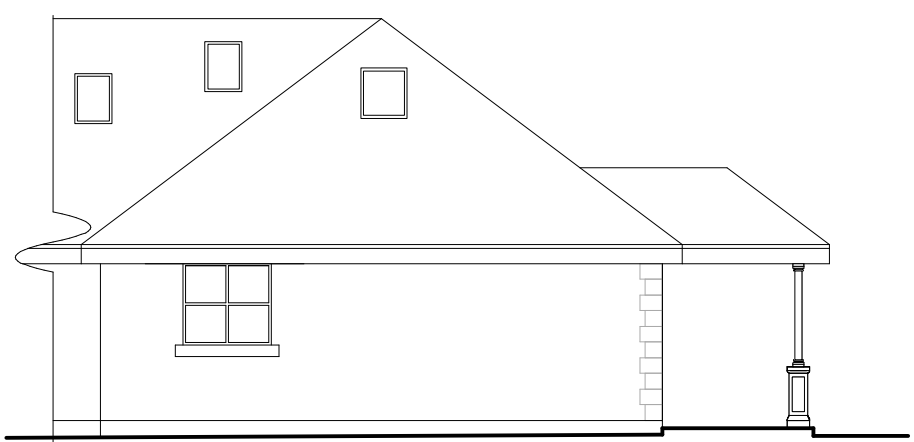


Side Elevation 1:100

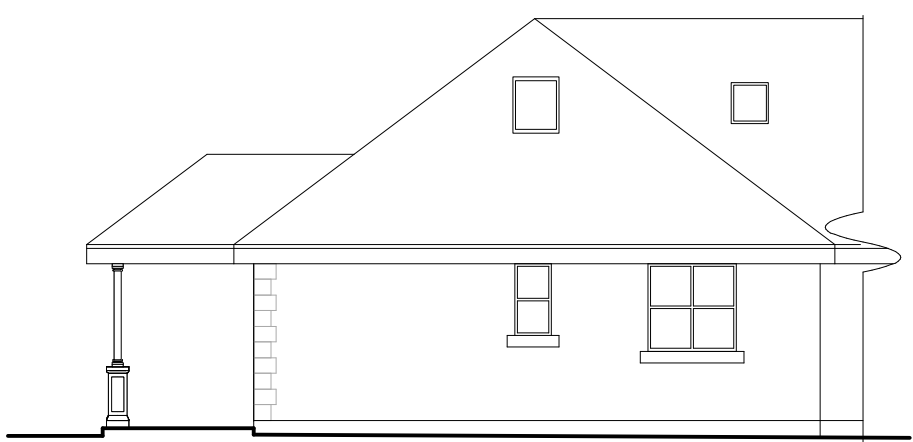

Side Elevation 1:100

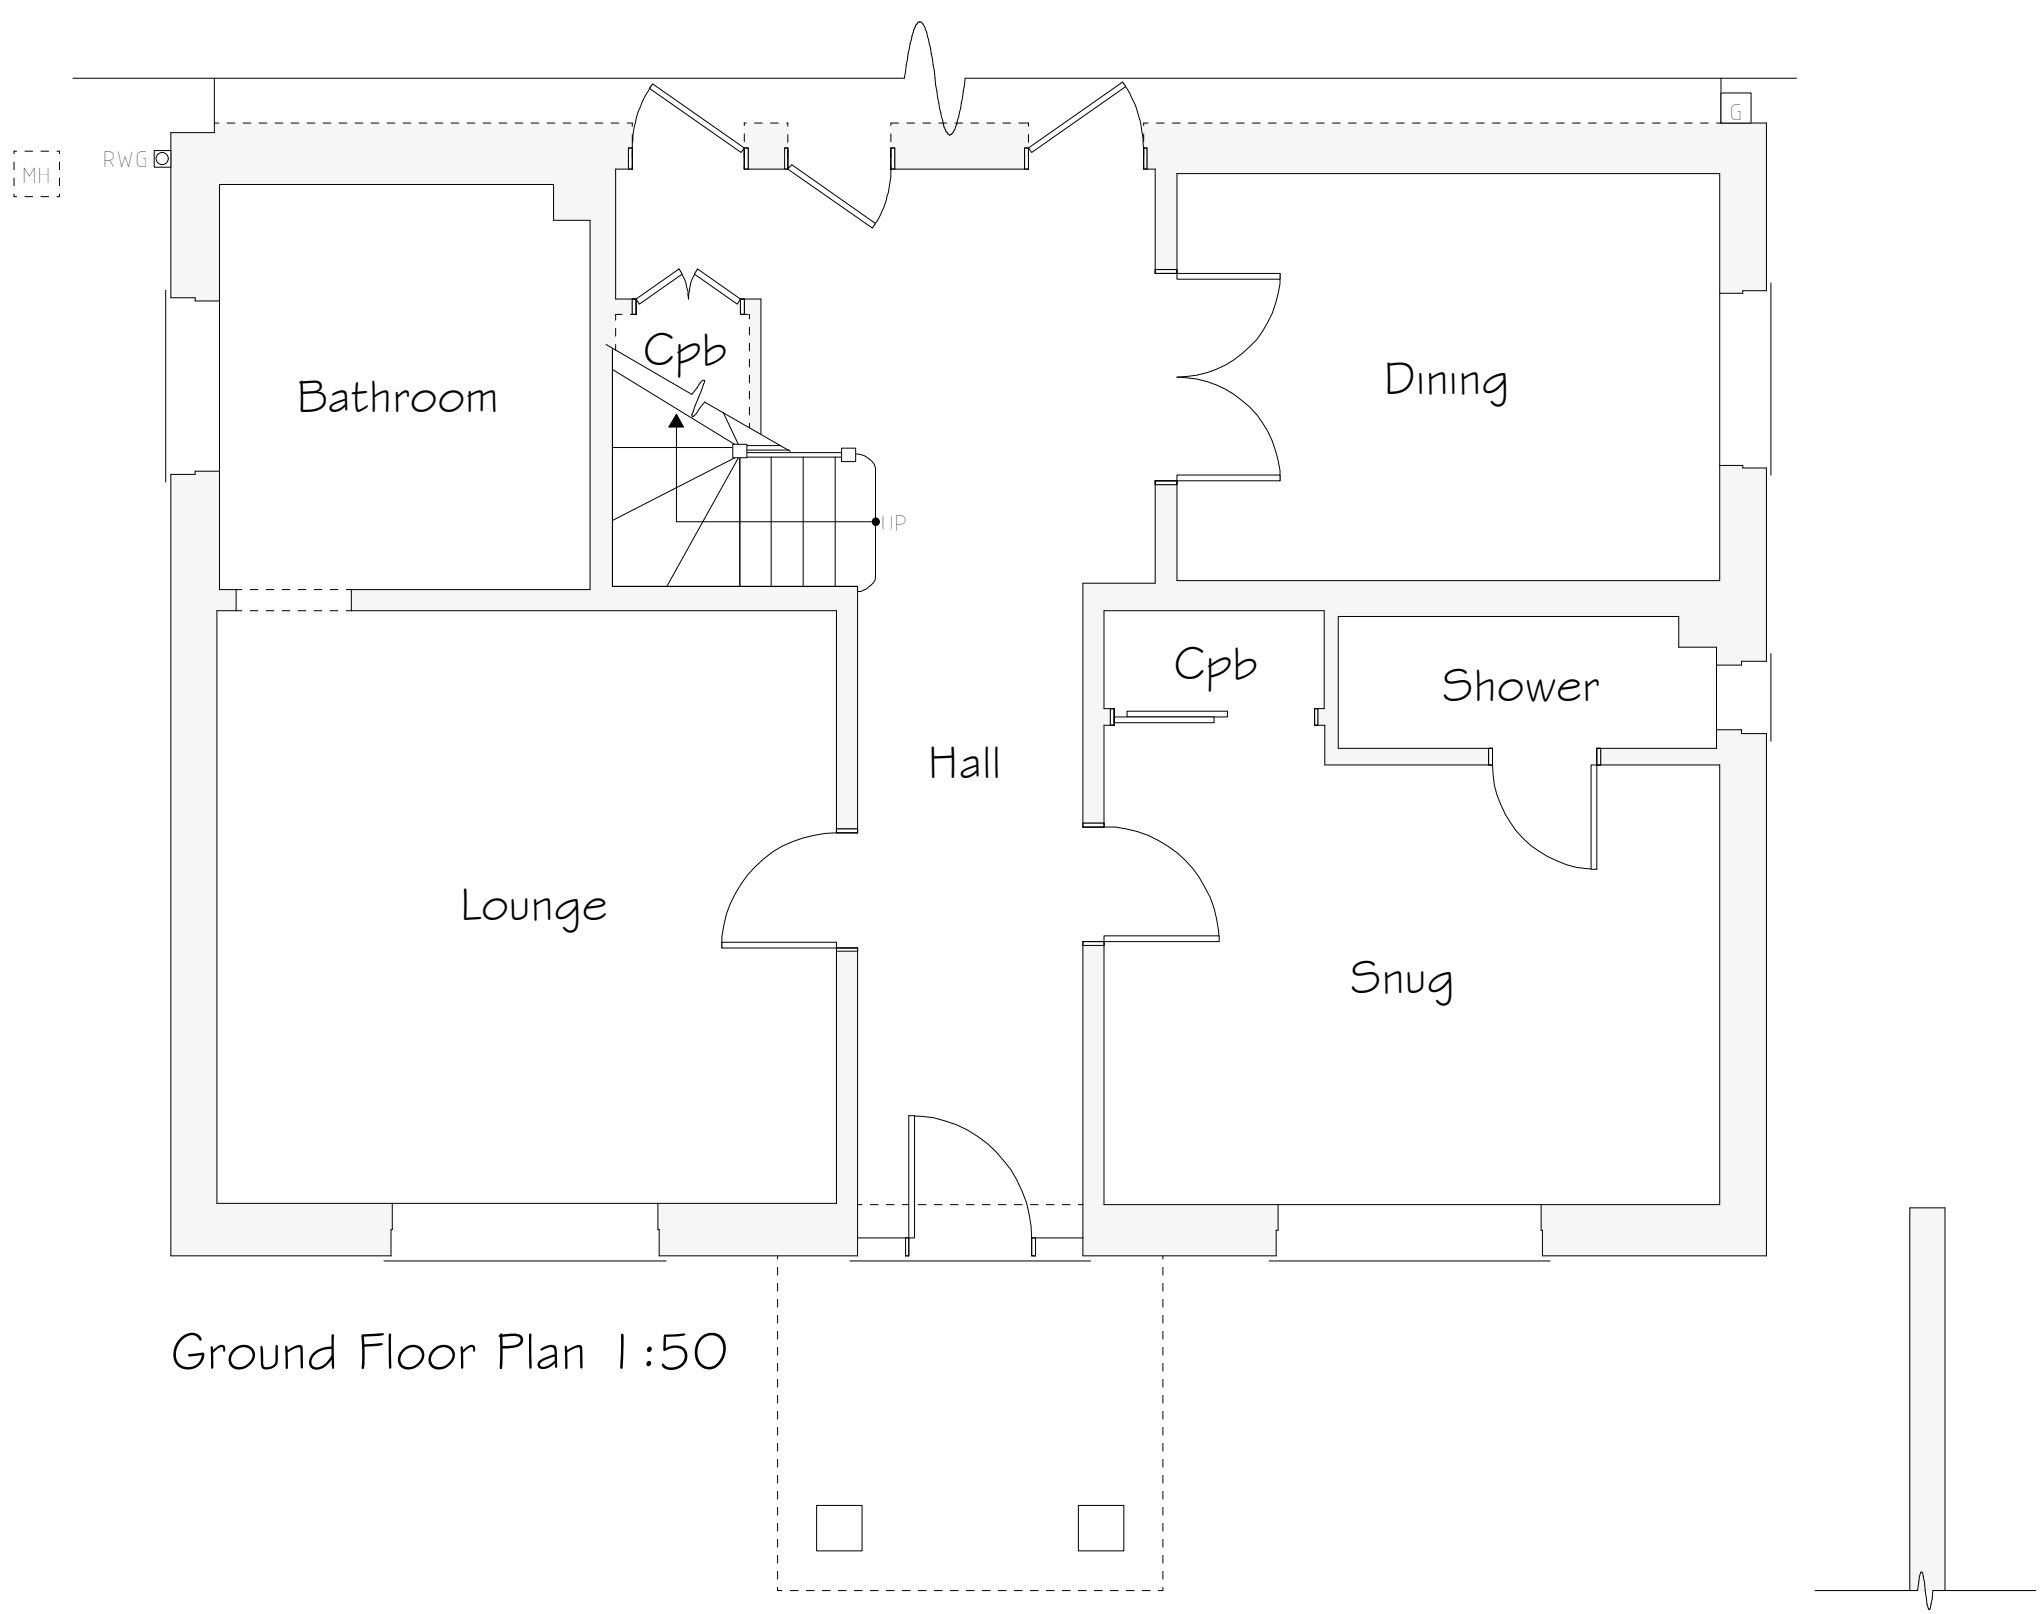

Ground Floor Plan 1:50

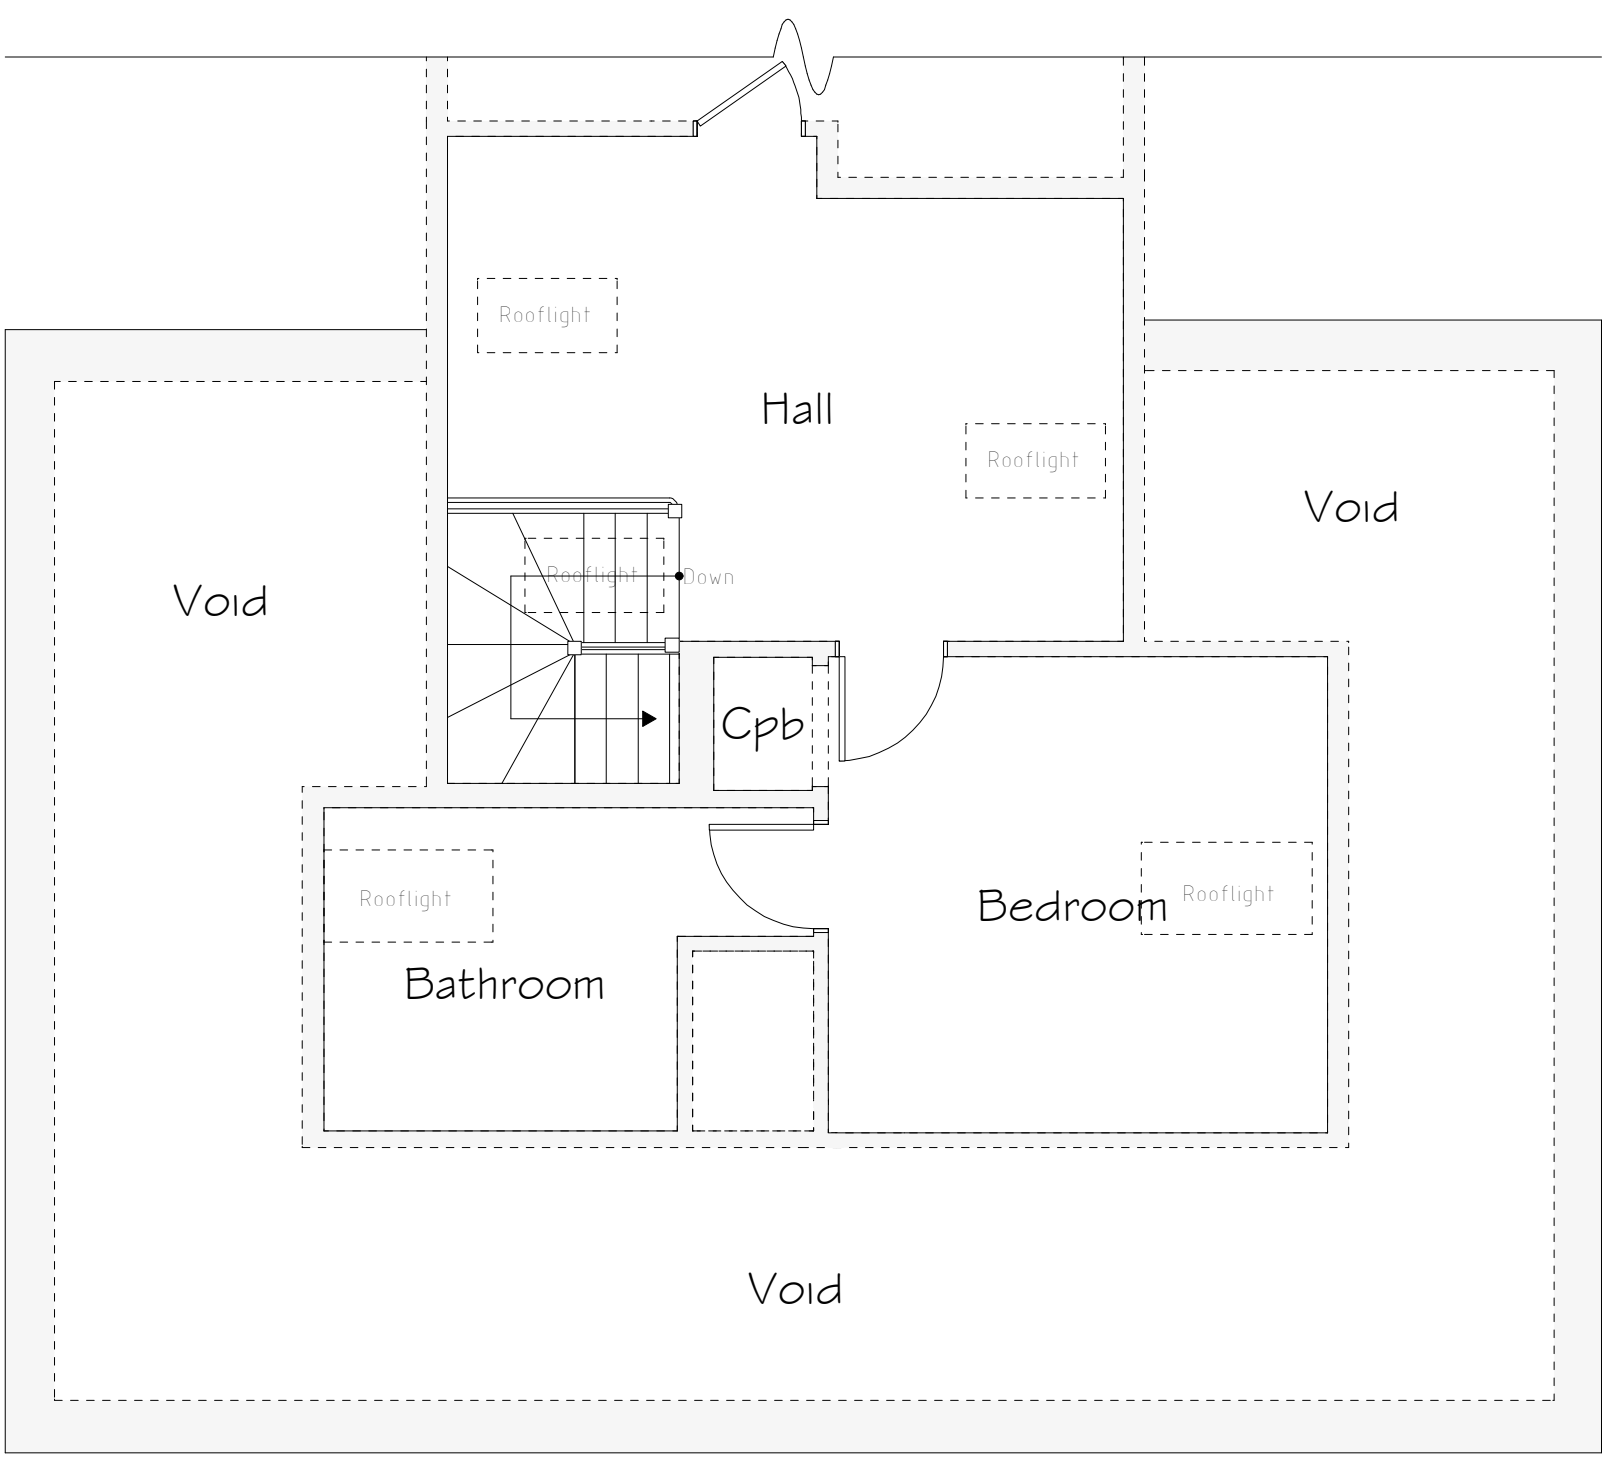

First Floor Plan 1:50

Services Key			
	Existing Boiler Position		
	Existing Gas Meter Position		
	Existing Electric Meter Position		
	Existing Man Hole Position		
	Existing Rain Water Gully (RWG) Position		

Rev	Date	Detail	Initial

Project: Proposed alterations to, West View, Bowling Bank, Wrexham, LL13 9RH	
Title: Existing	Scale: (A1) 1:50 & 1:100
Drawn By: A.L. Valentine	Date: Dec 2021
Drawing No: 5099/001	Sheet: 1 of 1