


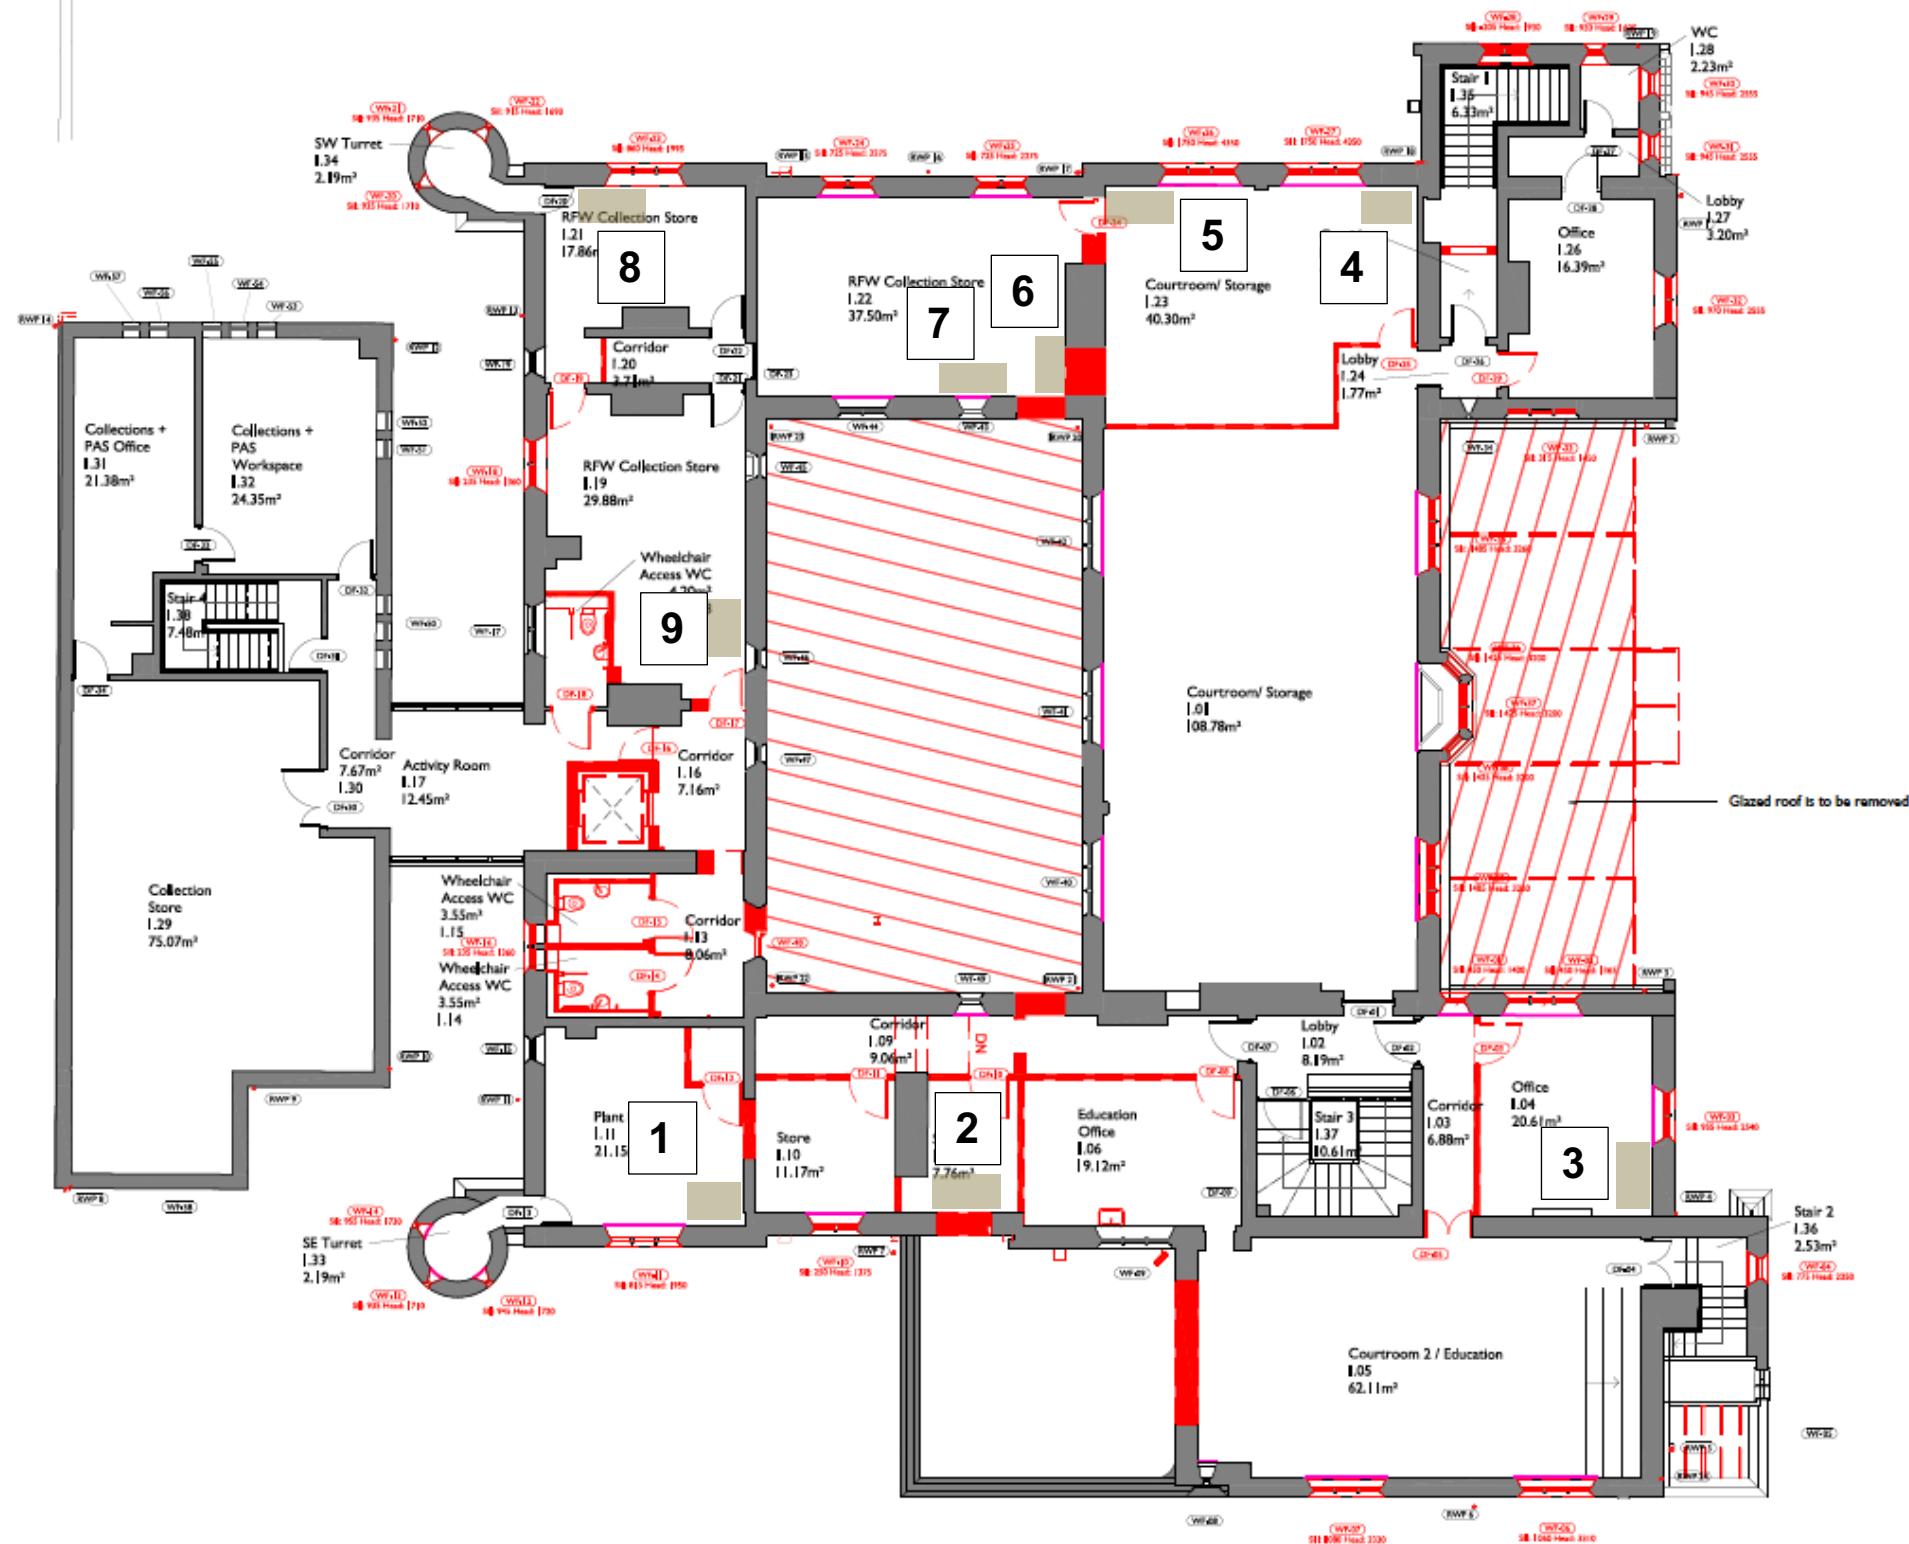

Existing First Floor Plan

### Locations 1 to 9 inclusive

At first floor level, carefully remove the floor finishes (vinyl or carpet) to reveal the floorboards.

Cut floorboards at a joist (clear of any in floor services or wires) and remove the floorboards to enable the floor span / joist size and spacing to be determined. (along with any intermediate construction).

Anticipated size of openings 450 x 600 depending upon what is found this may need to be increased.

**Note:** Location 1 is within the existing first floor plant room that has a bundled vinyl sheet flooring. This is to be reinstated and made good and sealed to make watertight on completion.

Following inspection reinstate, fixing down the floorboards and leave safe.

Where two locations are shown within the same room, only one needs to be done if the information required is obtained. E.g. 4 & 5 and 6 & 7.

The client will ensure that all obstacles such as furniture are cleared from the locations prior to the opening up being undertaken.

Rev A – June 2023 – Initial Issue.



**Blackett-Ord Conservation Engineering**

5<sup>th</sup> Floor, Horton House, Exchange Flags, Liverpool, L2 3PF  
Tel: 0151 353 7130 - email: [ian@blackett-ordconservation.co.uk](mailto:ian@blackett-ordconservation.co.uk)

**Wrexham Museum**  
Structural Investigations  
**Planned Intrusive Disruptive Investigations**  
Job No: X73 Date: Jun 2023 Drg No SK38 Rev A