


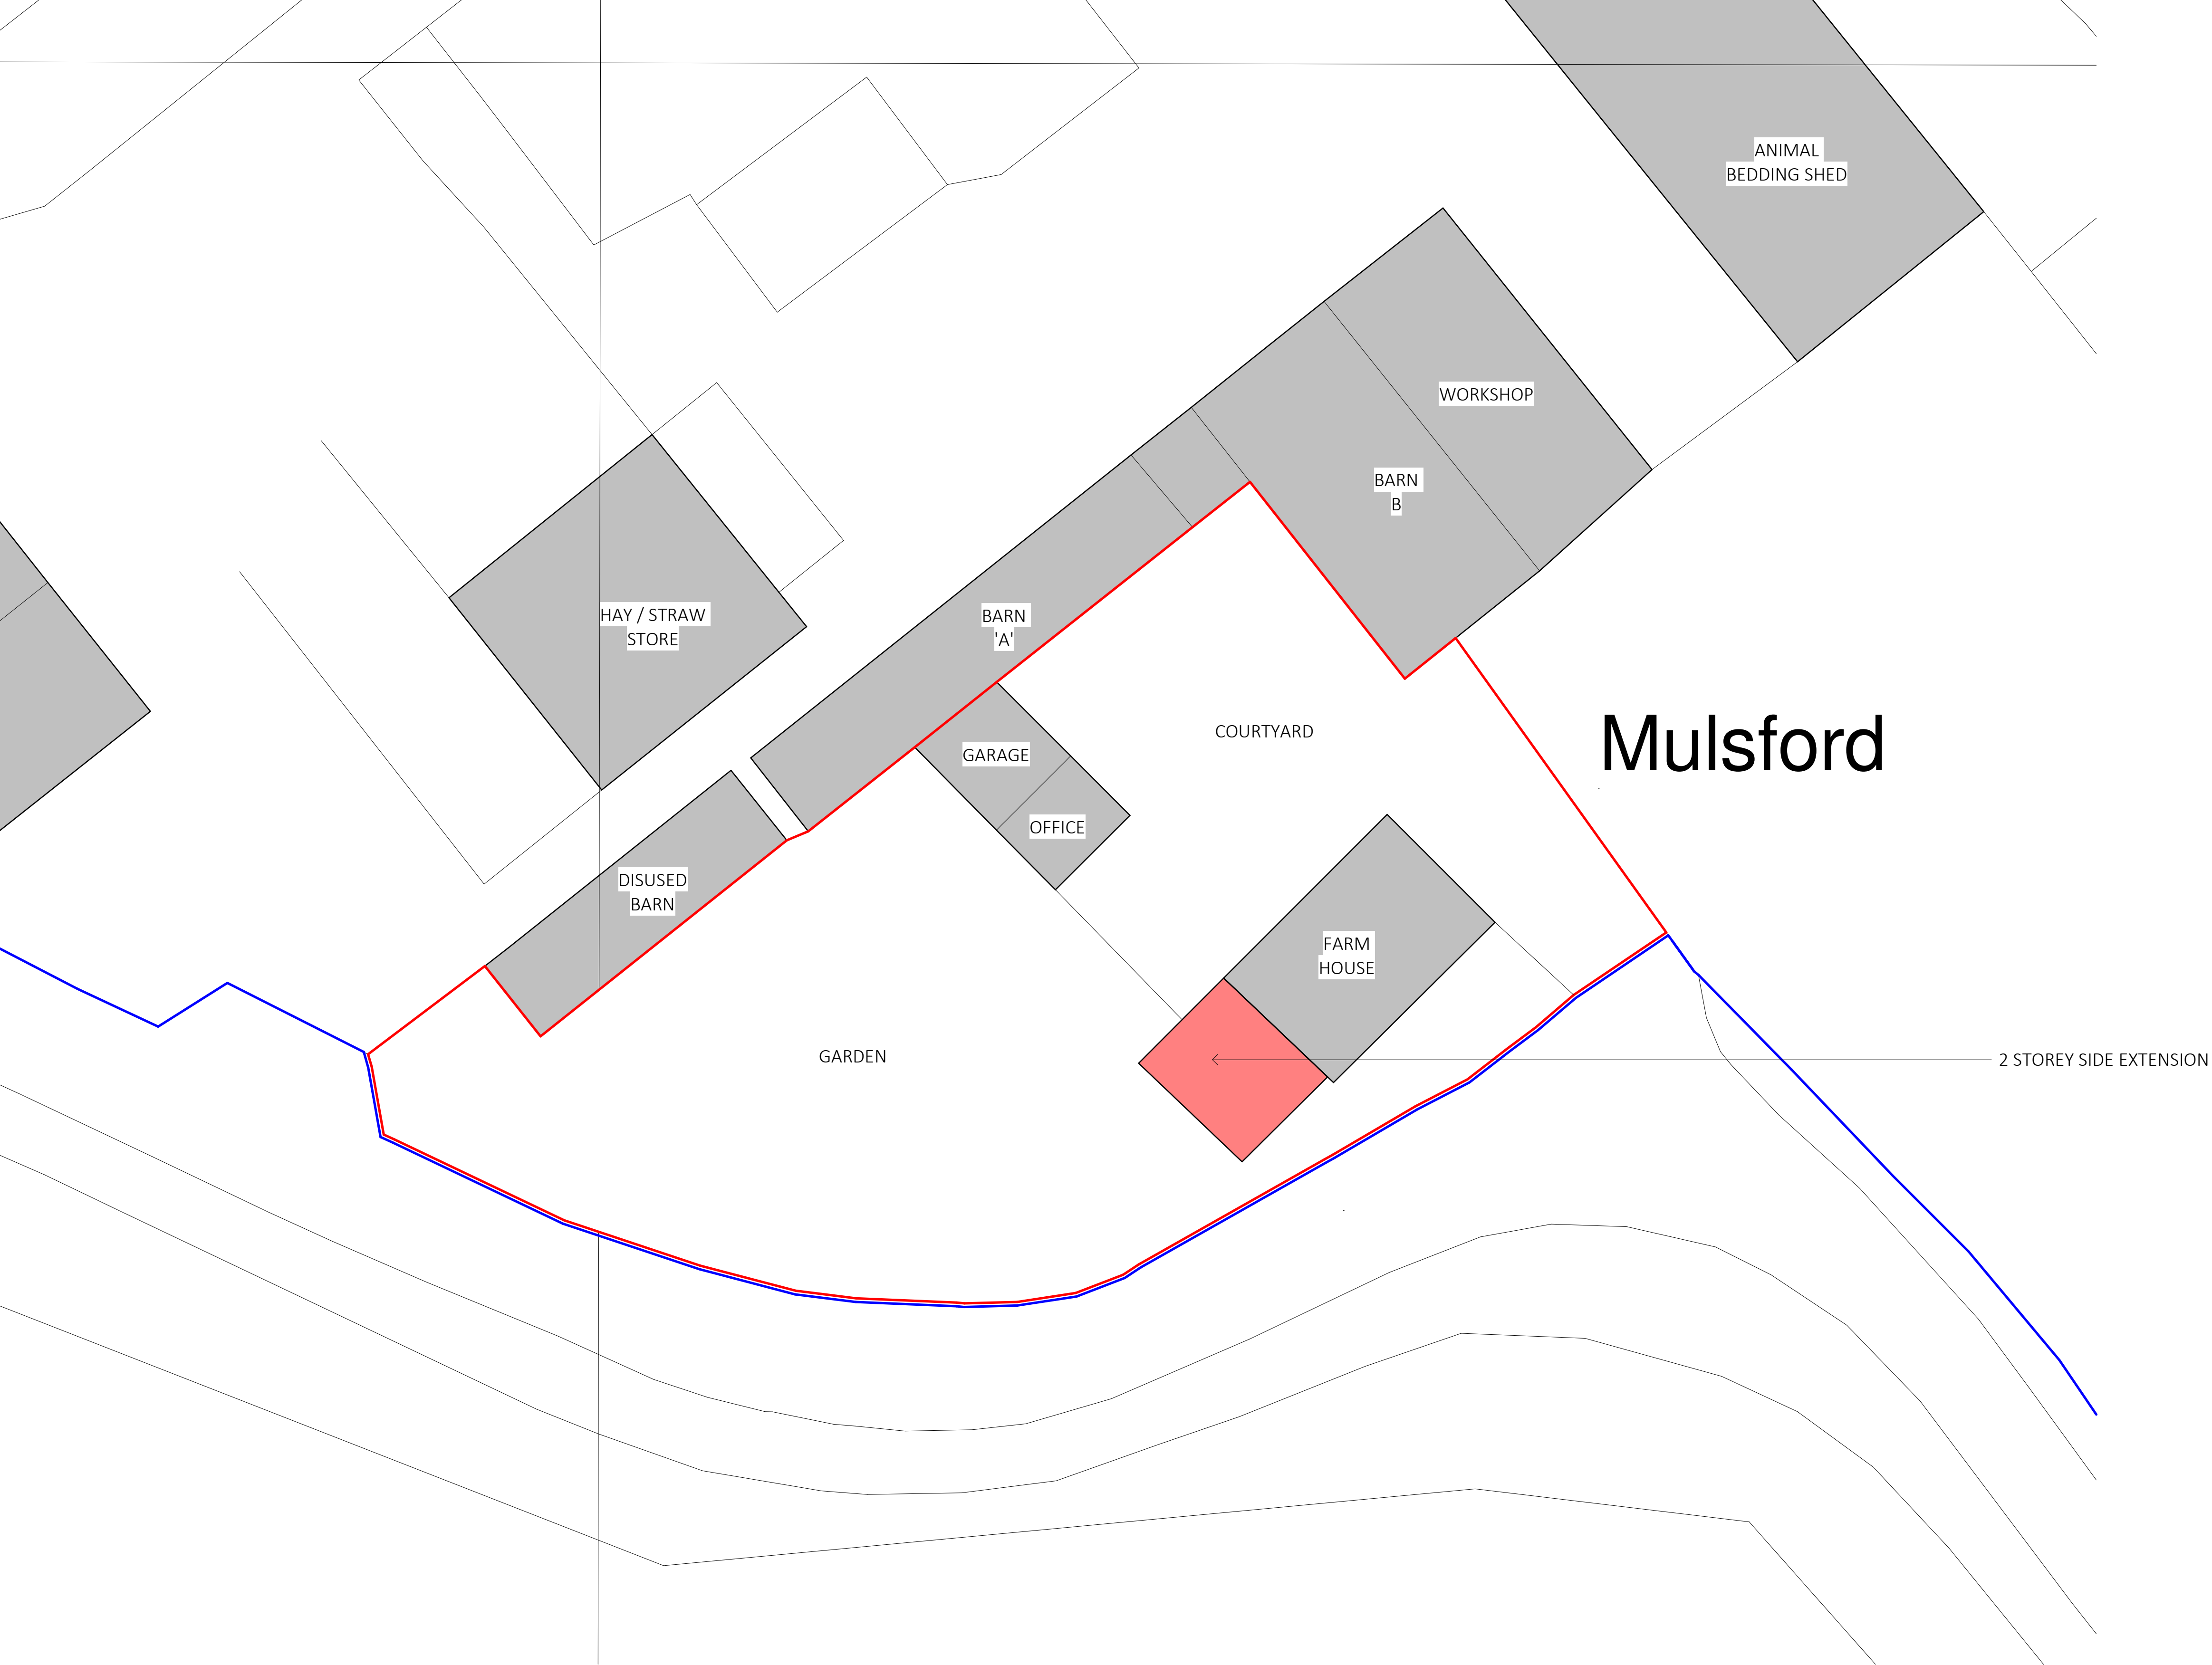

Mulstford

CROWN COPYRIGHT AND DATABASE RIGHTS 2022 OS LICENCE NO. AC0000849896

Proposed Site Plan
1 : 200



ARKIFY LTD.
36 Pitts Trion, Nant Pwll,
Wrexham, LL14 1UR
01948 555555
general@arkify.co.uk
www.arkify.co.uk

Project: Farmhouse, Mulstford Farm			
Title: Proposed Site Plan			
Scale @ A1: 1 : 200	Scale @ A3: 1:400	Author: GE	Date: 02/03/23
Project Ref: 23-10	Drawing No: A101	Rev: A	