


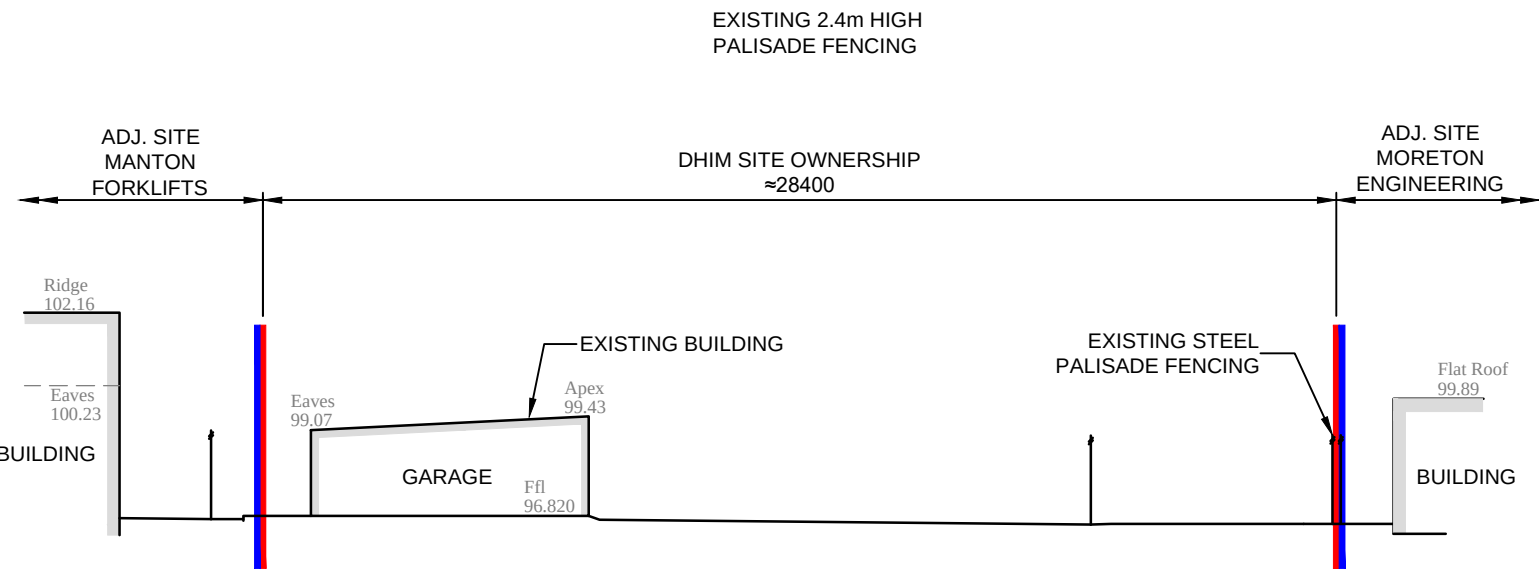

SITE SECTION
1:100



PHOTO 1
PHOTO LOOKING DUE SOUTH FROM EXISTING
SITE ENTRANCE



PHOTO 2
LOOKING SOUTH WEST TOWARDS EXISTING
GARAGE BUILDING / MANTON FORKLIFTS SITE
FROM EXISTING SITE ENTRANCE

NOTES
1. THIS DRAWING IS TO BE READ IN CONJUNCTION WITH ALL
RELEVANT ENGINEER'S DRAWINGS

KEY
SITE PLANNING
BOUNDARY
SITE OWNERSHIP
BOUNDARY

REV	DATE	DESCRIPTION	BY	CHK	APP

CLIENT	DMH Tyres
--------	-----------

PROJECT	DMH Tyres Development Minera Rd, Llay
---------	--

TITLE	Existing Site Layout (Topographic Survey)
-------	--



Unit 6 Block A
Doc Fennia
Caernarfon
LL55 1TW
01286 671027
info@datrys.com
www.datrys.net

Telephone
E-mail
Internet

DRAWN	CJ	CHECKED	WL	PASSED
DATE	18.1.21	CLIENT'S REF.		
SCALE	AT A1 1:200 at A1	AUTOCAD REF.		
DRAWING No.	20258/SK00	REVISION		