


NOTES			
Do not scale. All figured dimensions in mm and to be checked on site. Copyright of the design and / or drawings remains solely with ke-design. This drawing does not form part of a contract and is subject to change at developers discretion.			
rev.	description	date	by
A	Updates to show context of neighbouring property	12/04/23	CM/HRM

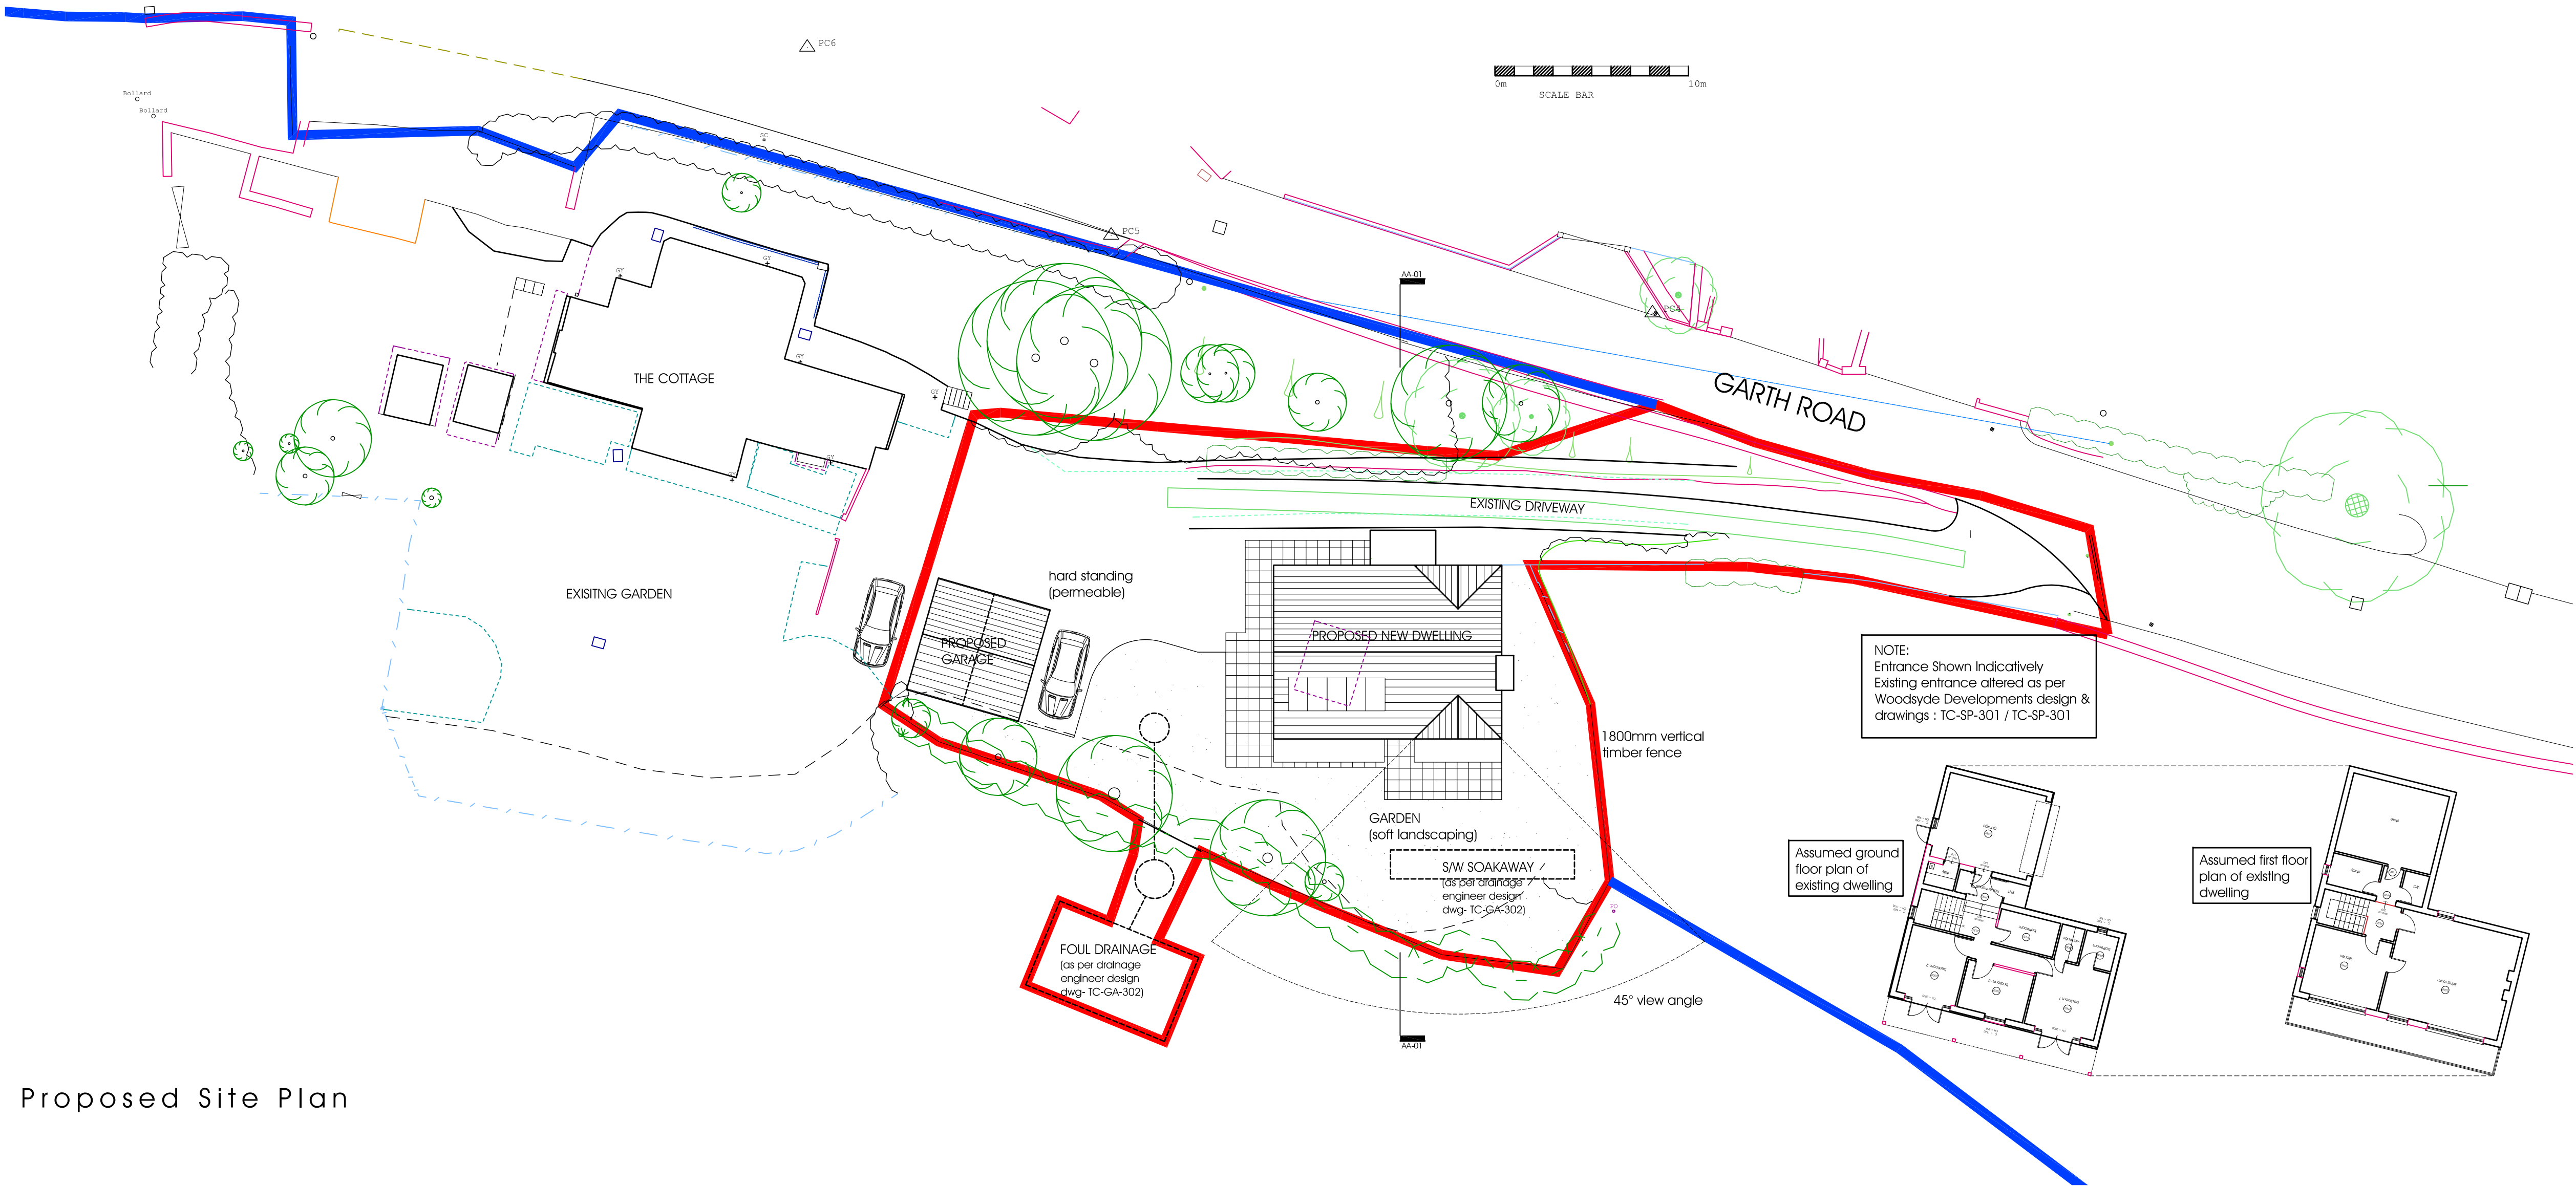

Proposed Site Plan

status. Planning

ke-design

Unit 7, Henry Close
Battlefield Enterprise Park
Battlefield
Shrewsbury
Shropshire SY1 3TJ
T: 01743 298080
E: info@ke-design.co.uk

The Studio,
3 William Felton Mews
Salop Road,
Oswestry
Shropshire SY11 2RQ
T: 01691 656964
www.ke-design.co.uk

client
Miss. B Roberts

project
New build on
Garth Road, Garth, Llangollen, LL20 7UR

drawing
Proposed Site Plan

scale
1:200@A1

date
12/04/23

drawn
HRM

dwg no
2121-MA(00)0003

rev
A