




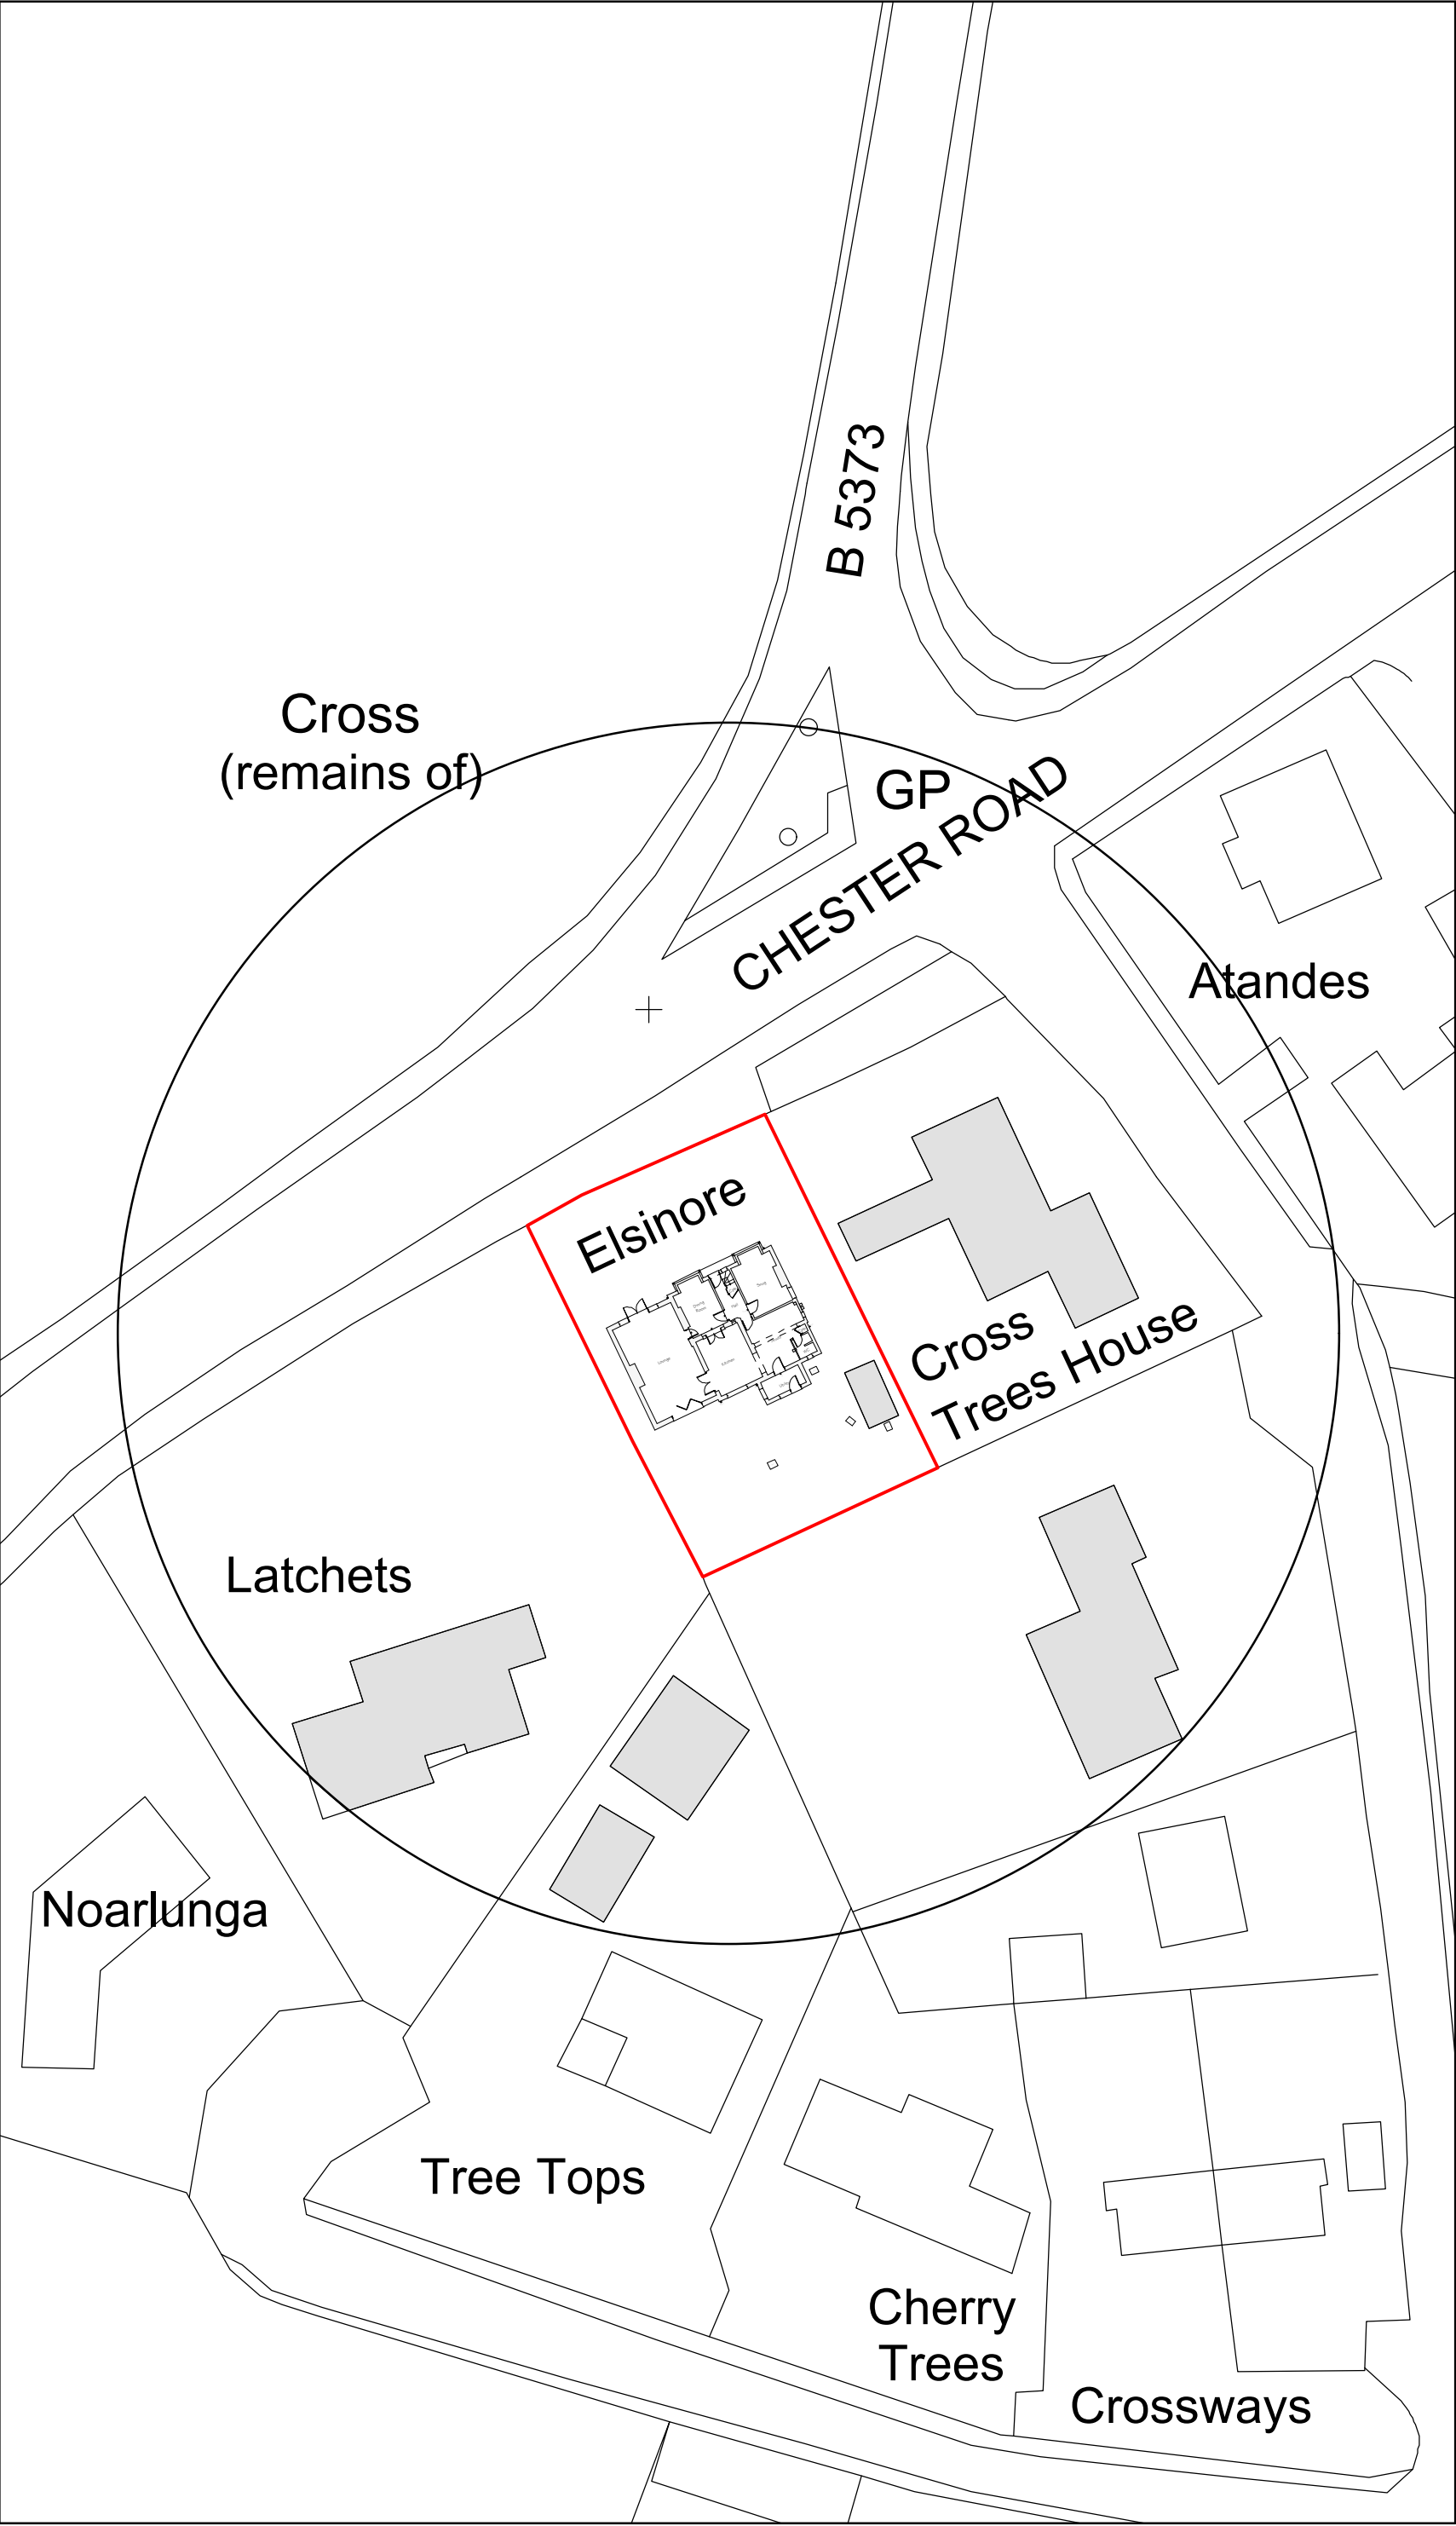

Site Plan 1:500

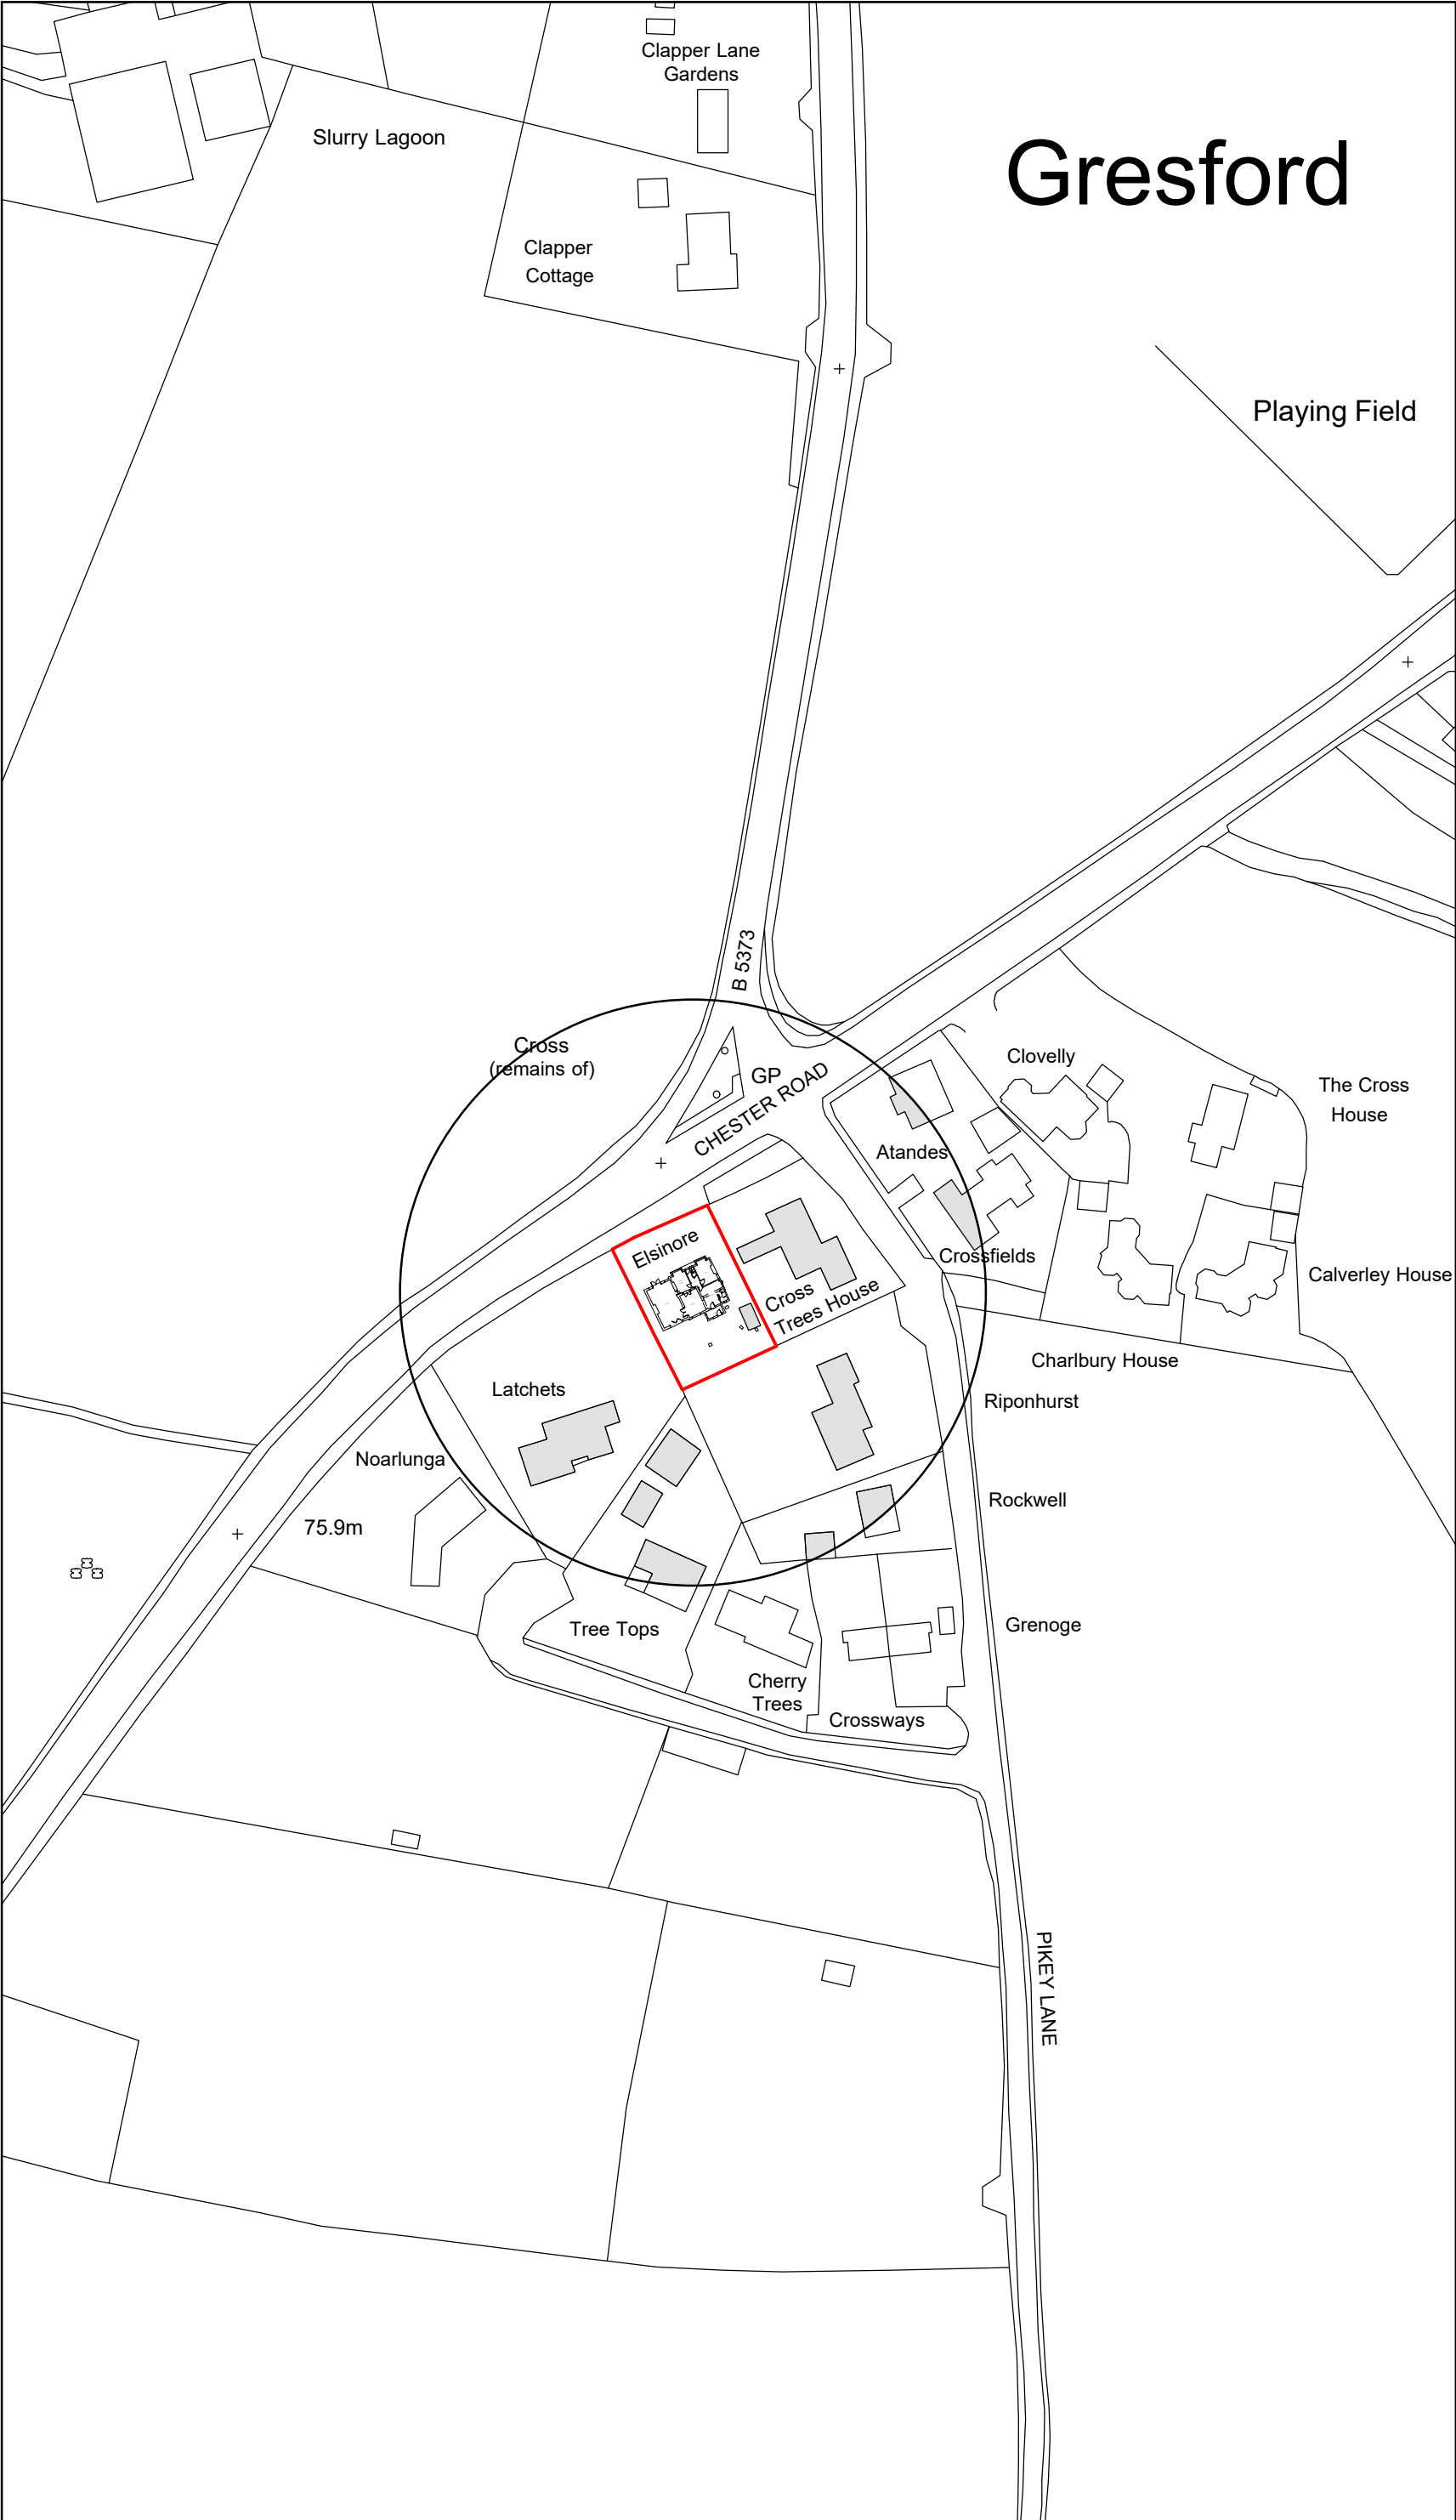

Location Plan 1:1250

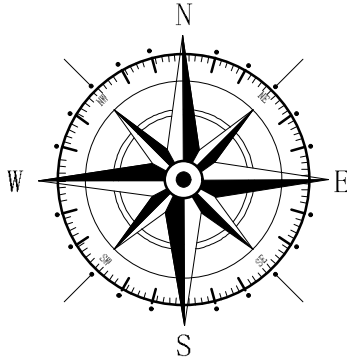

Key

- Surrounding Buildings
- Application Site

Rev	Date	Detail		Initial

Project: Proposed Alterations to, Elsinore, Chester Road, Gresford, Wrexham, LL12 8TS	
Title: Site & Location Plan	Scale: (A2) 1:500 & 1:1250

Drawn By: D.J.Edwards	Date: March 2023
Drawing No: DI38/004	Sheet: 1 of 1

blueprint
architectural services

 **LABC** partner

Office 3K4,
Redwither Business Tower,
Wrexham. LL13 9XT
Tel: 01978 356500
www.blueprintarchitectural.com
© copyright all rights reserved