





Front Elevation 1:100

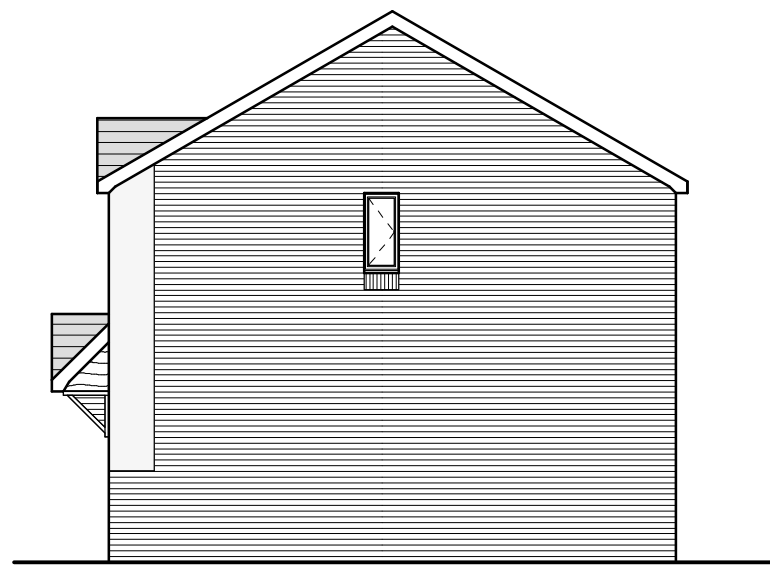


Side Elevation 1:100




Rear Elevation 1:100

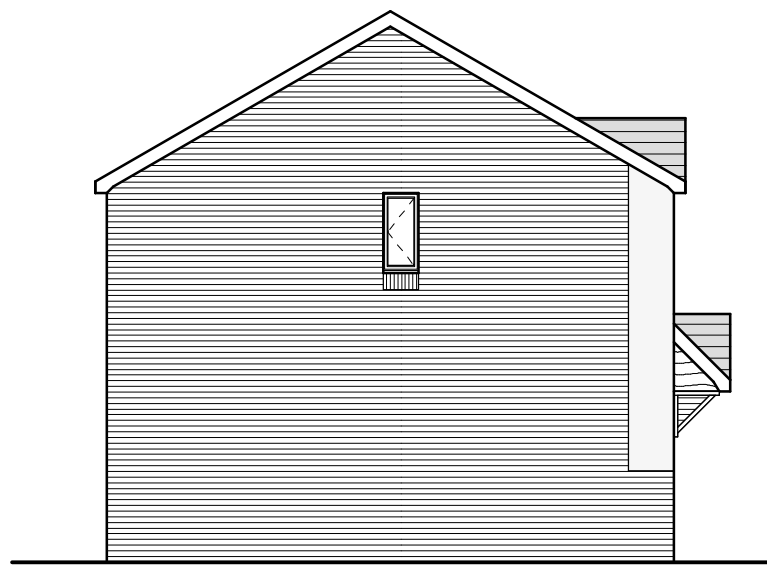

Side Elevation 1:100

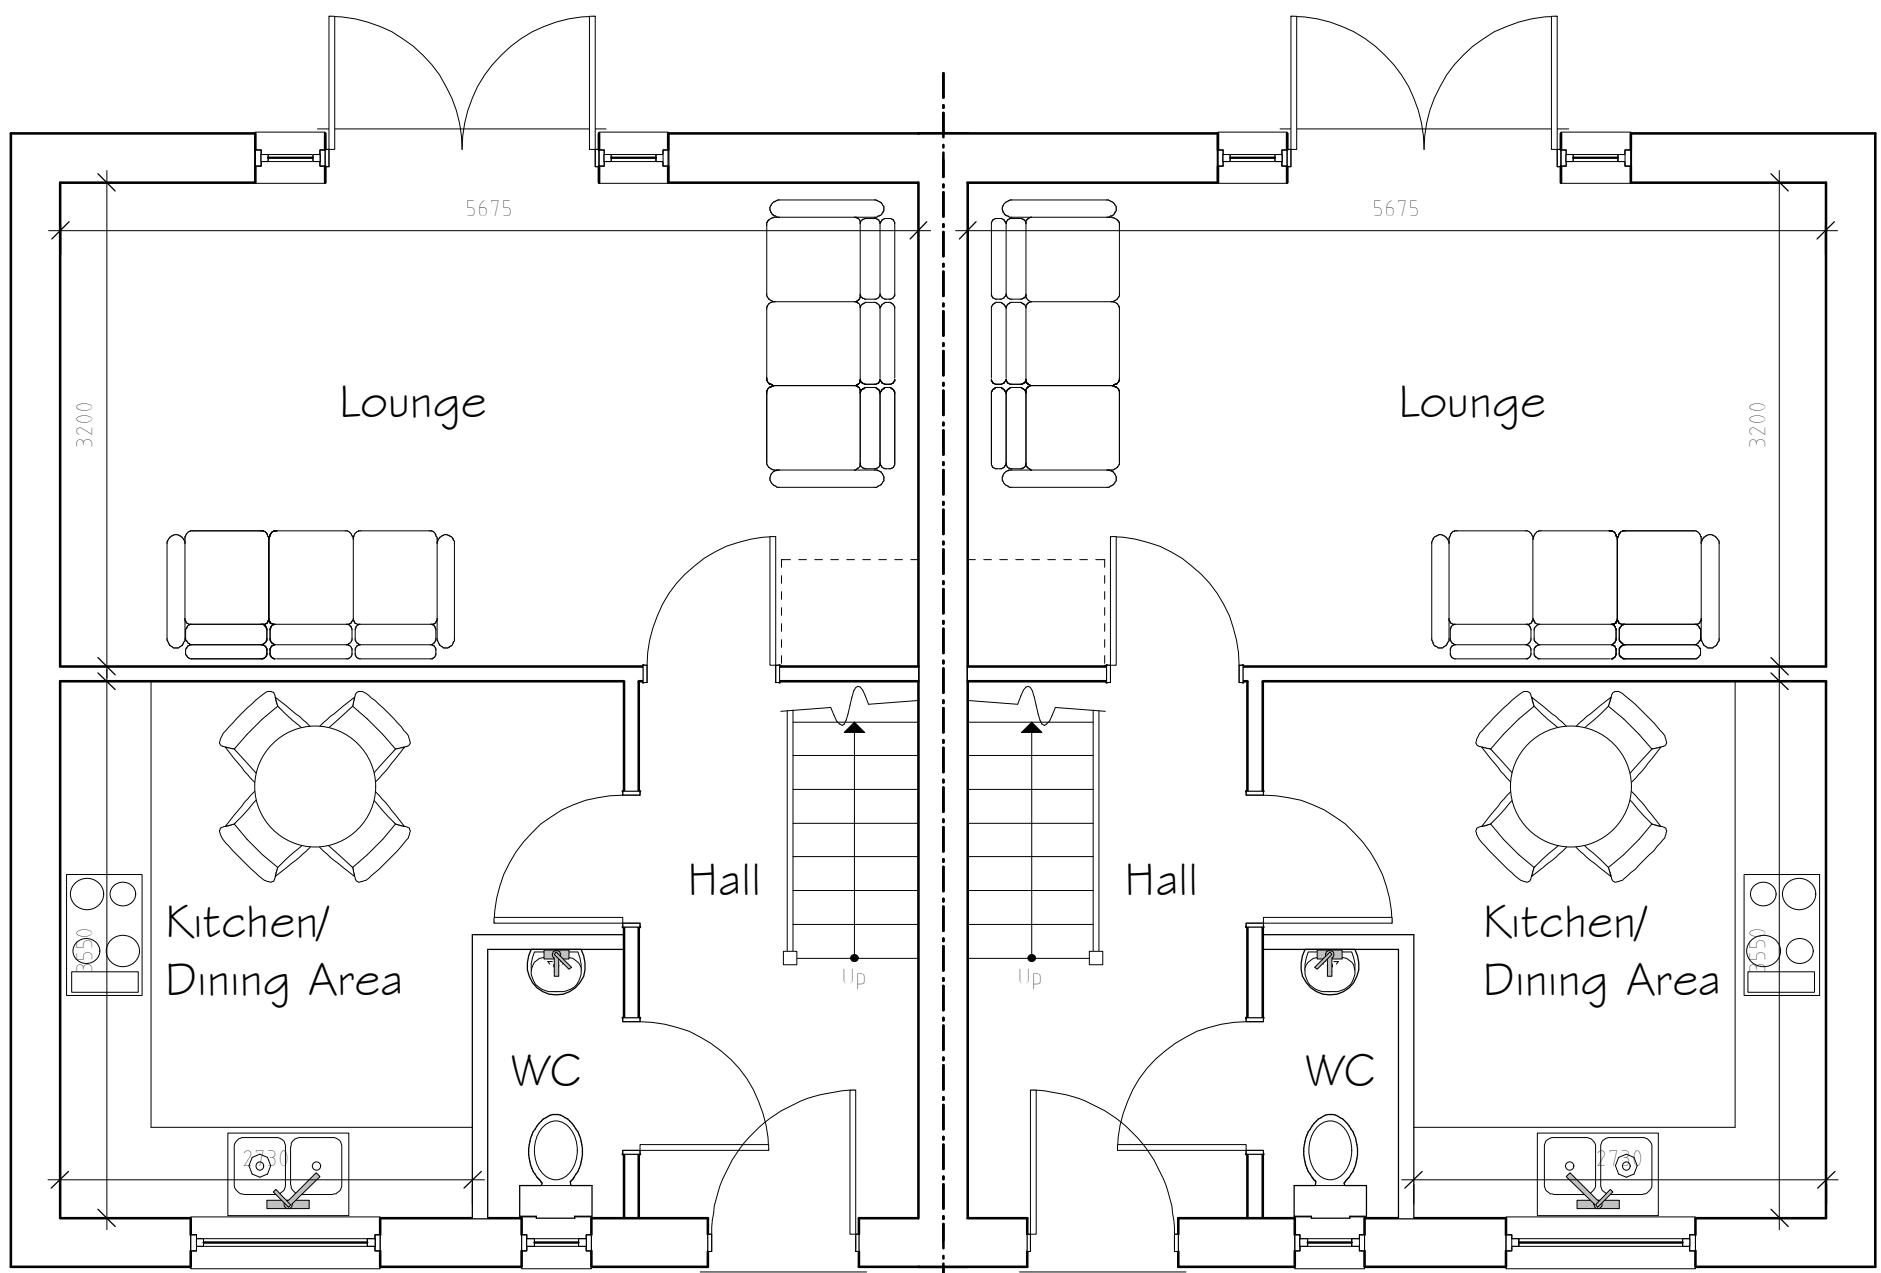

Ground Floor Plan 1:50

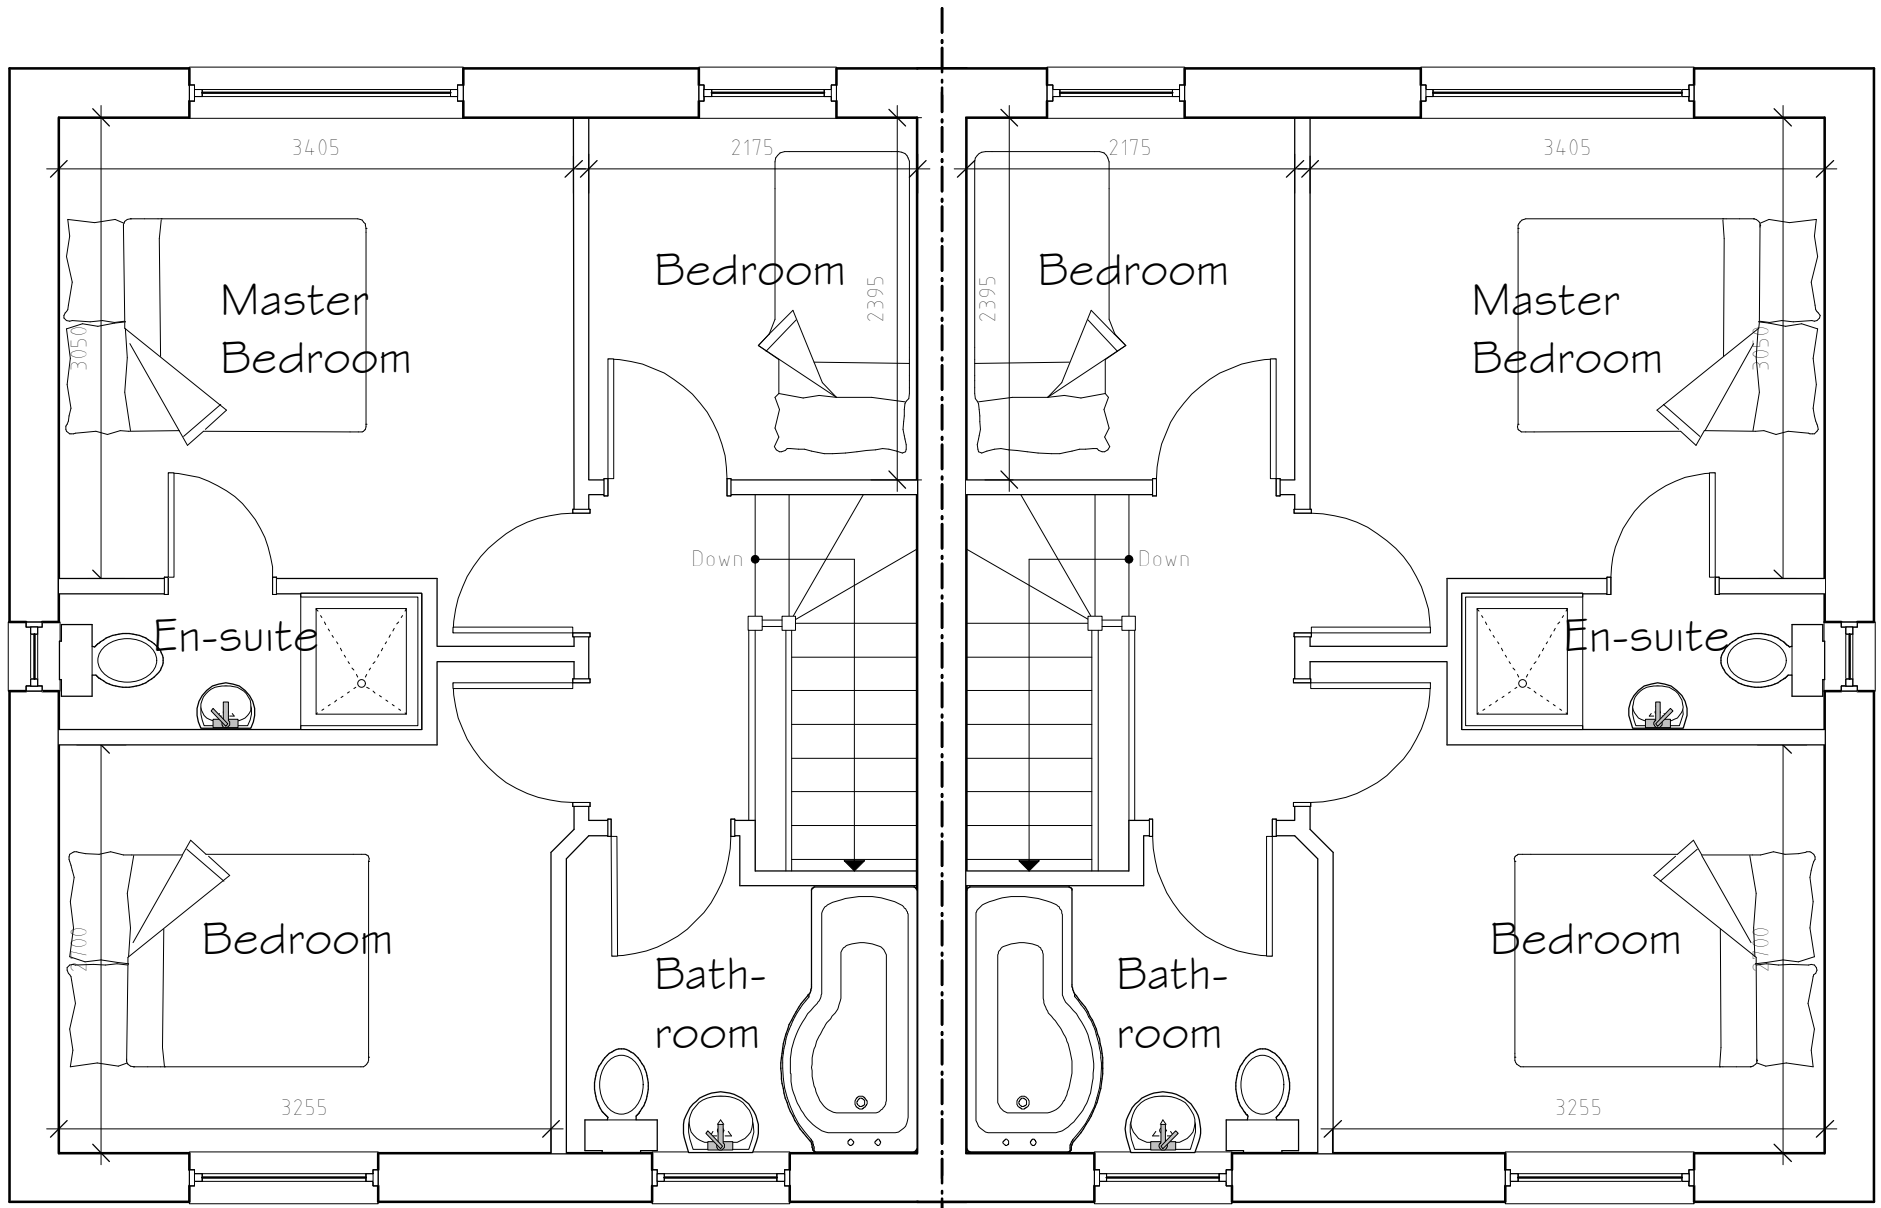

First Floor Plan 1:50

External Facing Materials
External walls are to comprise facing brick and blockwork with rendered finish to Local Authority approval. Brickwork to be pointed to give a weather struck finish.

Roofing Materials
Roof coverings are to be Slate grey interlocking concrete roofing tile to Local Authority approval.

All windows are to comprise sealed double glazed units set in white uPVC frames. En-suite and bathroom windows are to be fitted with obscured glass.

All fascias and soffits are to comprise good quality uPVC.

Rainwater to be collected in 100mm diameter half round uPVC guttering and 65mm diameter uPVC downpipes, to discharge to soakaways located in garden.

Rev	Date	Detail	Initial

Project:
Proposed Residential
Development at
Moreton Inn, Ruabon Road.
Johnstown, Wrexham LL14 6PD

Title: Planning: Plot 5 & 6	Scale: (A1) 1:50 & 1:100
-----------------------------------	--------------------------------

Drawn By: E.M.Jackson	Date: Nov 2022
--------------------------	-------------------

Drawing No: NO35/O16	Sheet: 1 of 1
-------------------------	------------------