


THE HAWTHORNS CADNEY LANE
BETTINGFIELD SY 13 2LW
EXISTING SITE PLAN SCALE 1:500
25/02/2023
DRAWING NO ESP2

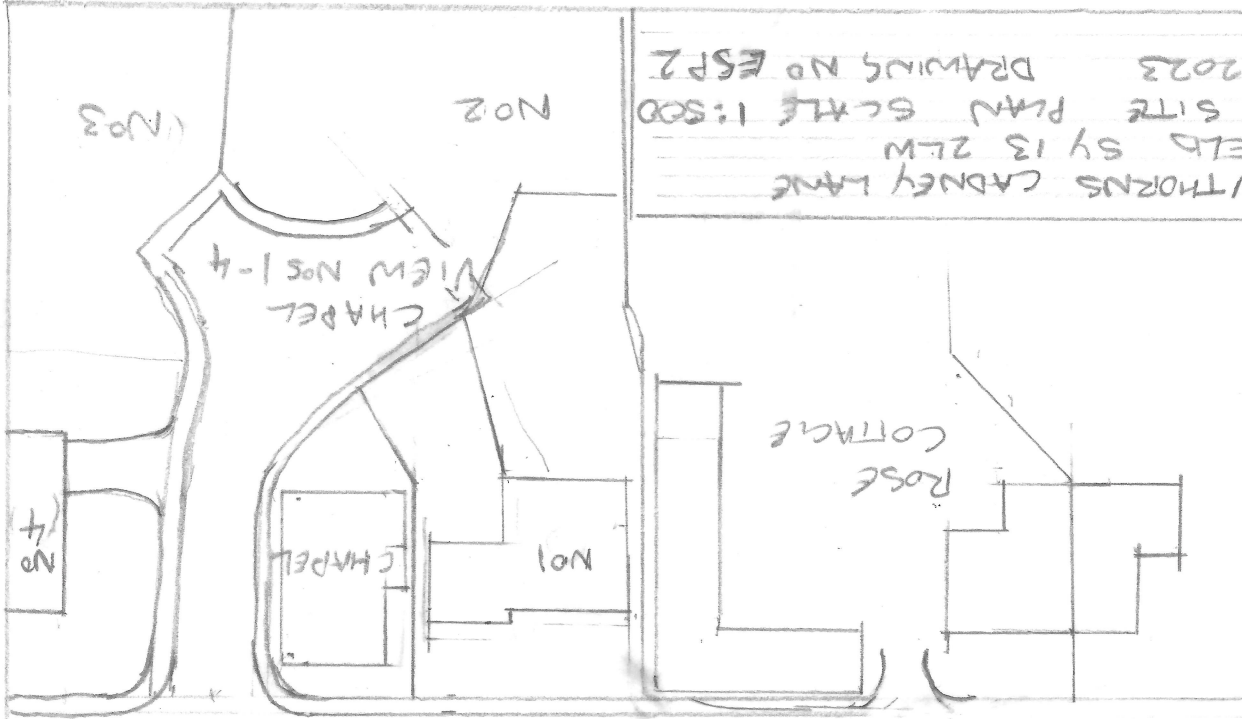

CADNEY LANE
EXISTING ACCESS

