

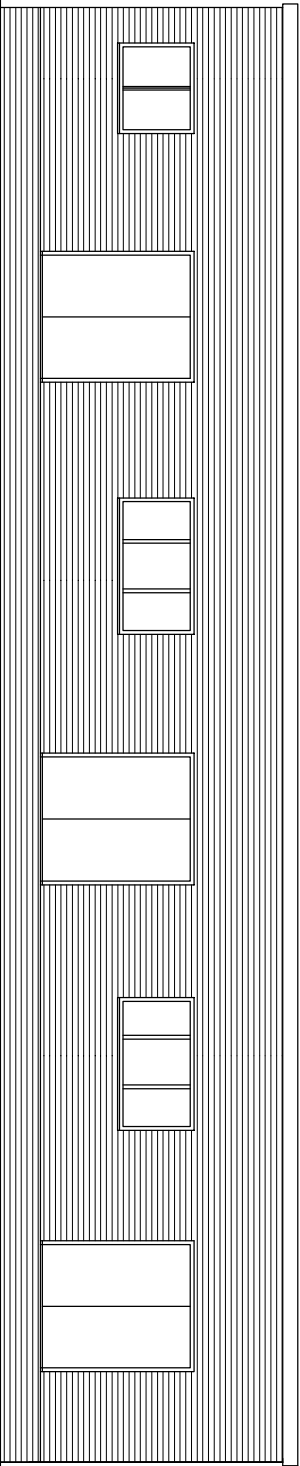


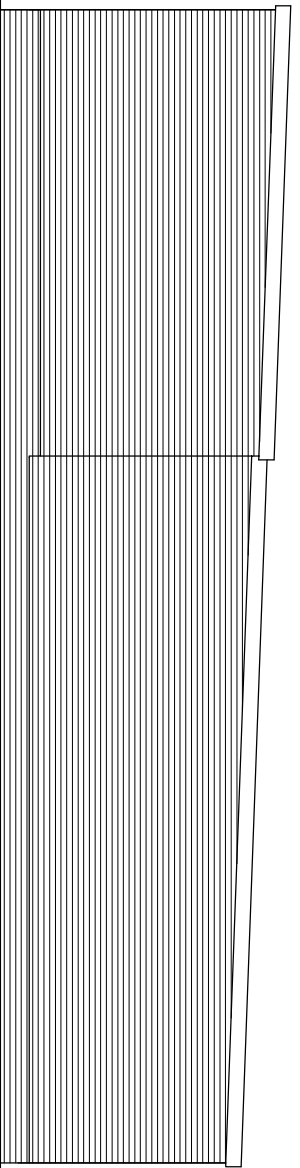


GABLE ELEVATION

REAR ELEVATION

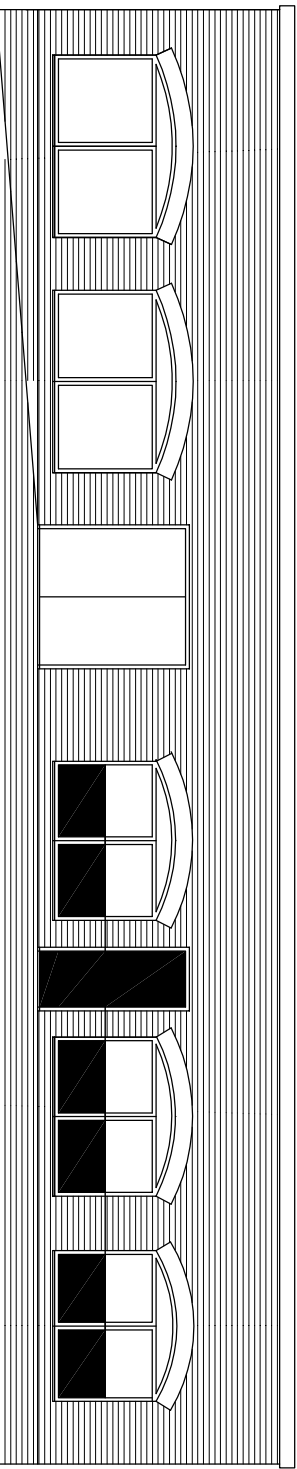

OBSCURE GLAZE EXISTING WINDOW

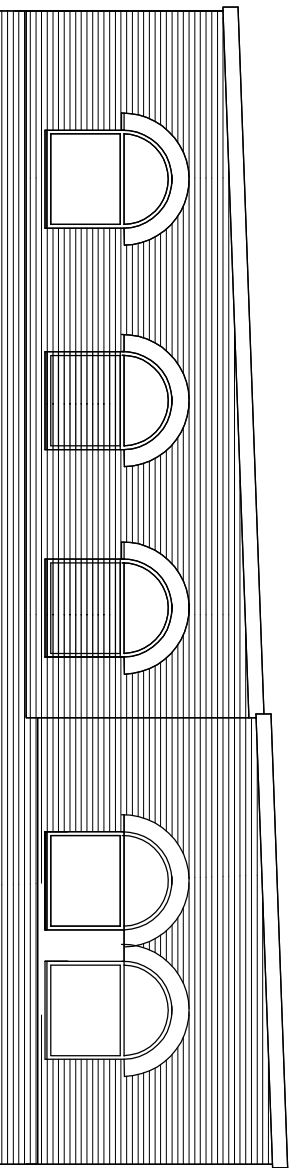

PART BRICK UP EXISTING WINDOWS

FRONT ELEVATION

GABLE ELEVATION

NOTE:

Any discrepancies or errors are to be reported to EDGE Architects NW Ltd. Any dimensions that are not noted on the drawings are to be requested from EDGE Architects NW Ltd.

© All drawings are copyright of EDGE Architects NW Ltd.

RIBA Chartered Practice EDGE Architects NW Ltd. Studio 55/20 North Wales Business Park, Abergale Conwy, LL22 8LJ		EDGE ARCHITECTS DEE VALLEY MEDICAL CENTRE BANGOR ON DEE	
CLIENT: MR T MARROITT		PROJECT: Proposed conversion of existing building PROPOSED ELEVATION - BUILDING B	
DRAWING No: 22-CON-037-7		DATE: MAY 2022 SCALE: 1:100 @ A3	